


## Proposed Site Plan
Scale 1:200

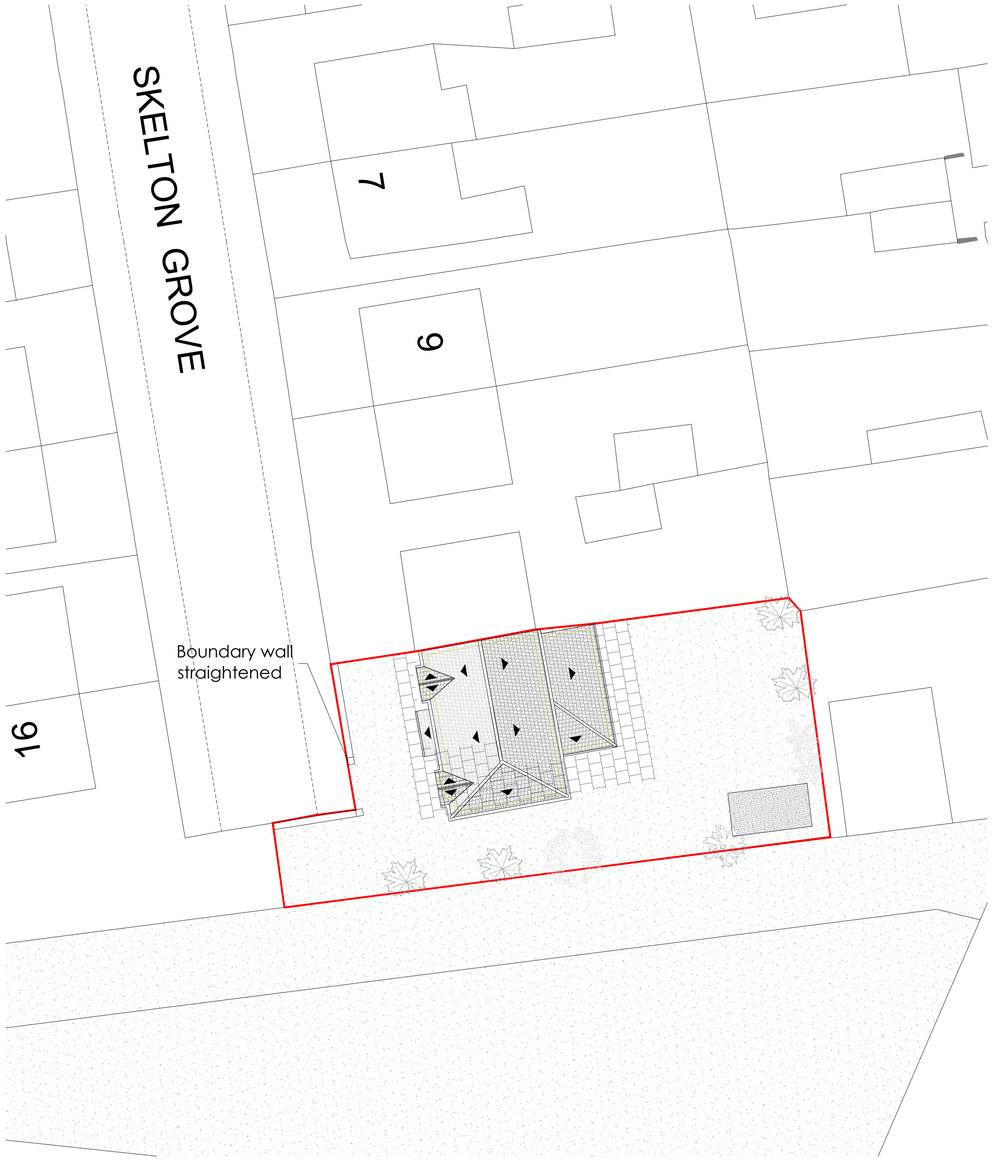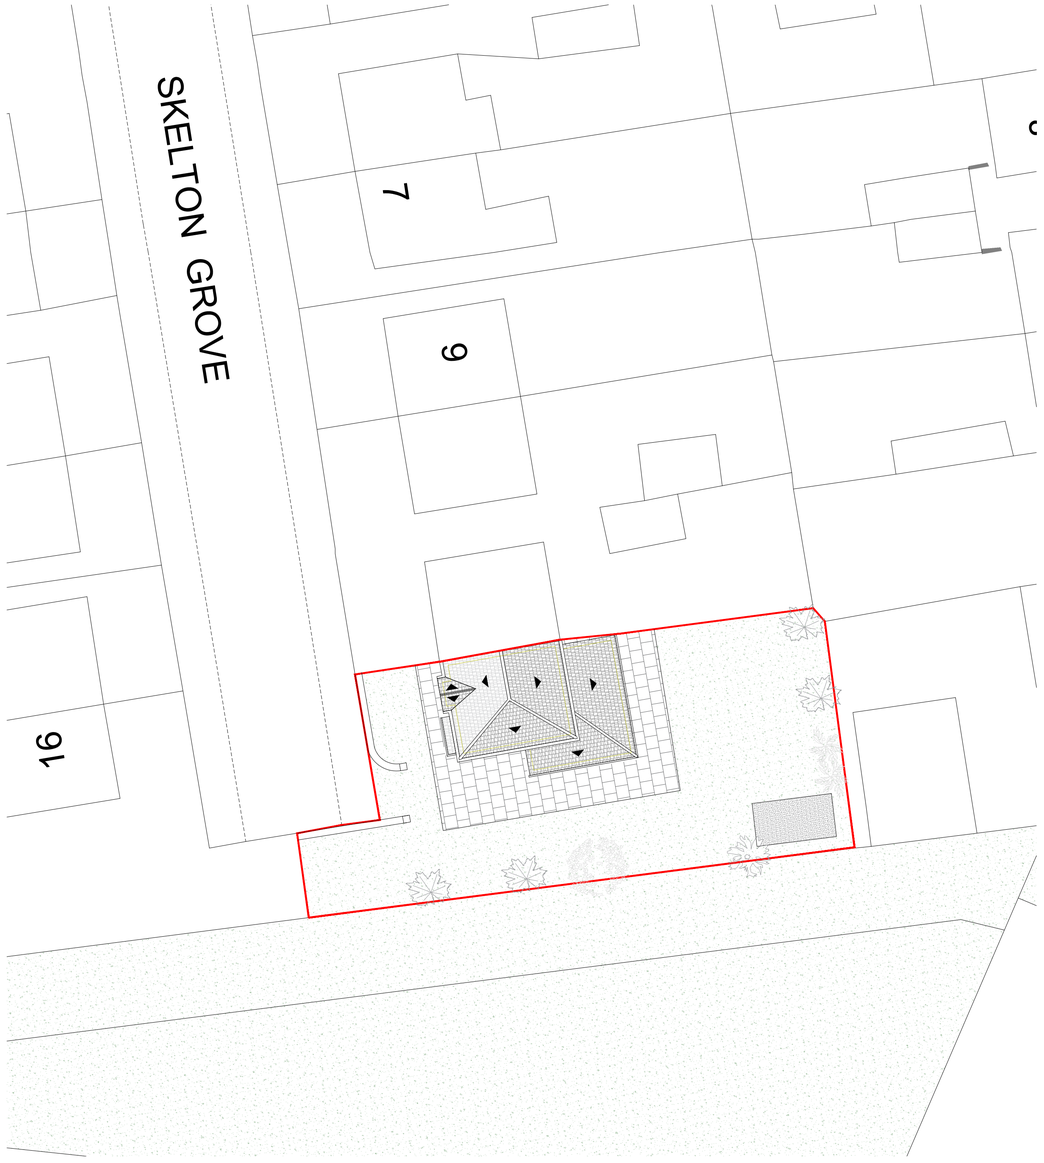


## Existing Site Plan
Scale 1:200

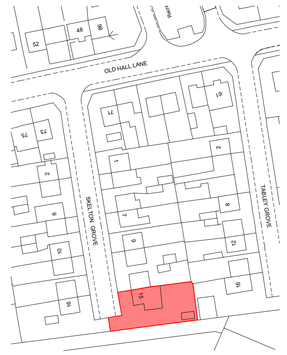


Location Plan
Scale 1 :1250

GENERAL NOTES

1. The contractor must check the site and the approved drawings before commencing the works and must take any working measurements as necessary and any discrepancy must be reported to the client.
2. Work shall comply with any current relevant BS/codes of practices and confirm to the Building Regulations including the latest amendment. The contractor is responsible for setting out the works.

PROJECT ADDRESS
15 Skelton Grove
Manchester
M13 0UL

PROJECT
Double Storey Side extension
Porch Installation

| REVISION | DATE |
|---|---|
| Front Boundary straightened | 09/03/2022 |

KEY

| | |
|---|---|
| RWP | Rain water pipe |
| SVP | Soil Vent Pipe |
| I.C | Inspection Chamber |
| BIG | back inlet gully |
| --------- | Structure to be demolished |
| - - - - - - | Boundary |
| HD | Heat Detector |
| SD | Smoke Detector |
| | Proposed extension |

Drawing No.
PP124(1)21

Scale
1:1250 @ A1
1:200 @A1

Date
29.12.21

Drawn by
at

AT A. Design

Address:
12 Hastings Gardens
Stockport
SK5 8BF

T. 07830039347
E. ata_design@hotmail.com