


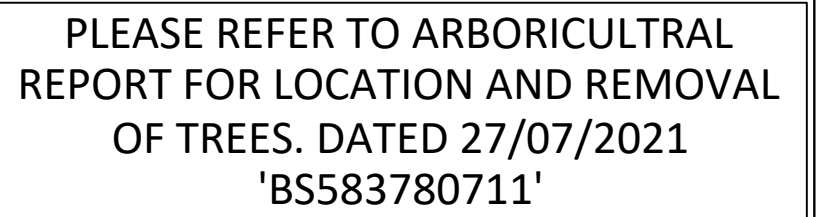
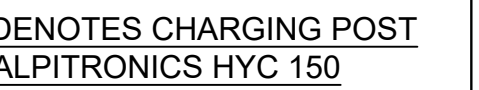


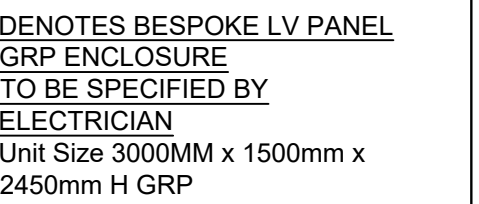

Every effort has been made to ensure the accuracy of these drawings, however MBH Design Studio Ltd. accept no responsibility for any discrepancies arising from the reuse of survey information and preliminary drawings commissioned by the Applicant from others.

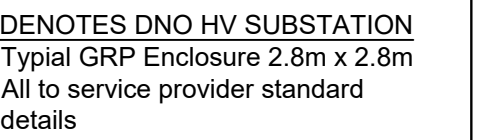

PLEASE REFER TO LANDSCAPING
SCHEME FOR NEW PLANTING. DRG NO.
'J210704-GC-L-DR-3-001' DATED
AUGUST 2021

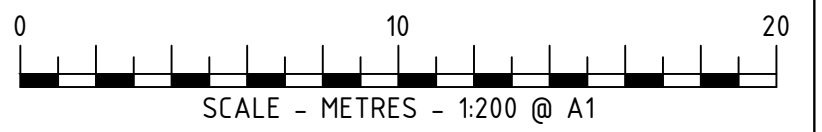


D	16.05.2022	Updated EV Scheme	RRB
C	25.02.22	Updated to reflect recent scheme	PJM/RRB
B	16.02.2022	Updated Plan following review with Case Officer.	JN/JR
A	01.11.2021	Louvered Compound note updated	ES/JN

PLANNING



CLIENT

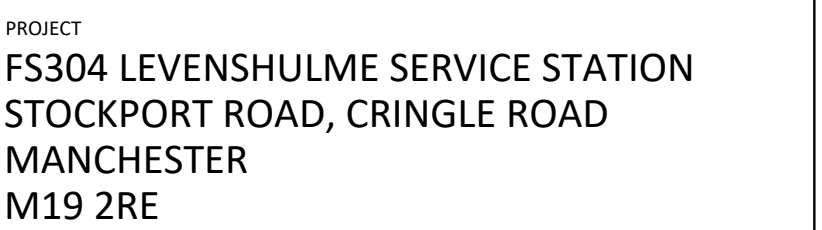

DRAWING TITLE
PROPOSED SITE LAYOUT

DRAWN BY EJ	DATE 23.06.2021	SCALE 1:200	PAPER SIZE A1
CHECKED BY JN	DRAWING NUMBER 13664-P02-304		REV. D