


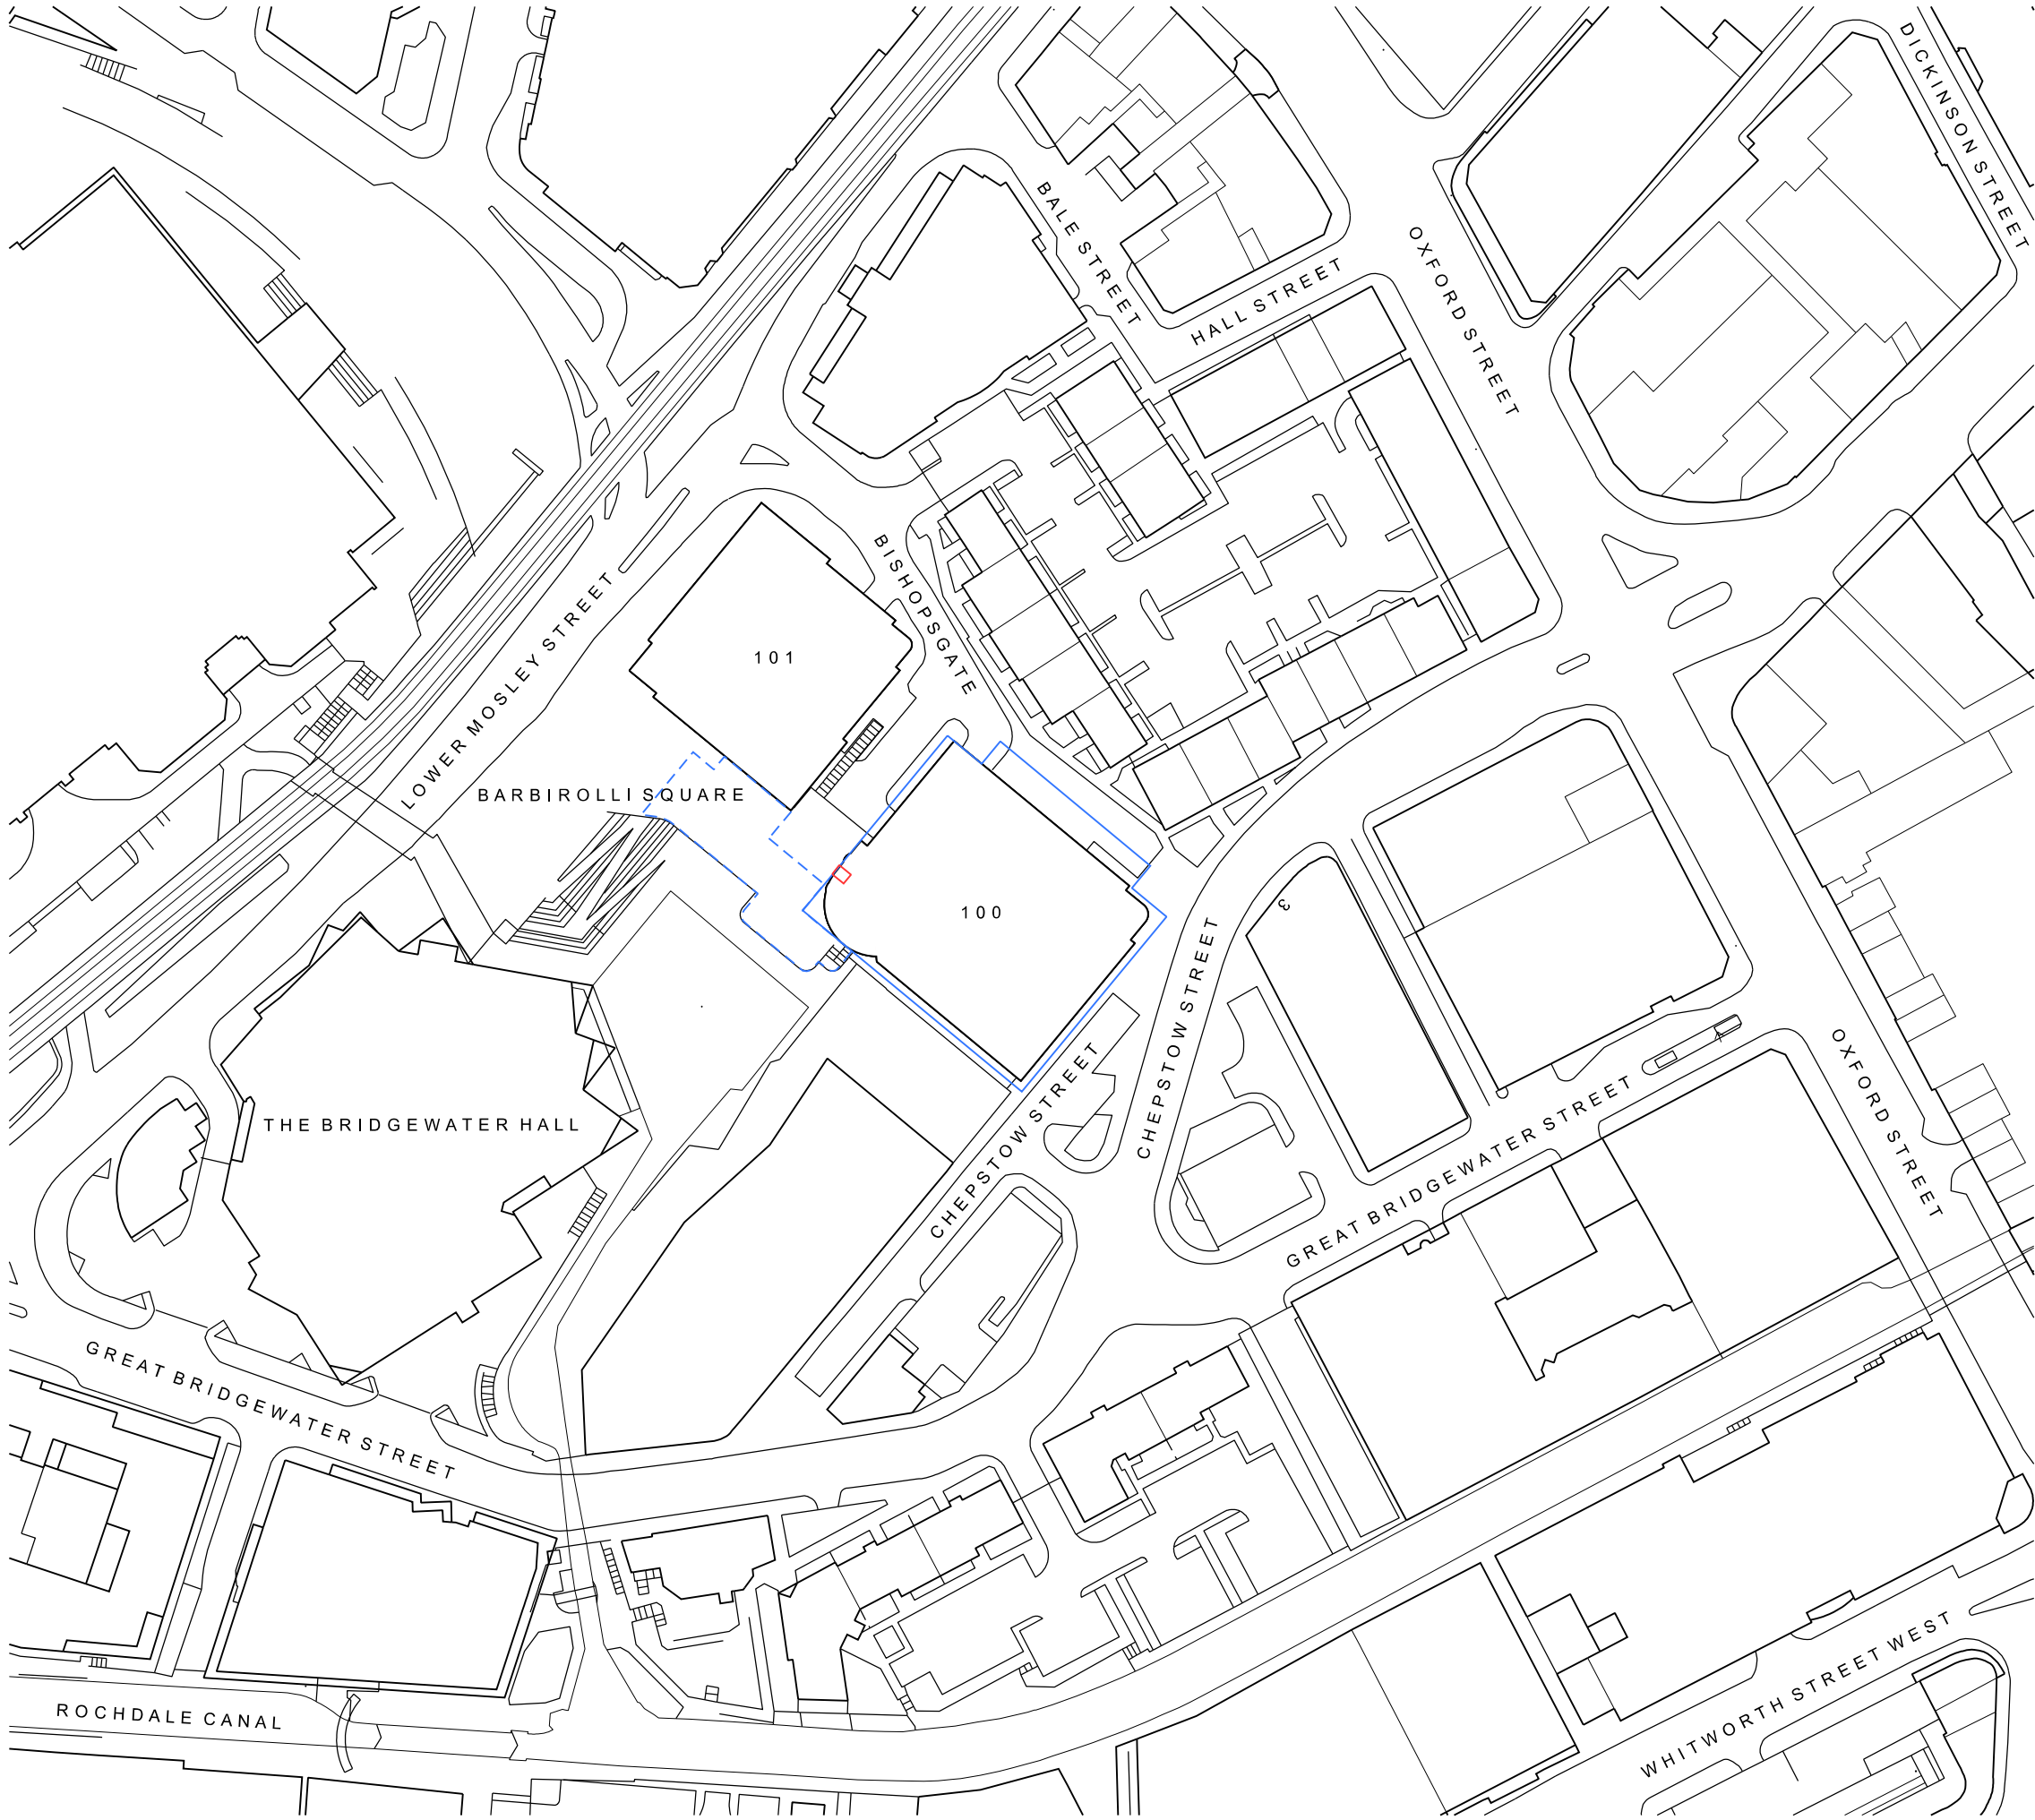

Copyright of this drawing is vested in 5plus Architect and it must not be copied or reproduced without written consent. Figured dimensions only are to be taken from this drawing. DO NOT SCALE OFF THIS DRAWING ..... IF IN DOUBT ASK

All contractors must visit the site and be responsible for taking and checking all dimensions relative to their work. 5plus architects are to be advised of any variation between drawings and site conditions.


Electronic data/ drawings issued as 'read only' and should not be interrogated for measurement. All dimensions and levels should be 'read only' from those values stated in text, on the drawings

KEY PLAN:

- Site Boundary
- Below ground applicant ownership boundary adjacent to site boundary
- Applicant ownership boundary adjacent to site boundary

|    |          |                                           |
|----|----------|-------------------------------------------|
| 01 | 26/04/22 | Issued for Planning - Signage Application |
| 0  | 16/12/21 | Issued for Planning                       |

|      |       |          |
|------|-------|----------|
| REV: | DATE: | DETAILS: |
|------|-------|----------|

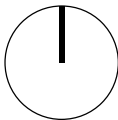

4th Floor  
The Hive  
47 Lever Street  
Manchester  
M1 1FN  
+44 (0)161 228 0211

5plus architects

PROJECT:  
100 Barbirolli Square  
Manchester

TITLE:  
Location Plan  
Red Line Boundary

|           |              |        |          |
|-----------|--------------|--------|----------|
| SCALE:    | ORIGIN DATE: | DRAWN: | CHECKED: |
| 1:1250@A3 | 16/12/21     | EMcA   | PN       |

STATUS:  
Planning

PROJECT  
05699 \_MP\_00\_1001

REV:  
01

Architecture | Masterplanning | Interiors | Graphics | Branding