

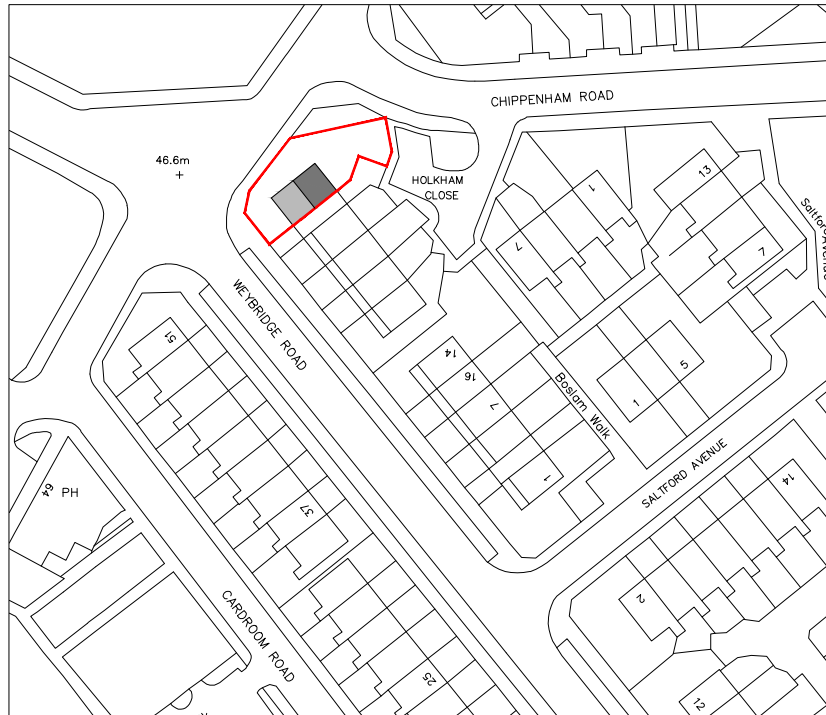


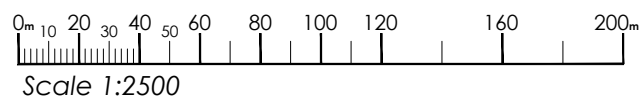

01 | Site Location Plan
scale 1:1250

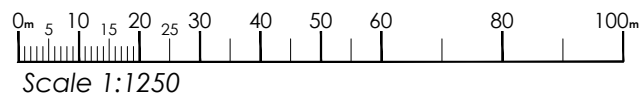

02 | Block Plan
scale 1:500

proposed

note: do not scale from this drawing - use figured dimensions only. This design and drawings are copyright of nk architectural design and may not be re-produced in any form without any prior written consent.

project: 36 Weybridge Road, Ancoats
client: Thanh Bui
job no: 01101
drawing no: 103

drawing title: Site Location & Block Plan
scale: As shown
date: 16/12/2021
revision: -

nk architectural design
nickketley@hotmail.co.uk
0161 2885578 07841 236558