



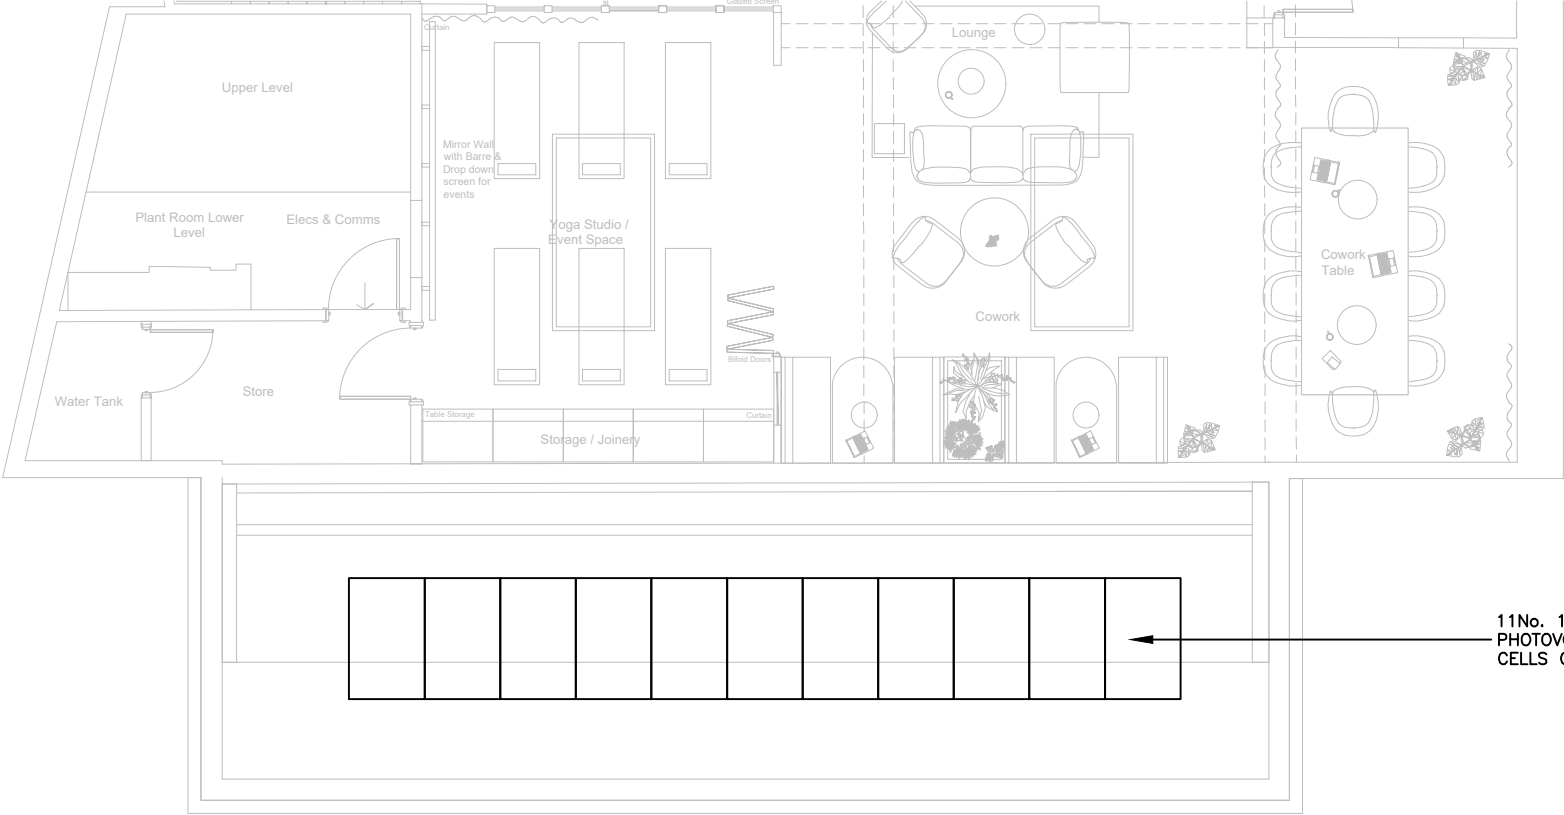

PHOTOVOLTAIC SYSTEM ON ROOF



TYPICAL PHOTOVOLTAIC SYSTEM

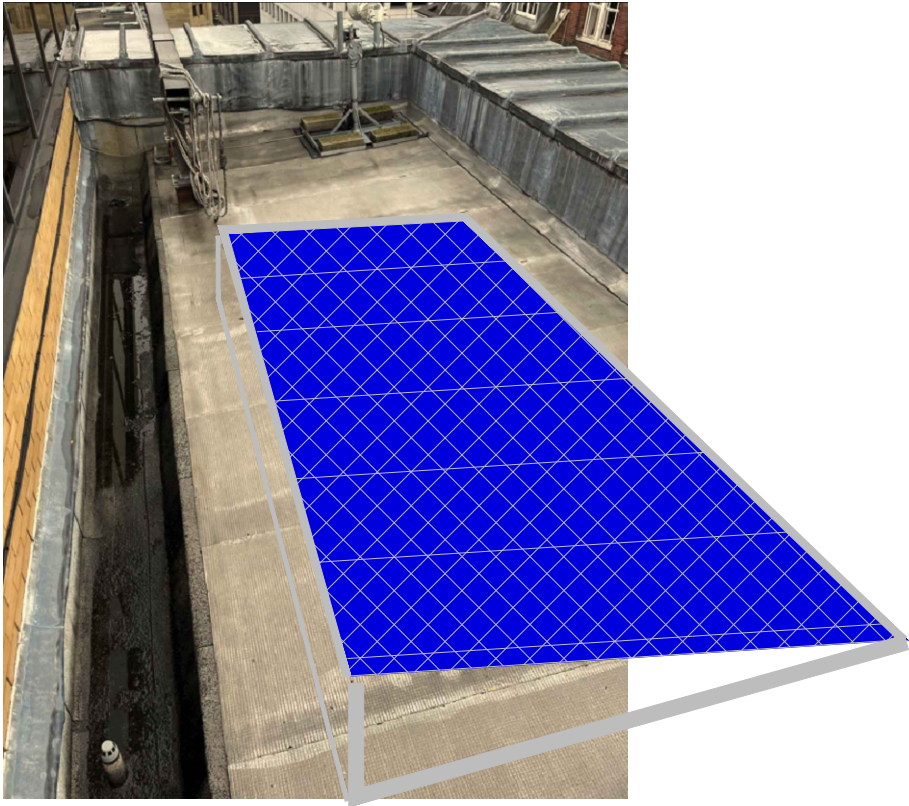

PHOTOVOLTAIC SYSTEM ON ROOF

ALL DIMENSIONS ARE IN MILLIMETRES UNLESS OTHERWISE INDICATED.
DO NOT SCALE FROM THIS DRAWING. IF IN DOUBT ASK.
THIS DRAWING SHALL BE READ IN CONJUNCTION WITH THE PROJECT SPECIFICATION
AND ALL OTHER PROJECT DOCUMENTATION.

Revision	Date	Description
Client & Site		
60 FOUNTAIN STREET MANCHESTER		
Title		
PHOTOVOLATIC SYSTEM		
ROOF		
 Steven A. Hunt & Associates Hangar 9, De Havilland Drive, Liverpool L24 8RN T 0151 427 8009 W www.stevenhunt.com E info@stevenhunt.com		
Date: FEB 22 Scale: 1:1000 Size: Drawn: RC Chkd: SH		
Drawing No.		
Project	Origin	Zone
3740SHA	XX	06
DR	E	900
S2	T1	

TENDER

F:\PROJECTS\3740 - 60 Fountain Street\6.2 Drawings\6.2 Electrical Engineering\6.200 - Photovoltaic system.dwg
Plot Date: 28 February 2022/ Layout Name: 3740-SHA-XX-06-DR-E-900 - Photovoltaic system/ Paper Size: ISO full bleed 354x257mm (14x10.125 in)