
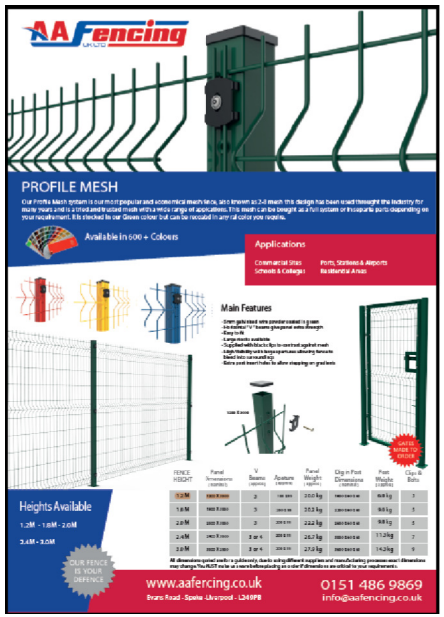


PROPOSED PLAN

1.2m high profile mesh metal fence and gate by AA Fencing Ltd. Colour to be green RAL6005

PROPOSED PLAN

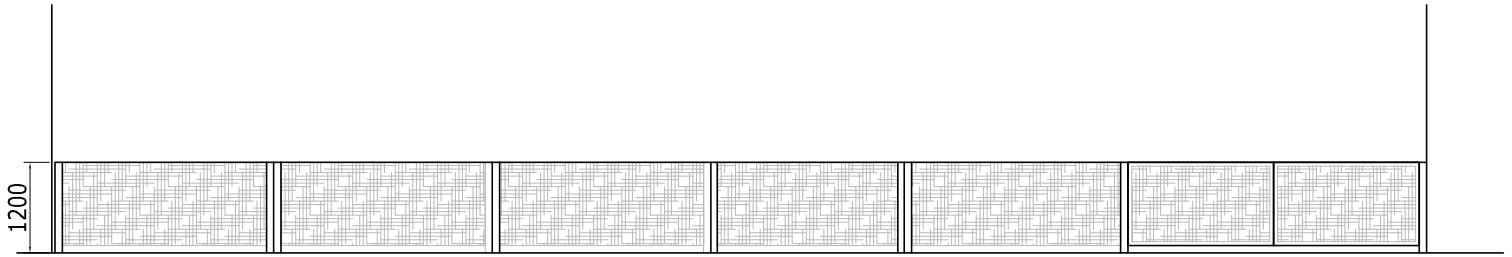

1.2m high profile mesh metal fence and gate by AA Fencing Ltd. Colour to be green RAL6005

PROPOSED ELEVATION

General Notes

© THIS DRAWING IS COPYRIGHT OF BHATT ARCHITECTS LTD AND MAY NOT BE REPRODUCED, COPIED OR ALTERED WITHOUT PRIOR PERMISSION.

NO WORKS ARE TO BE SET OUT FROM THESE DRAWINGS. DO NOT SCALE. USE FIGURED DIMENSIONS ONLY. ALL DIMENSIONS ARE TO BE CHECKED ON SITE. ANY DISCREPANCIES, ERRORS OR OMISSIONS ARE TO BE REPORTED TO BHATT ARCHITECTS LTD BEFORE WORK COMMENCES. SUBJECT TO SITE SURVEY AND ALL NECESSARY CONSENTS. THIS DRAWING IS TO BE READ WITH ALL OTHER RELEVANT DRAWINGS AND SPECIFICATIONS.

Revision/Description	Drawn	Checked	Date
REV A: Issued for discharge of condition	JB	JB	22/04/22

Project
Proposed Portable Cabins
Before/After School Childcare
Chorlton Sports & Social Club
Hardy Lane, Chorlton M21 7BL

Client
COSH Ltd

Architect
Bhatt Architects Ltd Manchester

Drawing Title
Proposed Plan & Elevation
FENCE AND GATE

Scale
1:100 @ A4

Date
20/04/22

Job Reference/Drawing No.
P125/P/09

Revision
A