


ITEM 01 (Qty 1) **US-EXT-05** (Light background)

Built up flat faced aluminium letter set coated RAL 9004 (matt)  
Complete with a built up flat faced aluminium line coated RAL 1018 (matt)

Featuring:

- 80mm Returns
- 5mm Clear PVC backs
- LED Halo illumination (White)
- 20mm Clear acrylic stand offs

Scale 1:50

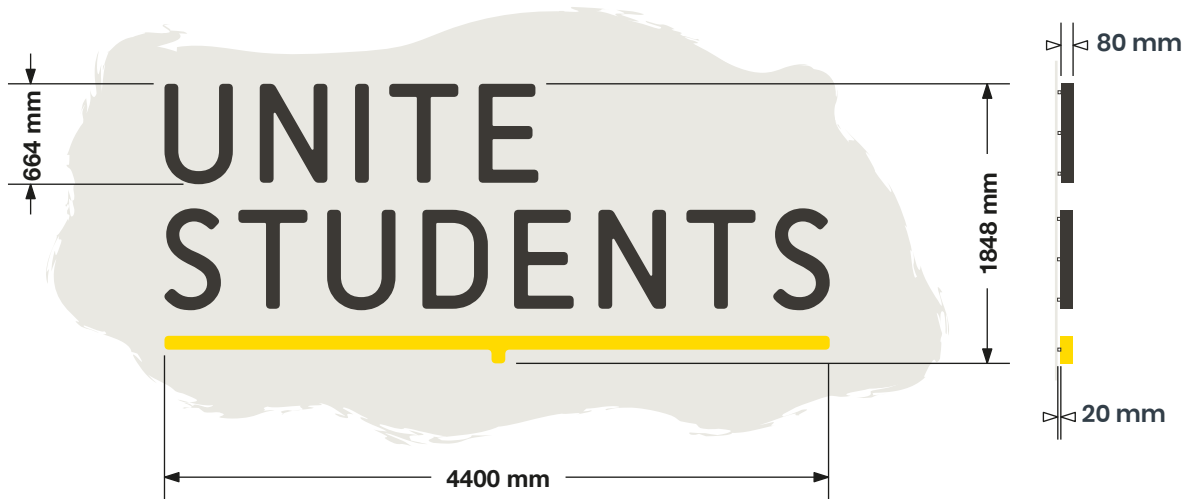

HEIGHT ABOVE GROUND  
40,010 MM


ITEM 02 (Qty 1) **US-EXT-02**

Built up flat faced aluminium letter set coated RAL 9910 (matt)  
Complete with a built up flat faced aluminium line coated RAL 1018 (matt)

Featuring:

- 80mm Returns
- 5mm Clear PVC backs
- LED Halo illumination (White)
- 30mm Clear acrylic stand offs

Scale 1:50

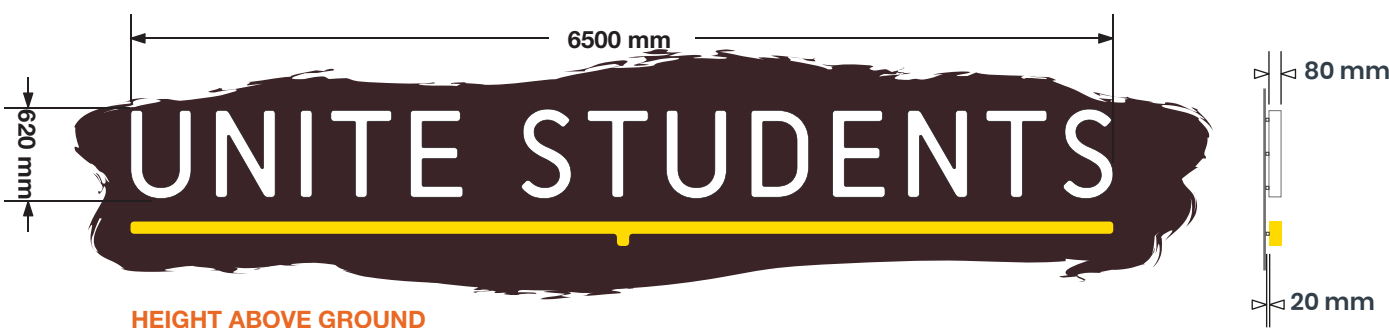

HEIGHT ABOVE GROUND  
47,605 MM

Sign Colour

Pantone 7c  
RAL 9004 (matt)

Pantone 108c/  
RAL 1018 (matt)

White  
RAL 9910 (matt)

UNITE  
STUDENTS

UNITE STUDENTS  
PARKWAY GATE  
50 CHESTER STREET,  
MANCHESTER  
M15 6JE

160679  
22/02/22 - KA

COPYRIGHT :  
THE ATTACHED DESIGNS AND ILLUSTRATIONS  
ARE INTENDED SOLELY FOR, AND SHOULD  
ONLY BE USED BY, THOSE TO WHOM THIS  
DESIGN SPECIFICATION IS ADDRESSED.

THE CONTENTS ARE STRICTLY  
PRIVATE AND CONFIDENTIAL.  
ANY FORM OF REPRODUCTION,  
DISSEMINATION, COPYING, DISCLOSURE,  
MODIFICATION OR DISTRIBUTION IS STRICTLY  
PROHIBITED WITHOUT THE PRIOR WRITTEN  
CONSENT OF ASHLEIGH SIGNS LTD  
(COMPANY NUMBER : 1325080)  
WHOSE REGISTERED ADDRESS IS:  
ASHLEIGH HOUSE, BECKBRIDGE ROAD,  
NORMANTON INDUSTRIAL ESTATE,  
NORMANTON. WF6 1TE





UNITE STUDENTS  
PARKWAY GATE  
50 CHESTER STREET,  
MANCHESTER  
M15 6JE

160679  
22/02/22 - KA


COPYRIGHT :  
THE ATTACHED DESIGNS AND ILLUSTRATIONS  
ARE INTENDED SOLELY FOR, AND SHOULD  
ONLY BE USED BY, THOSE TO WHOM THIS  
DESIGN SPECIFICATION IS ADDRESSED.

THE CONTENTS ARE STRICTLY  
PRIVATE AND CONFIDENTIAL.

ANY FORM OF REPRODUCTION,  
DISSEMINATION, COPYING, DISCLOSURE,  
MODIFICATION OR DISTRIBUTION IS STRICTLY  
PROHIBITED WITHOUT THE PRIOR WRITTEN  
CONSENT OF ASHLEIGH SIGNS LTD

(COMPANY NUMBER : 1325080)

WHOSE REGISTERED ADDRESS IS:  
ASHLEIGH HOUSE, BECKBRIDGE ROAD,  
NORMANTON INDUSTRIAL ESTATE,  
NORMANTON, WF6 1TE

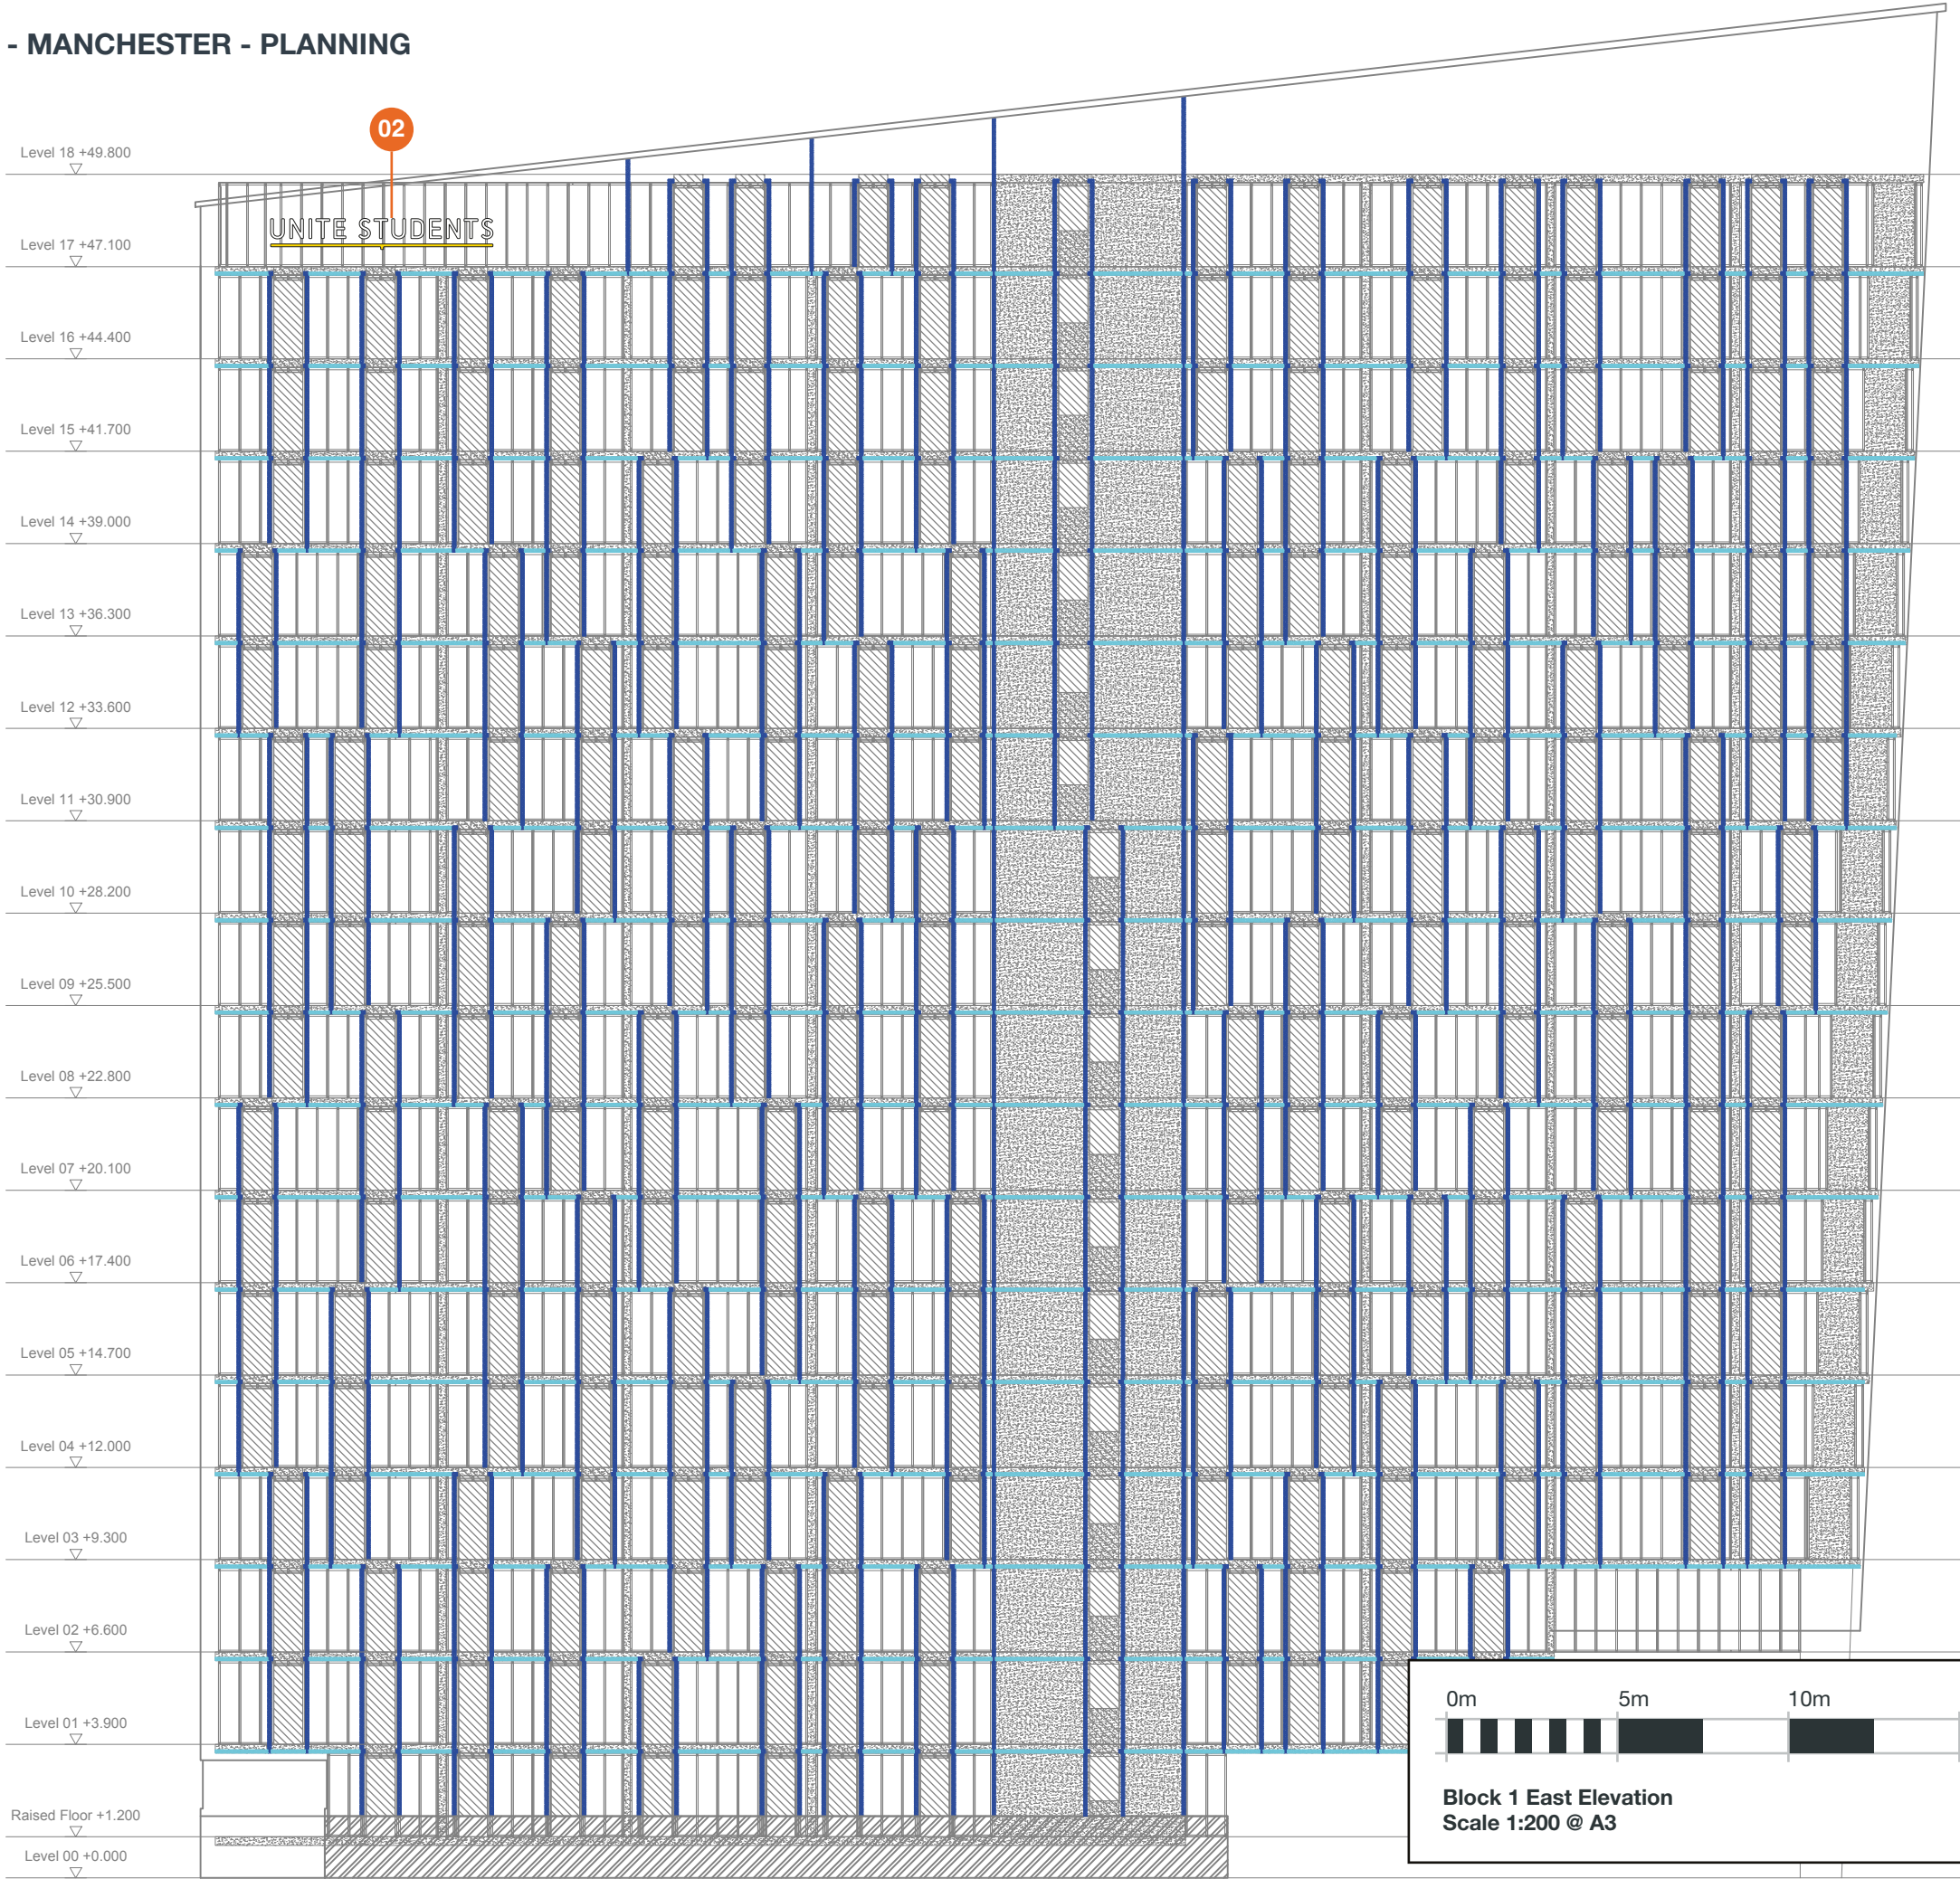


UNITE STUDENTS  
PARKWAY GATE  
50 CHESTER STREET,  
MANCHESTER  
M15 6JE

160679  
22/02/22 - KA

COPYRIGHT :  
THE ATTACHED DESIGNS AND ILLUSTRATIONS  
ARE INTENDED SOLELY FOR, AND SHOULD  
ONLY BE USED BY, THOSE TO WHOM THIS  
DESIGN SPECIFICATION IS ADDRESSED.

THE CONTENTS ARE STRICTLY  
PRIVATE AND CONFIDENTIAL.  
ANY FORM OF REPRODUCTION,  
DISSEMINATION, COPYING, DISCLOSURE,  
MODIFICATION OR DISTRIBUTION IS STRICTLY  
PROHIBITED WITHOUT THE PRIOR WRITTEN  
CONSENT OF ASHLEIGH SIGNS LTD  
(COMPANY NUMBER : 1325080)  
WHOSE REGISTERED ADDRESS IS:  
ASHLEIGH HOUSE, BECKBRIDGE ROAD,  
NORMANTON INDUSTRIAL ESTATE,  
NORMANTON, WF6 1TE

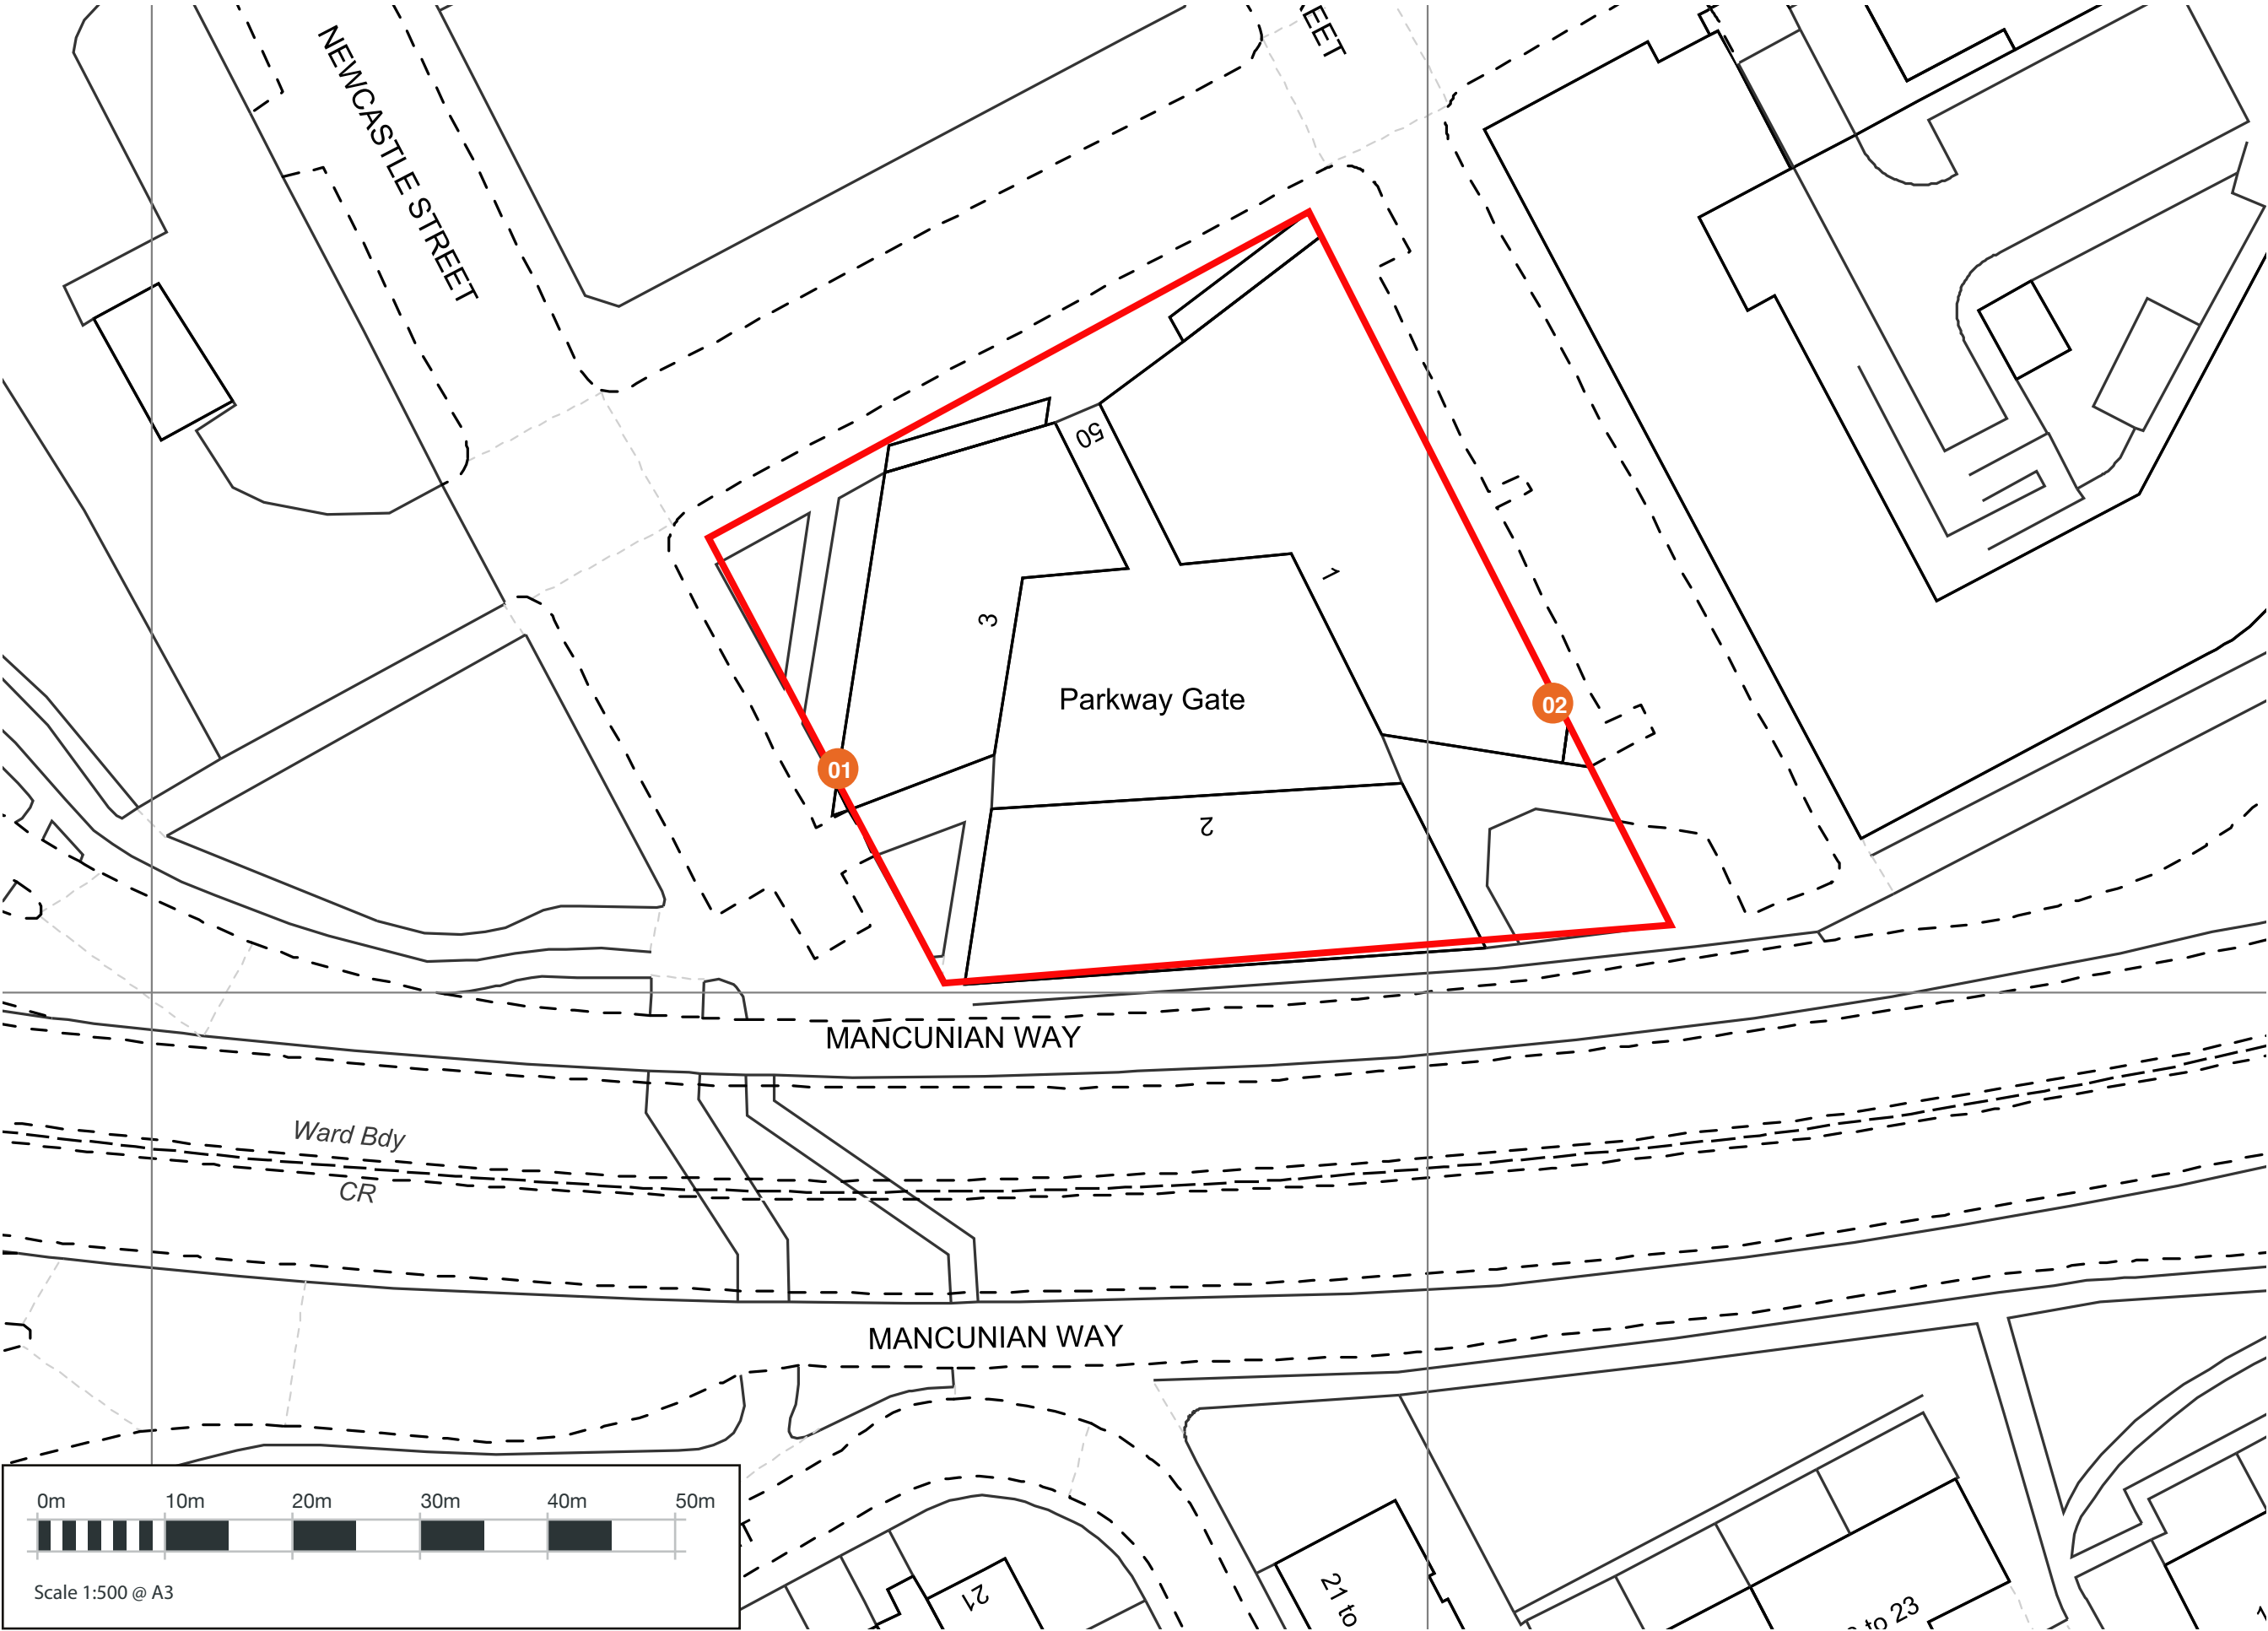

Sign Colour

Pantone 7c  
RAL 9004 (matt)

Pantone 108c/  
RAL 1018 (matt)

White  
RAL 9910 (matt)




UNITE STUDENTS  
PARKWAY GATE  
50 CHESTER STREET,  
MANCHESTER  
M15 6JE

160679  
22/02/22 - KA

COPYRIGHT :  
THE ATTACHED DESIGNS AND ILLUSTRATIONS  
ARE INTENDED SOLELY FOR, AND SHOULD  
ONLY BE USED BY, THOSE TO WHOM THIS  
DESIGN SPECIFICATION IS ADDRESSED.

THE CONTENTS ARE STRICTLY  
PRIVATE AND CONFIDENTIAL.  
ANY FORM OF REPRODUCTION,  
DISSEMINATION, COPYING, DISCLOSURE,  
MODIFICATION OR DISTRIBUTION IS STRICTLY  
PROHIBITED WITHOUT THE PRIOR WRITTEN  
CONSENT OF ASHLEIGH SIGNS LTD  
(COMPANY NUMBER : 1325080)  
WHO SE REGISTERED ADDRESS IS:  
ASHLEIGH HOUSE, BECKBRIDGE ROAD,  
NORMANTON INDUSTRIAL ESTATE,  
NORMANTON, WF6 1TE

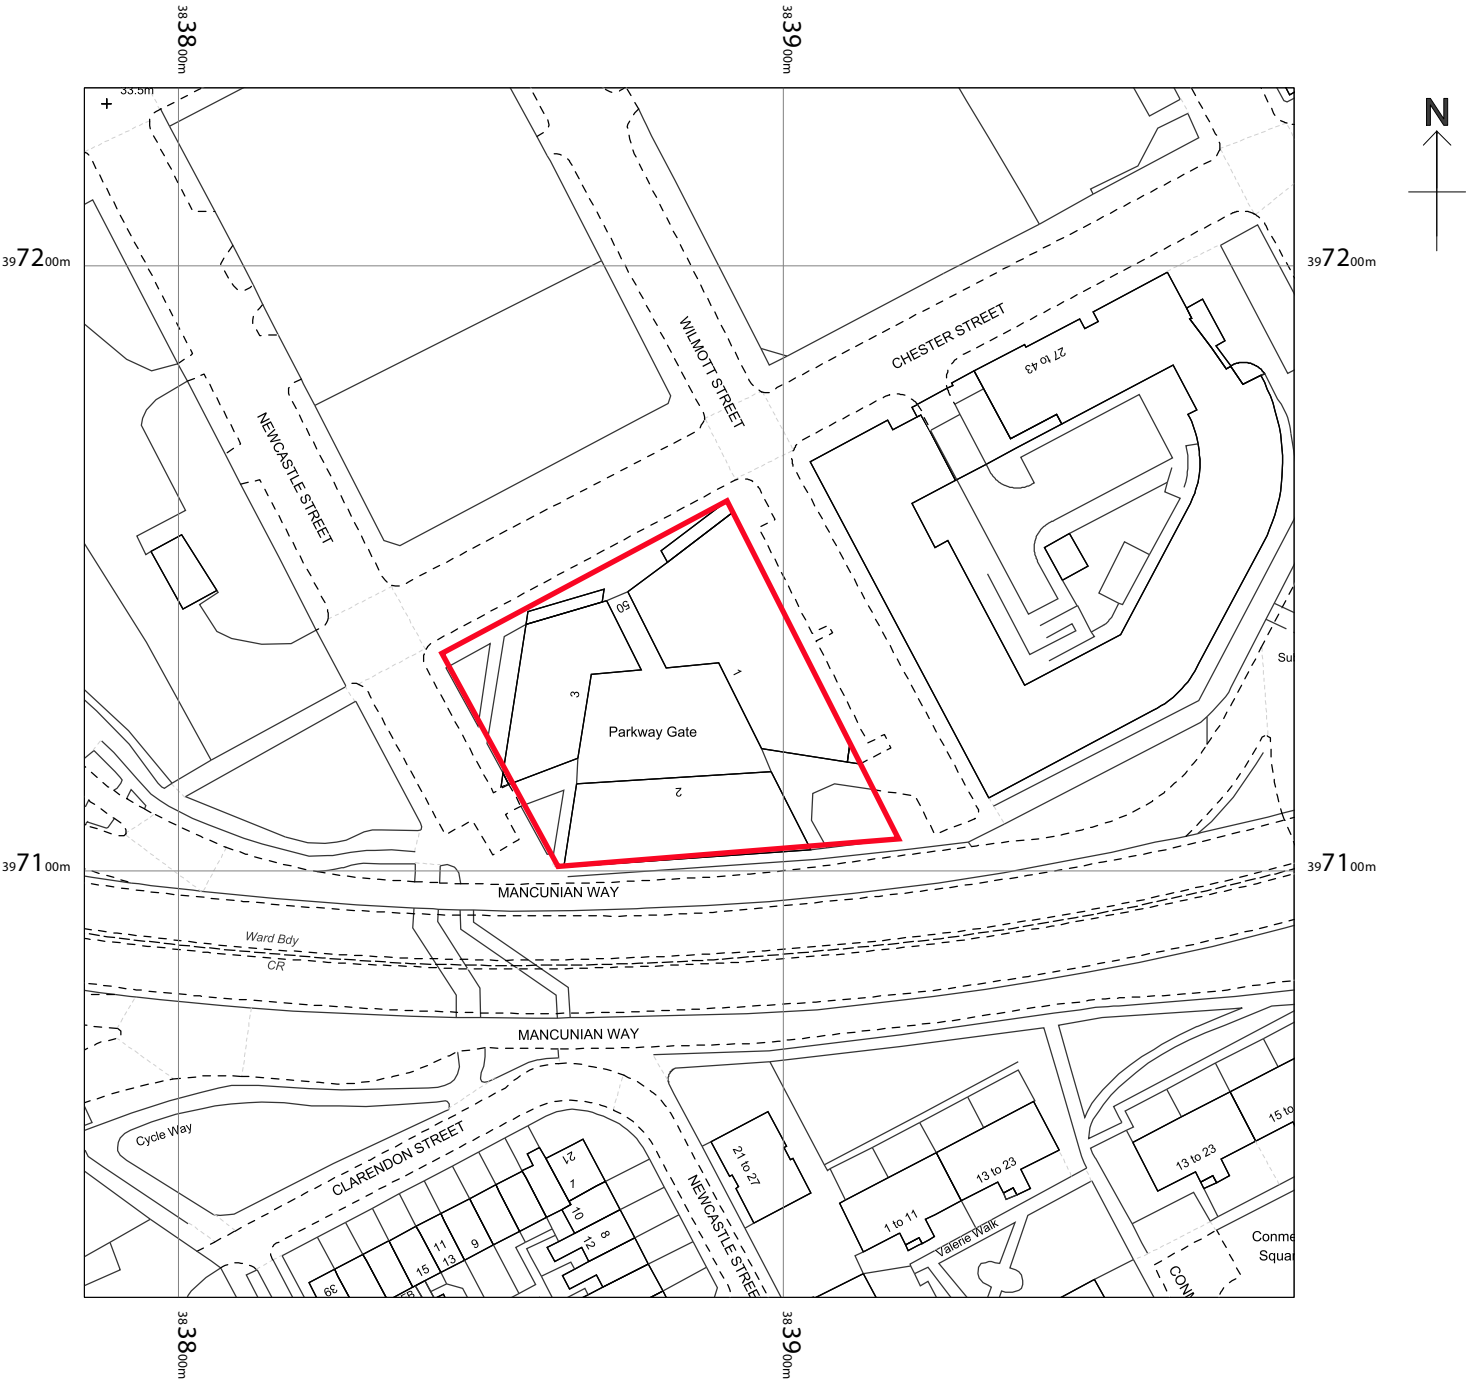

Sign Colour

- Pantone 7c  
RAL 9004 (matt)
- Pantone 108c/  
RAL 1018 (matt)
- White  
RAL 9910 (matt)




UNITE STUDENTS  
PARKWAY GATE  
50 CHESTER STREET,  
MANCHESTER  
M15 6JE

160679  
22/02/22 - KA

COPYRIGHT :  
THE ATTACHED DESIGNS AND ILLUSTRATIONS  
ARE INTENDED SOLELY FOR, AND SHOULD  
ONLY BE USED BY, THOSE TO WHOM THIS  
DESIGN SPECIFICATION IS ADDRESSED.

THE CONTENTS ARE STRICTLY  
PRIVATE AND CONFIDENTIAL.  
ANY FORM OF REPRODUCTION,  
DISSEMINATION, COPYING, DISCLOSURE,  
MODIFICATION OR DISTRIBUTION IS STRICTLY  
PROHIBITED WITHOUT THE PRIOR WRITTEN  
CONSENT OF ASHLEIGH SIGNS LTD  
(COMPANY NUMBER : 1325080)  
WHO SE REGISTERED ADDRESS IS:  
ASHLEIGH HOUSE, BECKBRIDGE ROAD,  
NORMANTON INDUSTRIAL ESTATE,  
NORMANTON, WF6 1TE

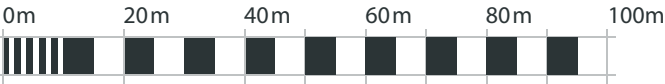

Scale 1:1250 @ A3