
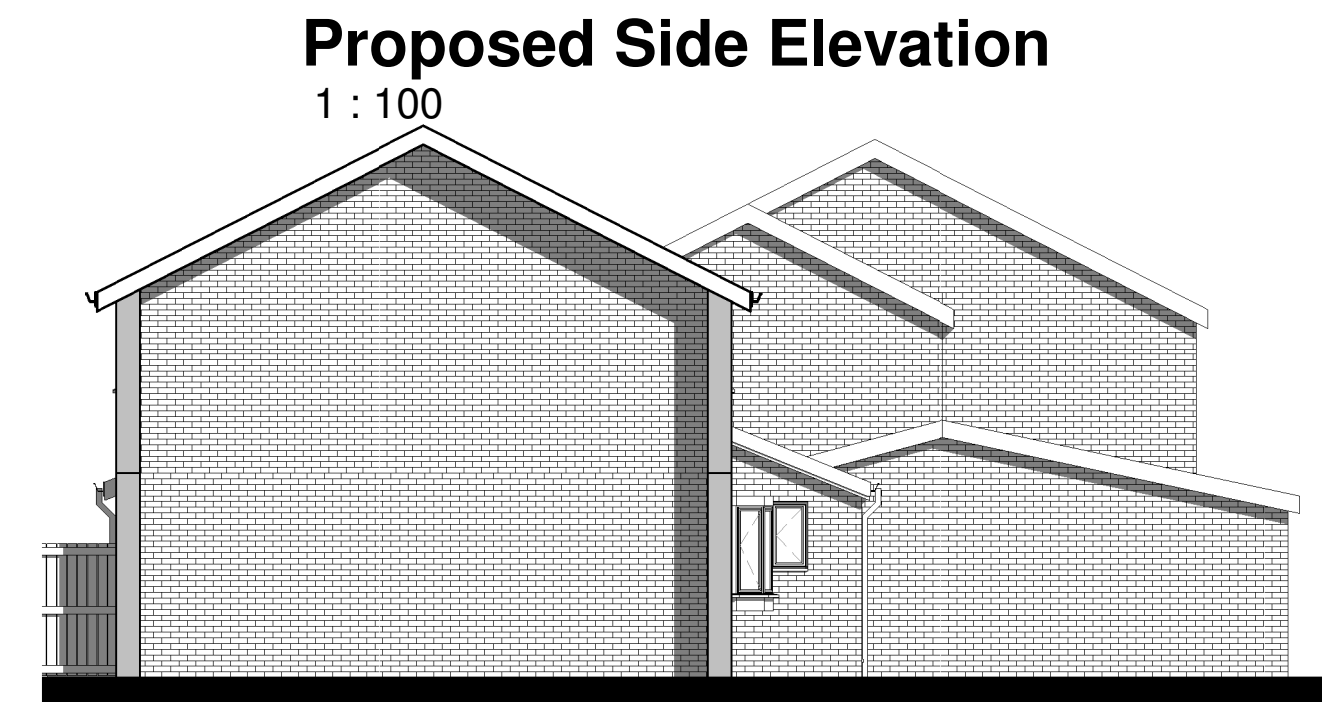
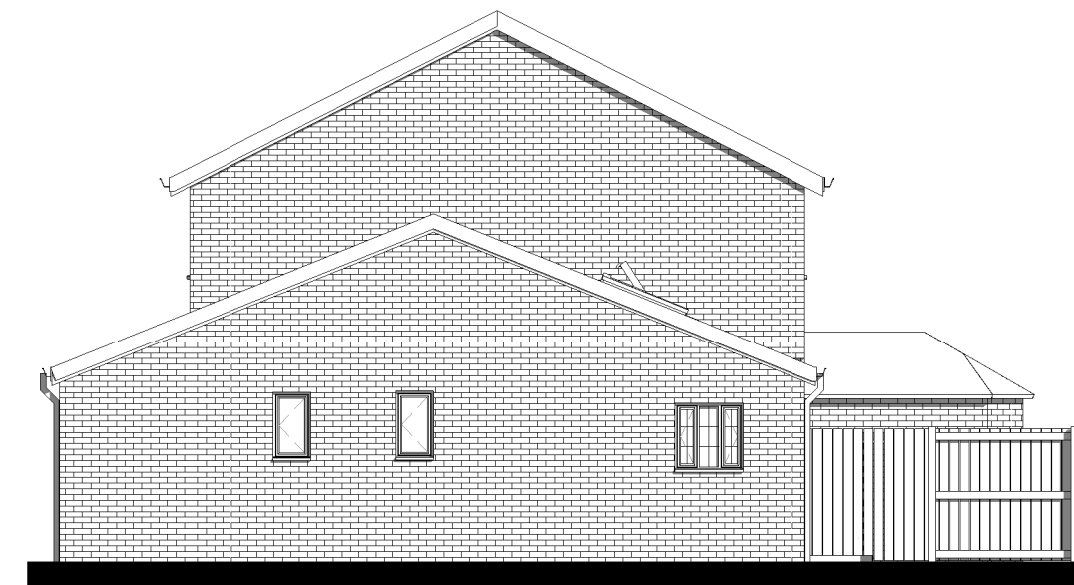
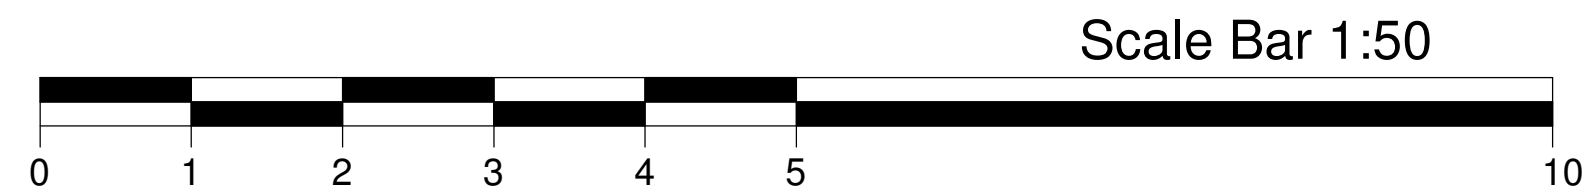
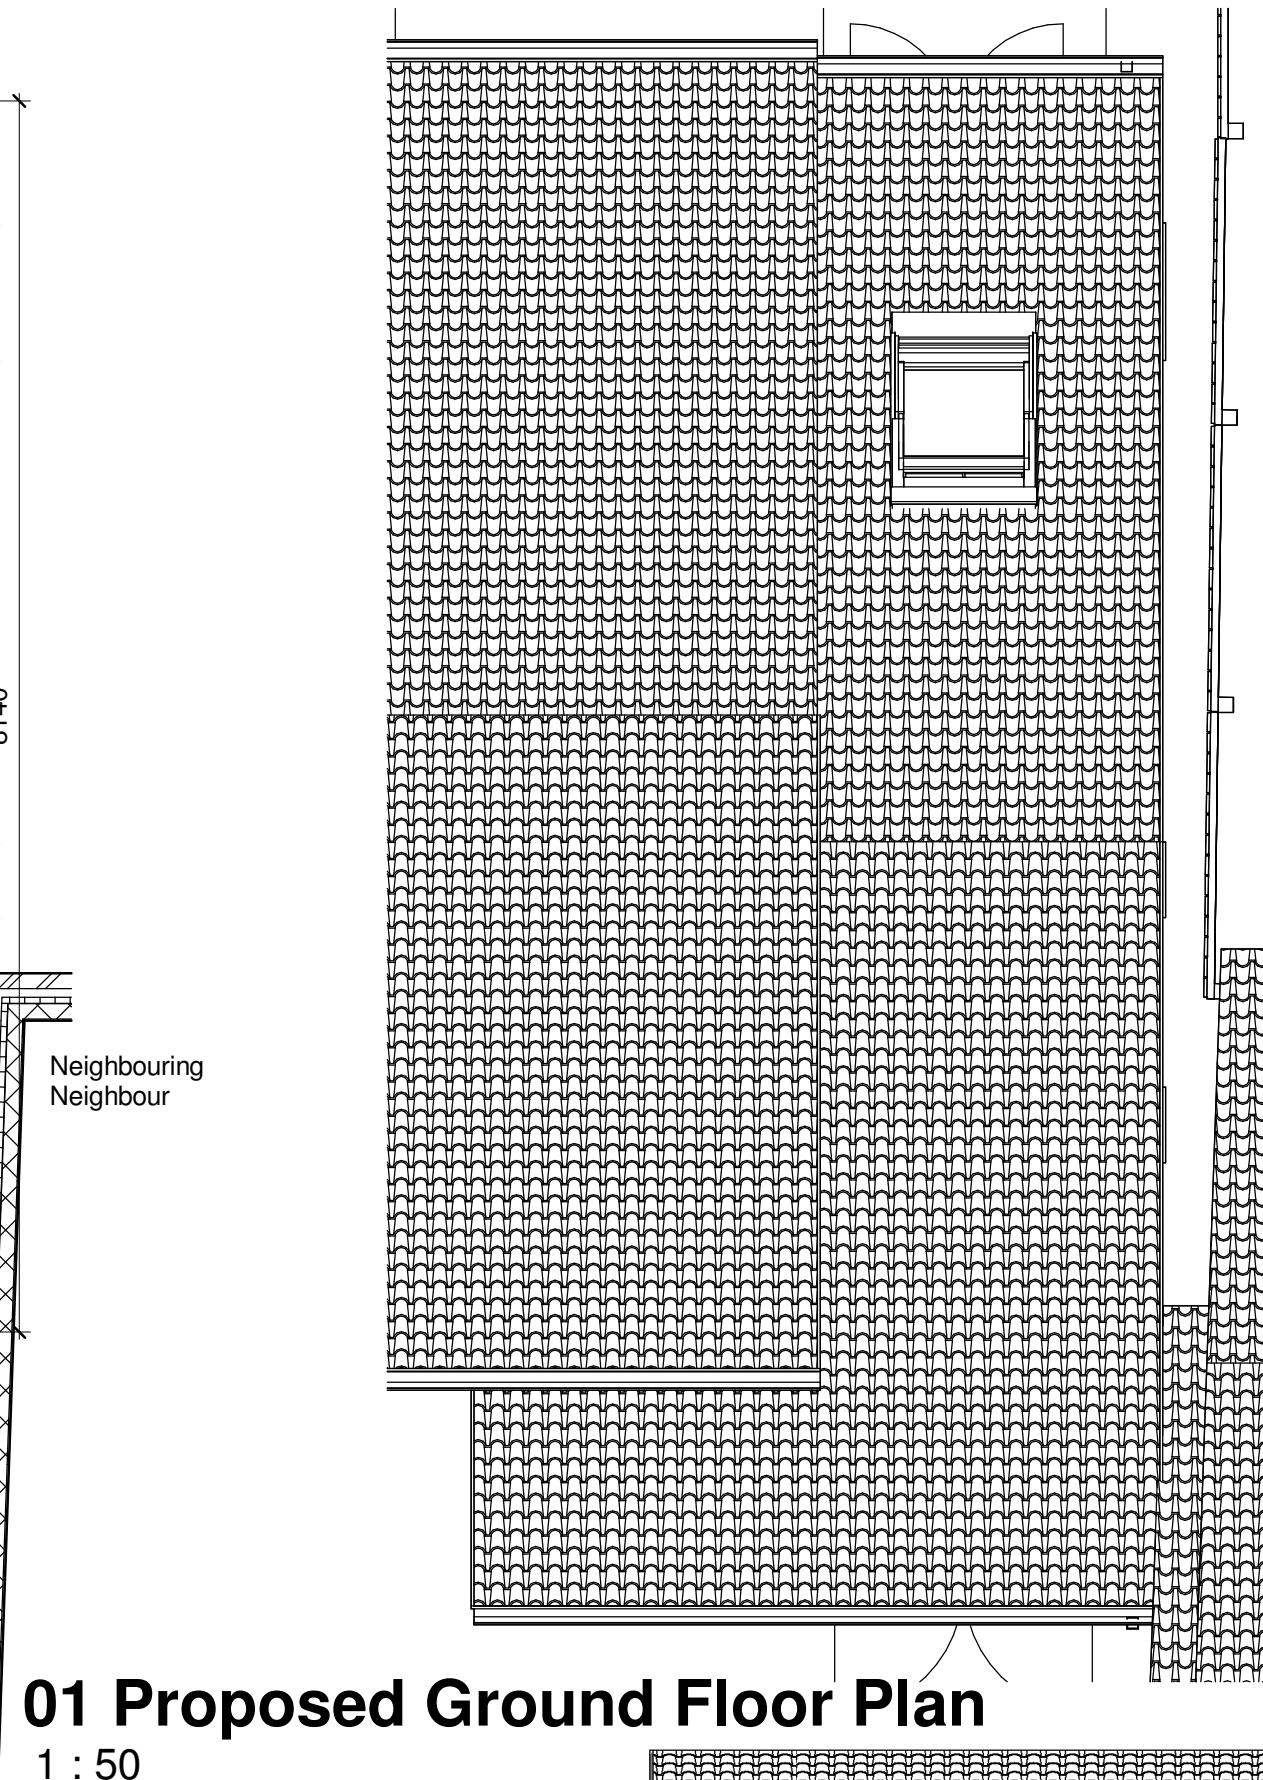
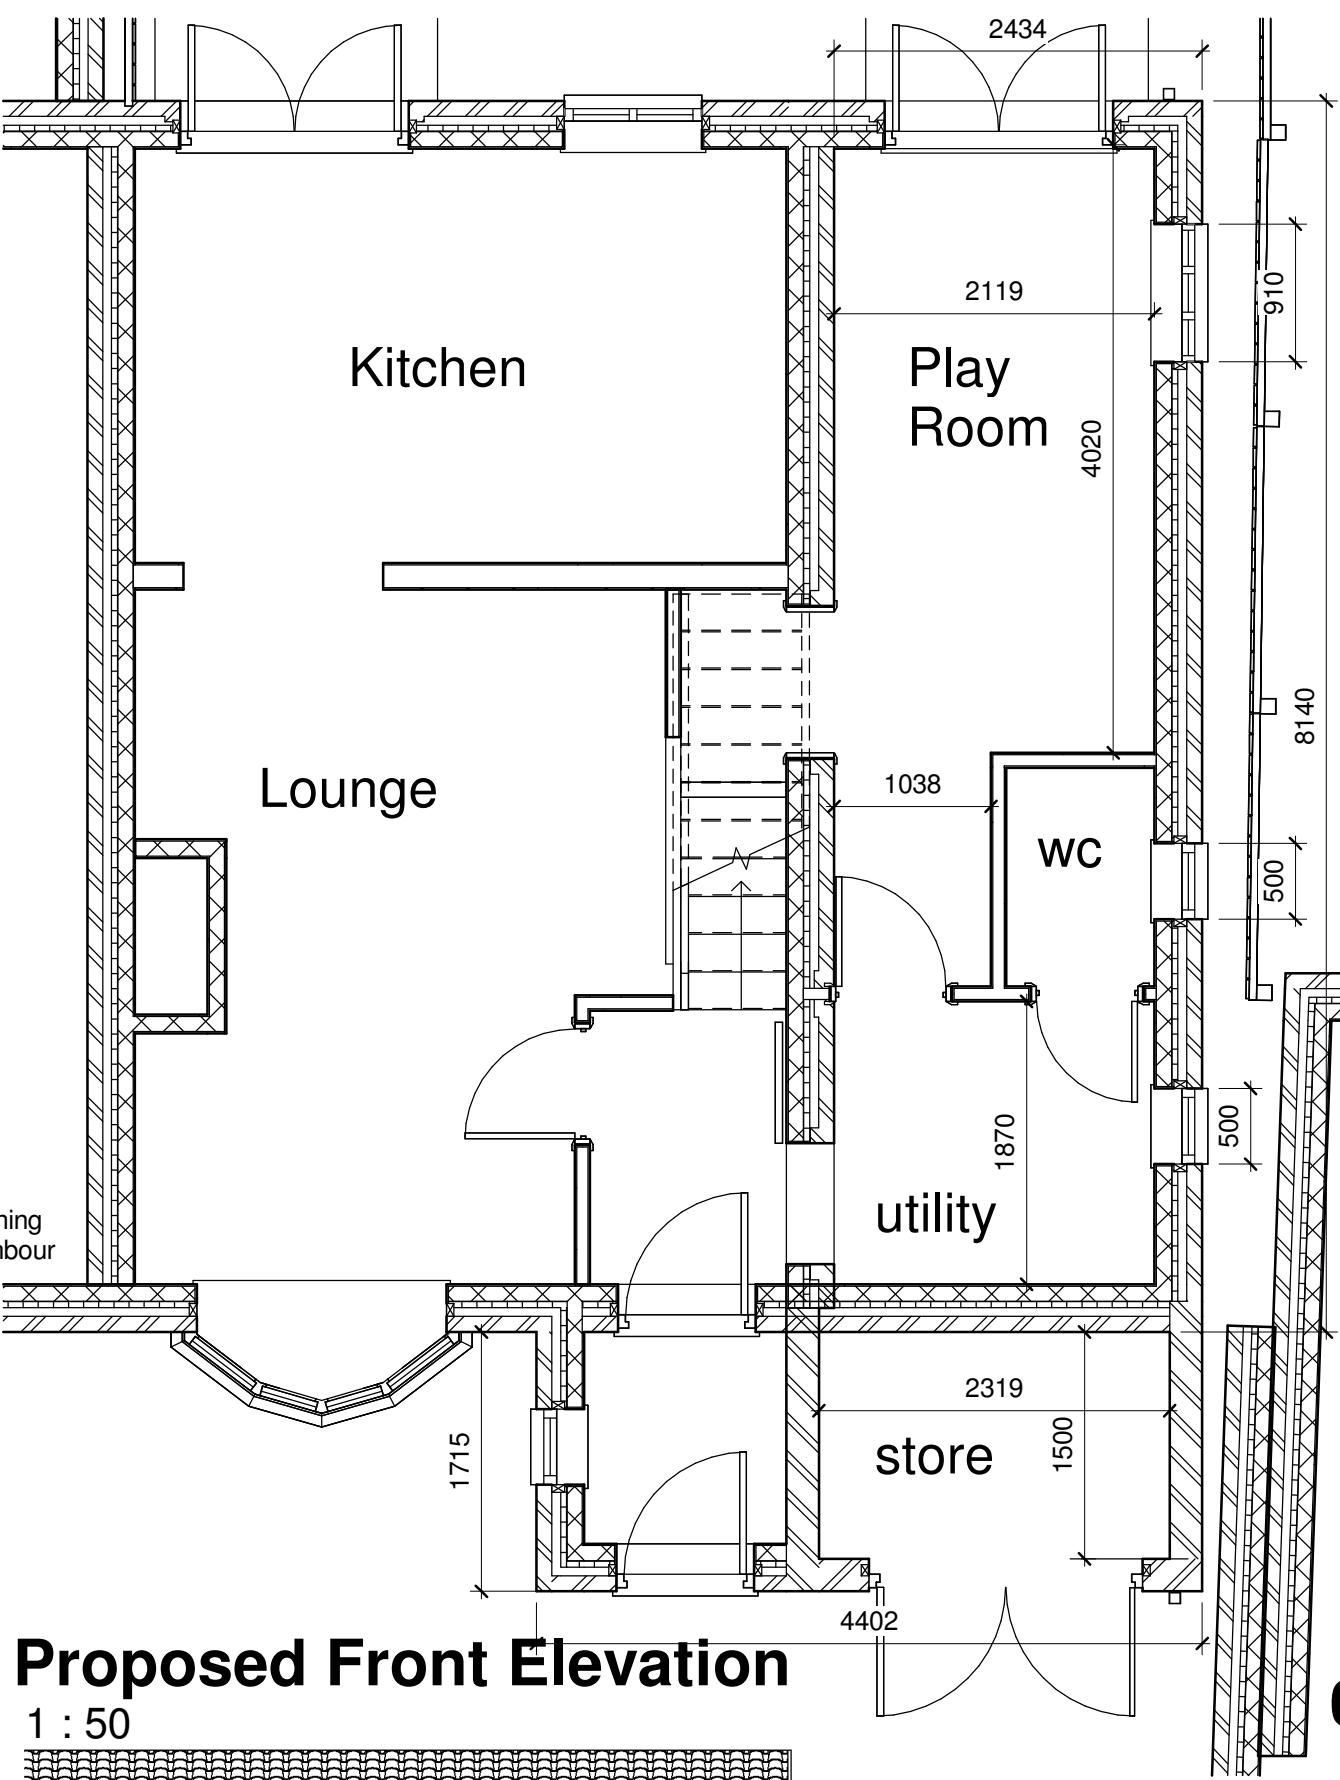


**Proposed Rear Elevation**  
1 : 50

SCALEs indicated  
A2 DRAWING

Client:  
Mr David Barrow  
22 Bolesworth Close  
Chorlton  
Manchester  
M21 9BE

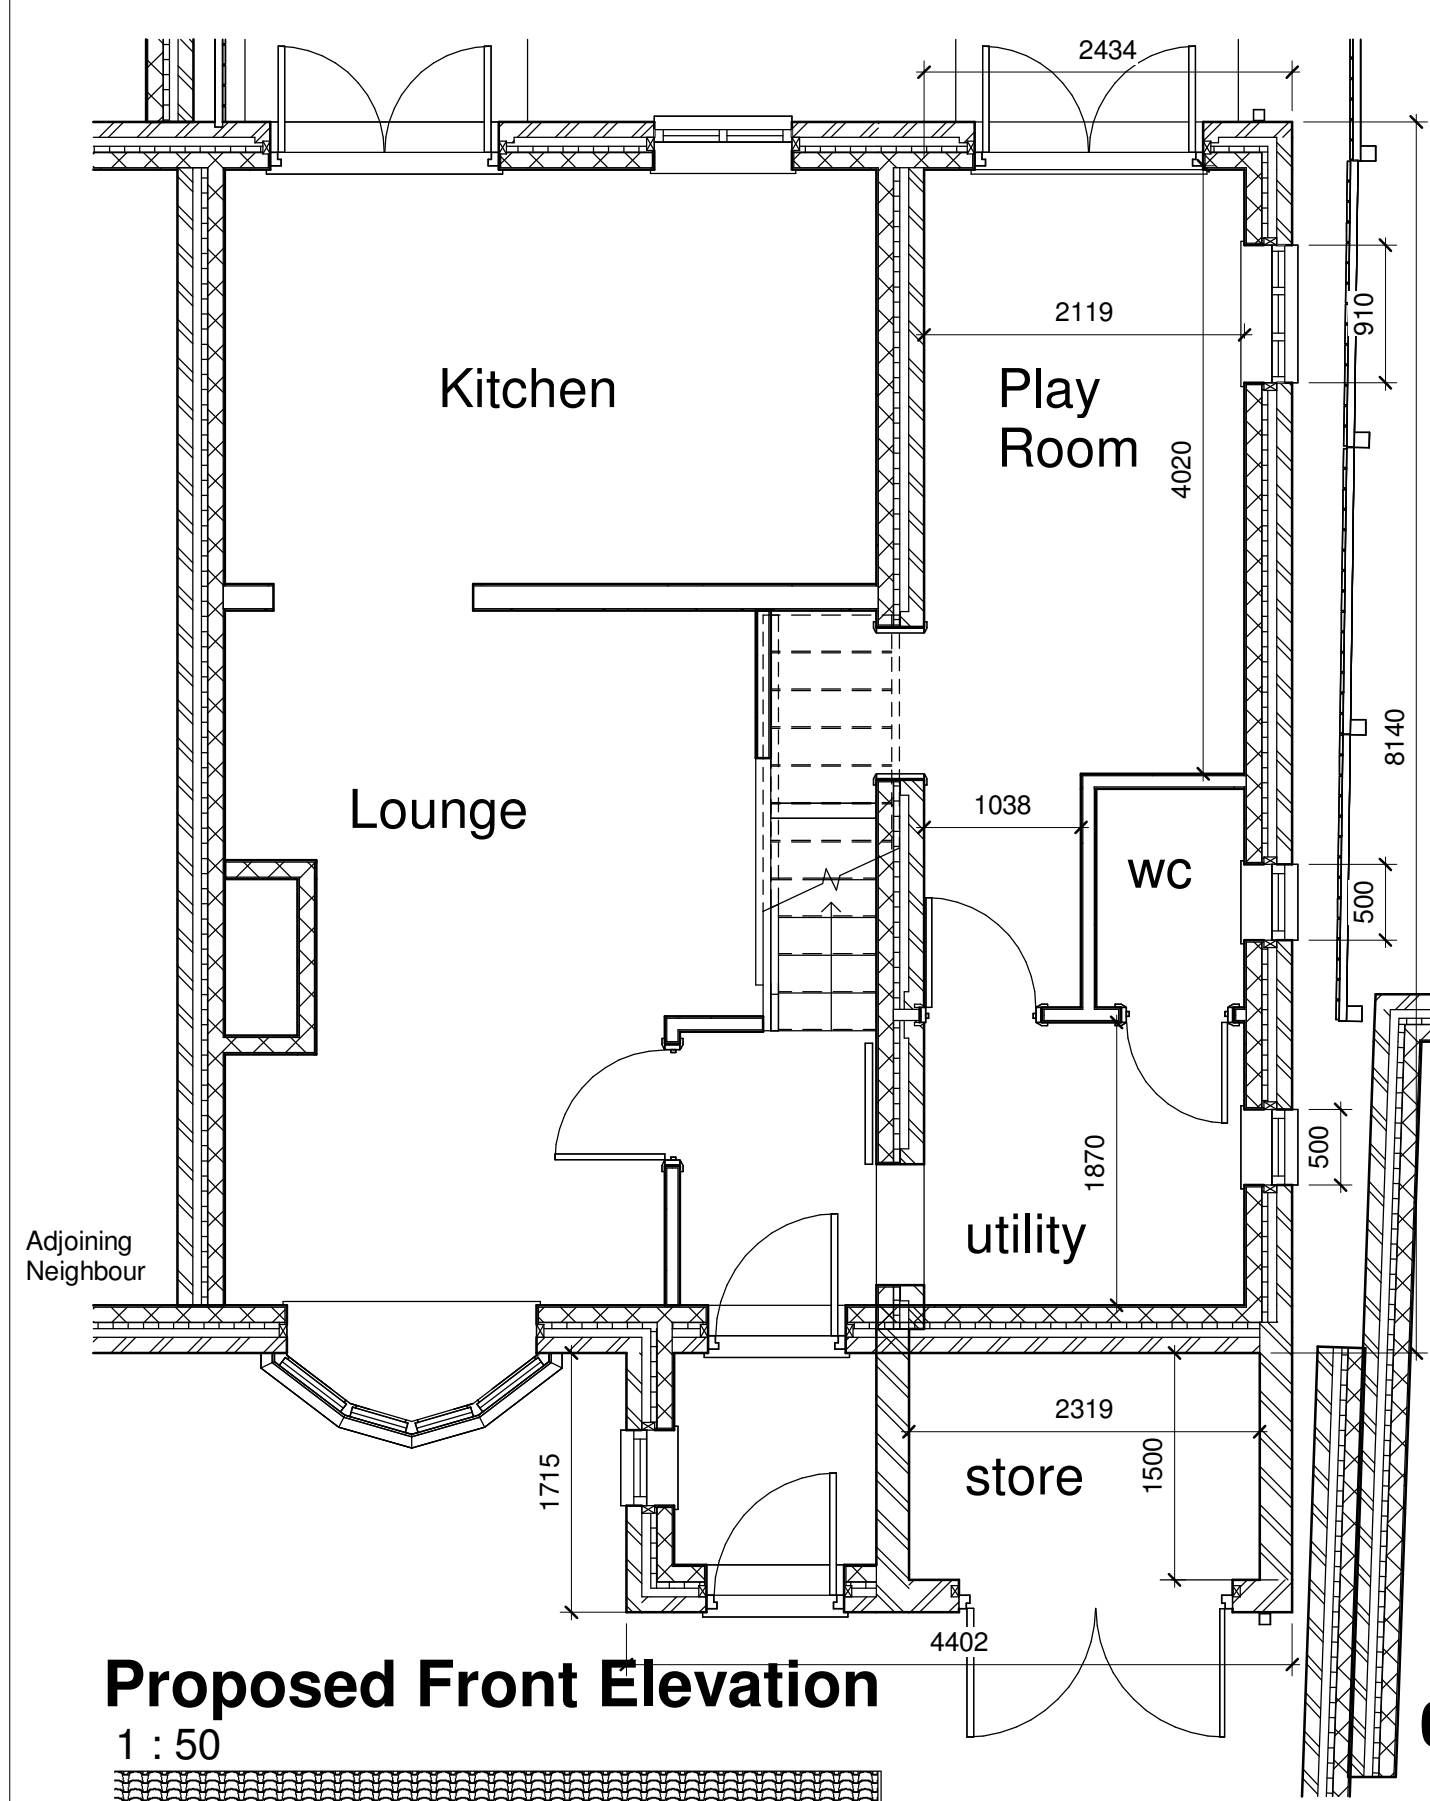

Bricks and Pieces  
Suite 301  
Broadstone Mill  
Broadstone Road  
Stockport  
SK5 7DL  
Tel: 0161 443 4117