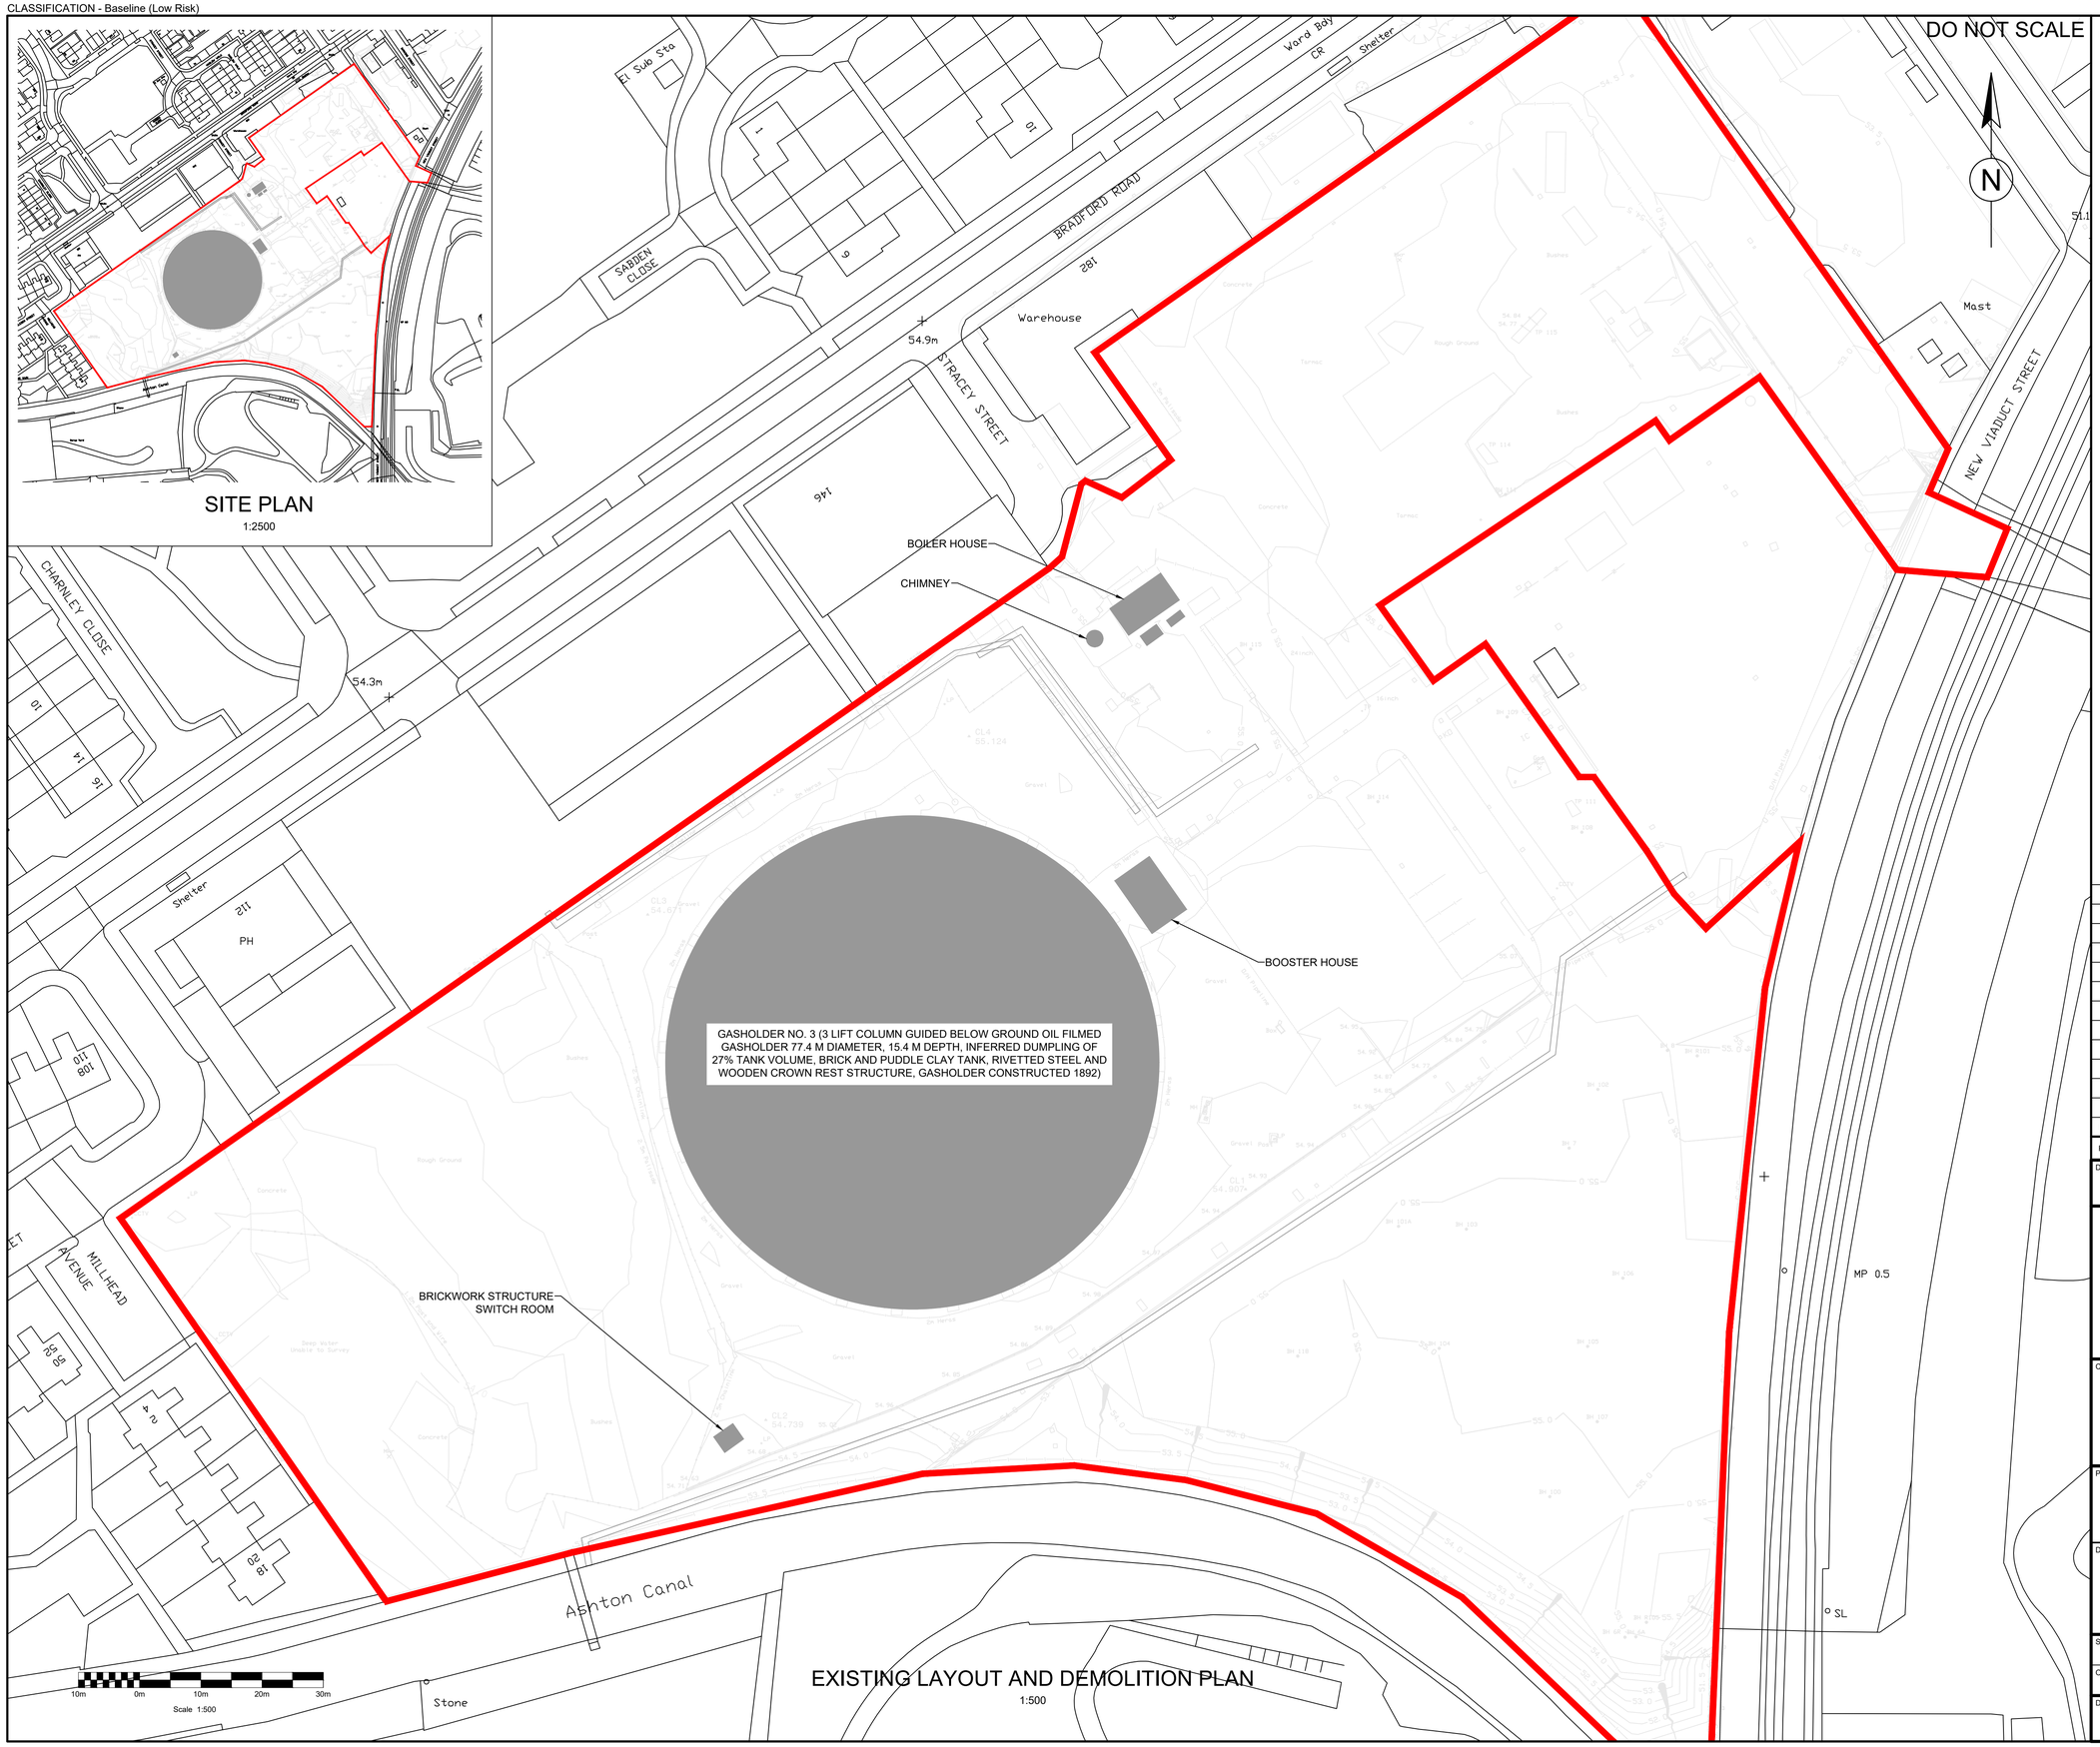

LEGEND:

- NATIONAL GRID PROPERTY SITE OWNERSHIP BOUNDARY
- STRUCTURES TO BE DEMOLISHED

Rev.	Date	Description	By	Chk'd	App'd
P01		FOR INFORMATION			

Drawing Status: FOR INFORMATION

Suitability: S2

SNC·LAVALIN
ATKINS
Member of the SNC-Lavalin Group

The Hub
500 Park Avenue
Aztec West
Bristol
BS32 4RZ

Tel: +44 (0)1454 662000
Fax: +44 (0)1454 663333
www.atkinsglobal.com

© SNC-Lavalin (2018)

Client

Project Title: MILES PLATTING

Drawing Title: FIGURE 2
EXISTING SITE LAYOUT PLAN AND STRUCTURES TO BE DEMOLISHED

Scale	Designed	Drawn	Checked	Authorised
1:500	--		--	--
Original Size: A1	Date: --/--/--	Date	Date: --/--/--	Date: --/--/--

Drawing Number: FIGURE 2

Revision: P01

Internal Project Number: XXXXXXX