



THE BUILDER MUST CHECK THE SITE AND THE APPROVED DRAWINGS BEFORE COMMENCING THE WORKS AND MUST TAKE ANY WORKING MEASUREMENTS AS NECESSARY. ANY DISCREPANCY IN THE DRAWING MUST BE REPORTED TO THE CLIENT .

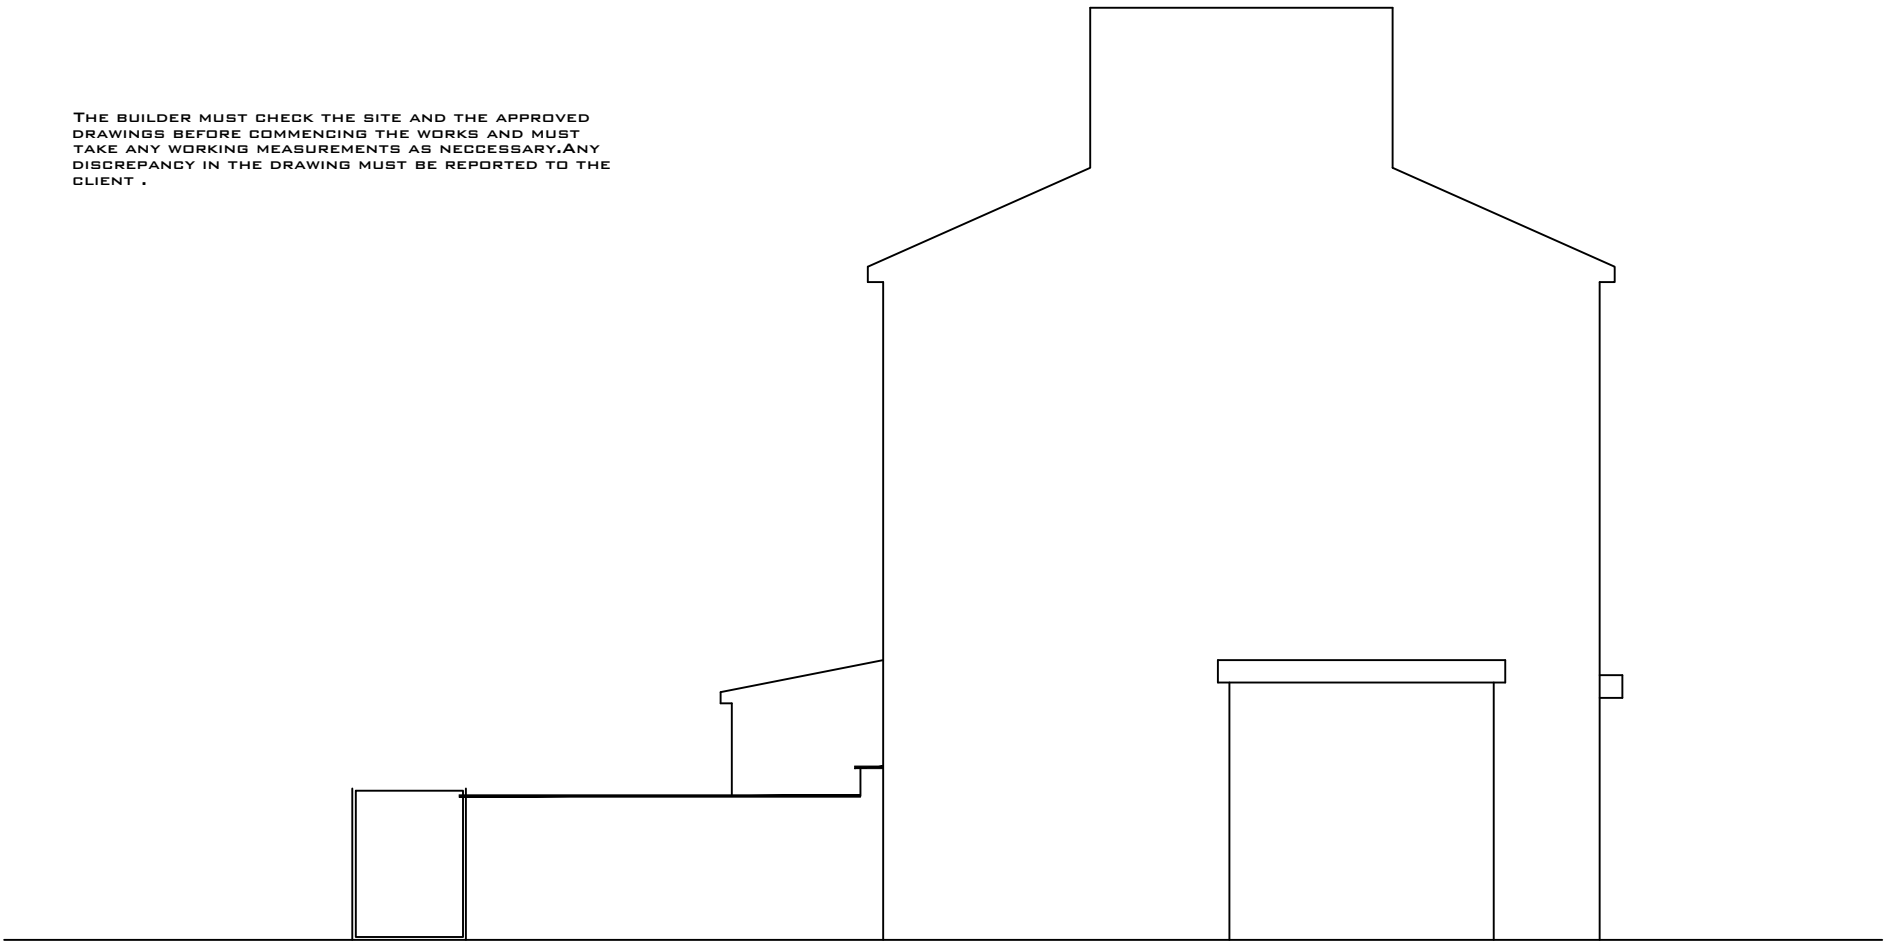

Side Elevation

Existing Plan

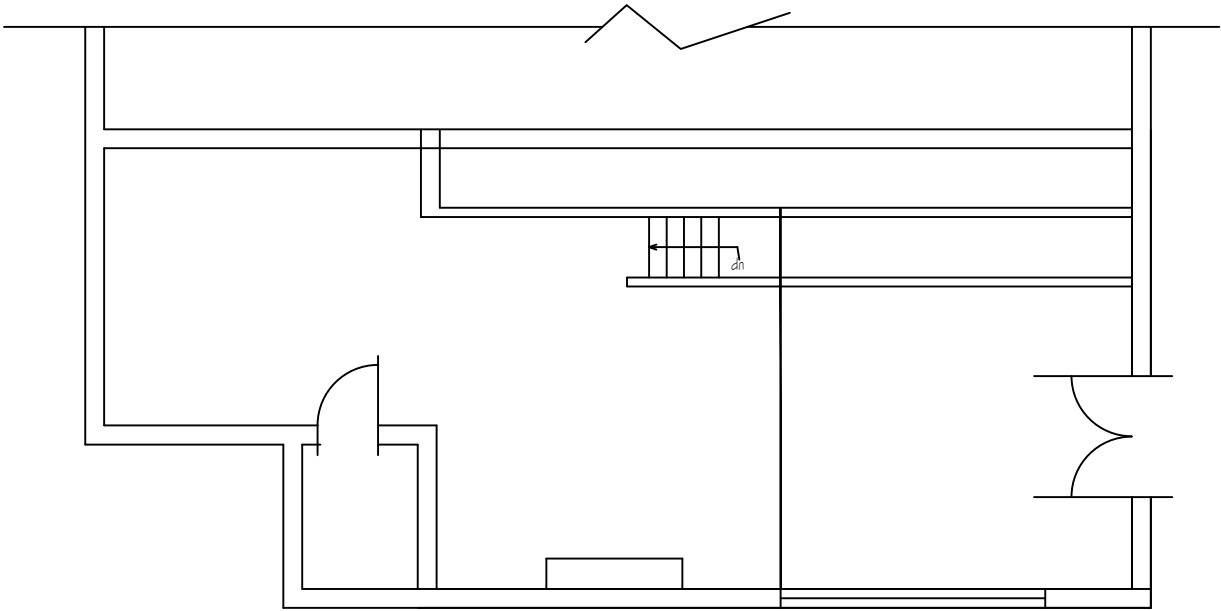

H S H Engineering Design Services Ltd 428 Cheetham Hill Road Cheetham Manchester M8 9LE, UK 0161 7956385, 07940197 333 			
project title	Proposed out door seating including retractable canopy at the gable end.		
client	Mr Deen S Star		
dwg. title	Existing Plan		
dwg. no.	sheet no.	scale.	job no.
03		1:200 @ A3	
463 Cheetham Hill Road M8 9LR			
drawn by.	checked by.	approved by.	date
TZ			March 22