





TYPICAL ELEVATION OF UNITISED FACADE WITH MATERIALS

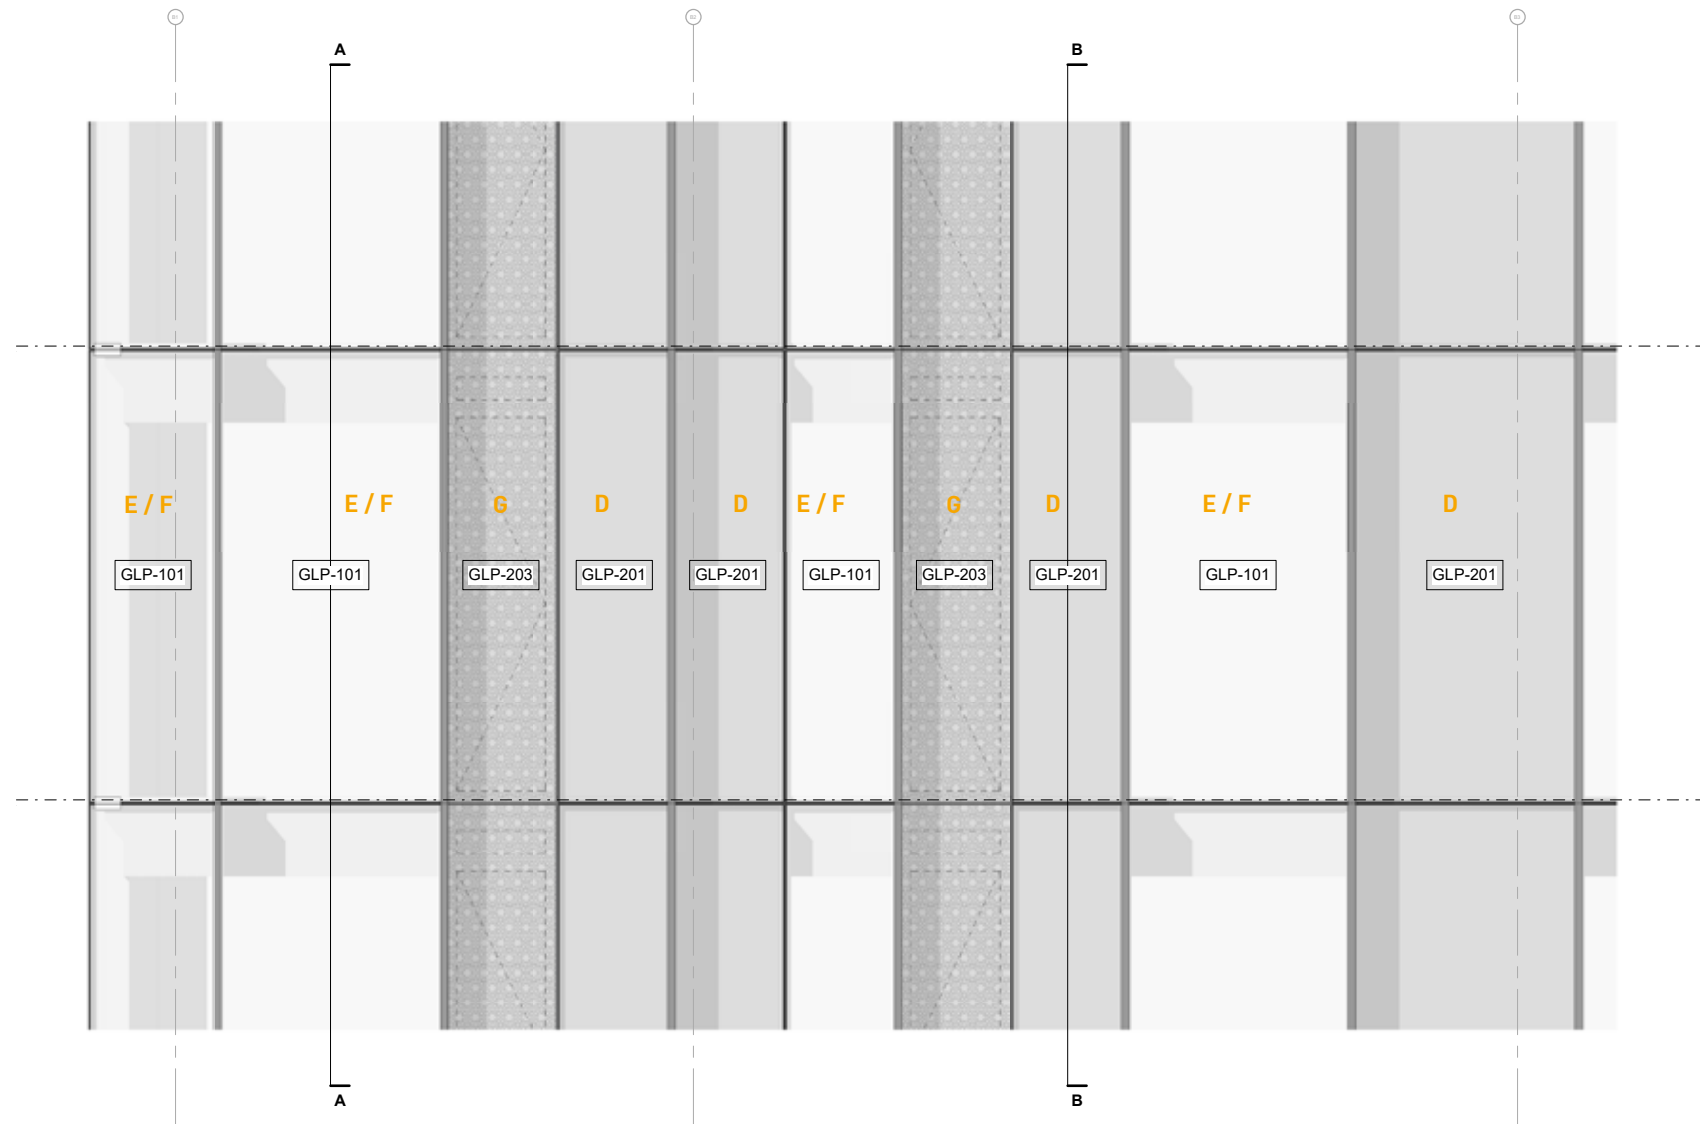

1 Detailed Elevation - Typical Unitised Facade
1:25

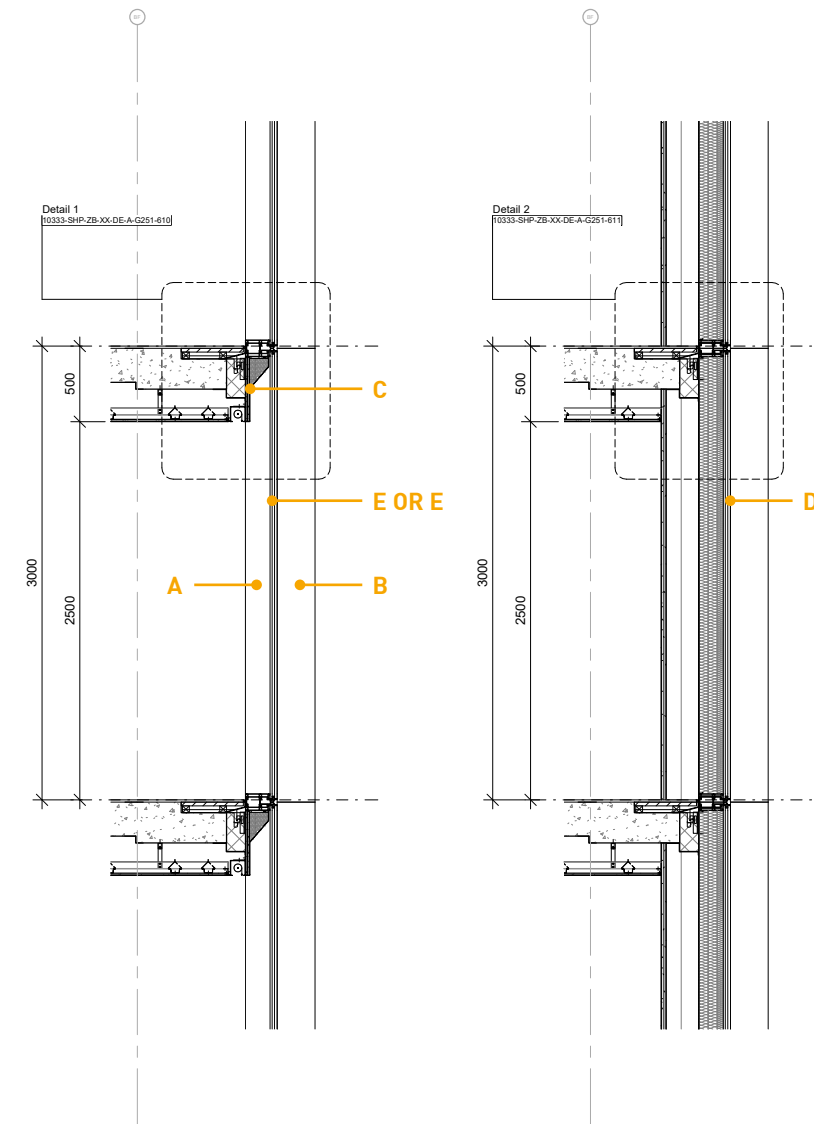

2 Section Detail AA
1:25

3 Section Detail BB
1:25



UNITISED FRAME ANODISED
NATURAL SILVER FINISH



INTERNAL BULKHEAD COLOUR
RAL 7021 BLACK GREY



B EXTERNAL FINS
ANODISED - BRONZE



6 RAPID VENT / TRIPLE GLAZED INWARD OPENING WINDOW
PPC PERFORATE PANEL: IGP BRIGHT CLAY



D OPAQUE GLASS
RAL 7021 BLACK GREY 100% COVERAGE



F VISION GLASS ECLAZ ii
NORTH & EAST ELEVATIONS

E VISION GLASS COOLLITE SKN 183ii
SOUTH & WEST ELEVATIONS



INDICATIVE VISUALISATIONS OF UNITISED FACADE

- KEY
- A UNITISED FRAME ANODISED
NATURAL SILVER FINISH
 - B EXTERNAL FINS
ANODISED - BRONZE
 - C INTERNAL BULKHEAD COLOUR
RAL 7021 BLACK GREY
 - D OPAQUE GLASS
RAL 7021 BLACK GREY 100% COVERAGE
 - E VISION GLASS COOLLITE SKN 183ii
SOUTH & WEST ELEVATIONS
 - F VISION GLASS ECLAZ ii
NORTH & EAST ELEVATIONS
 - G RAPID VENT / TRIPLE GLAZED INWARD OPENING WINDOW
PPC PERFORATE PANEL: IGP BRIGHT CLAY




DAY TIME



NIGHT TIME


4.0 TYPICAL UNITISED DETAILS

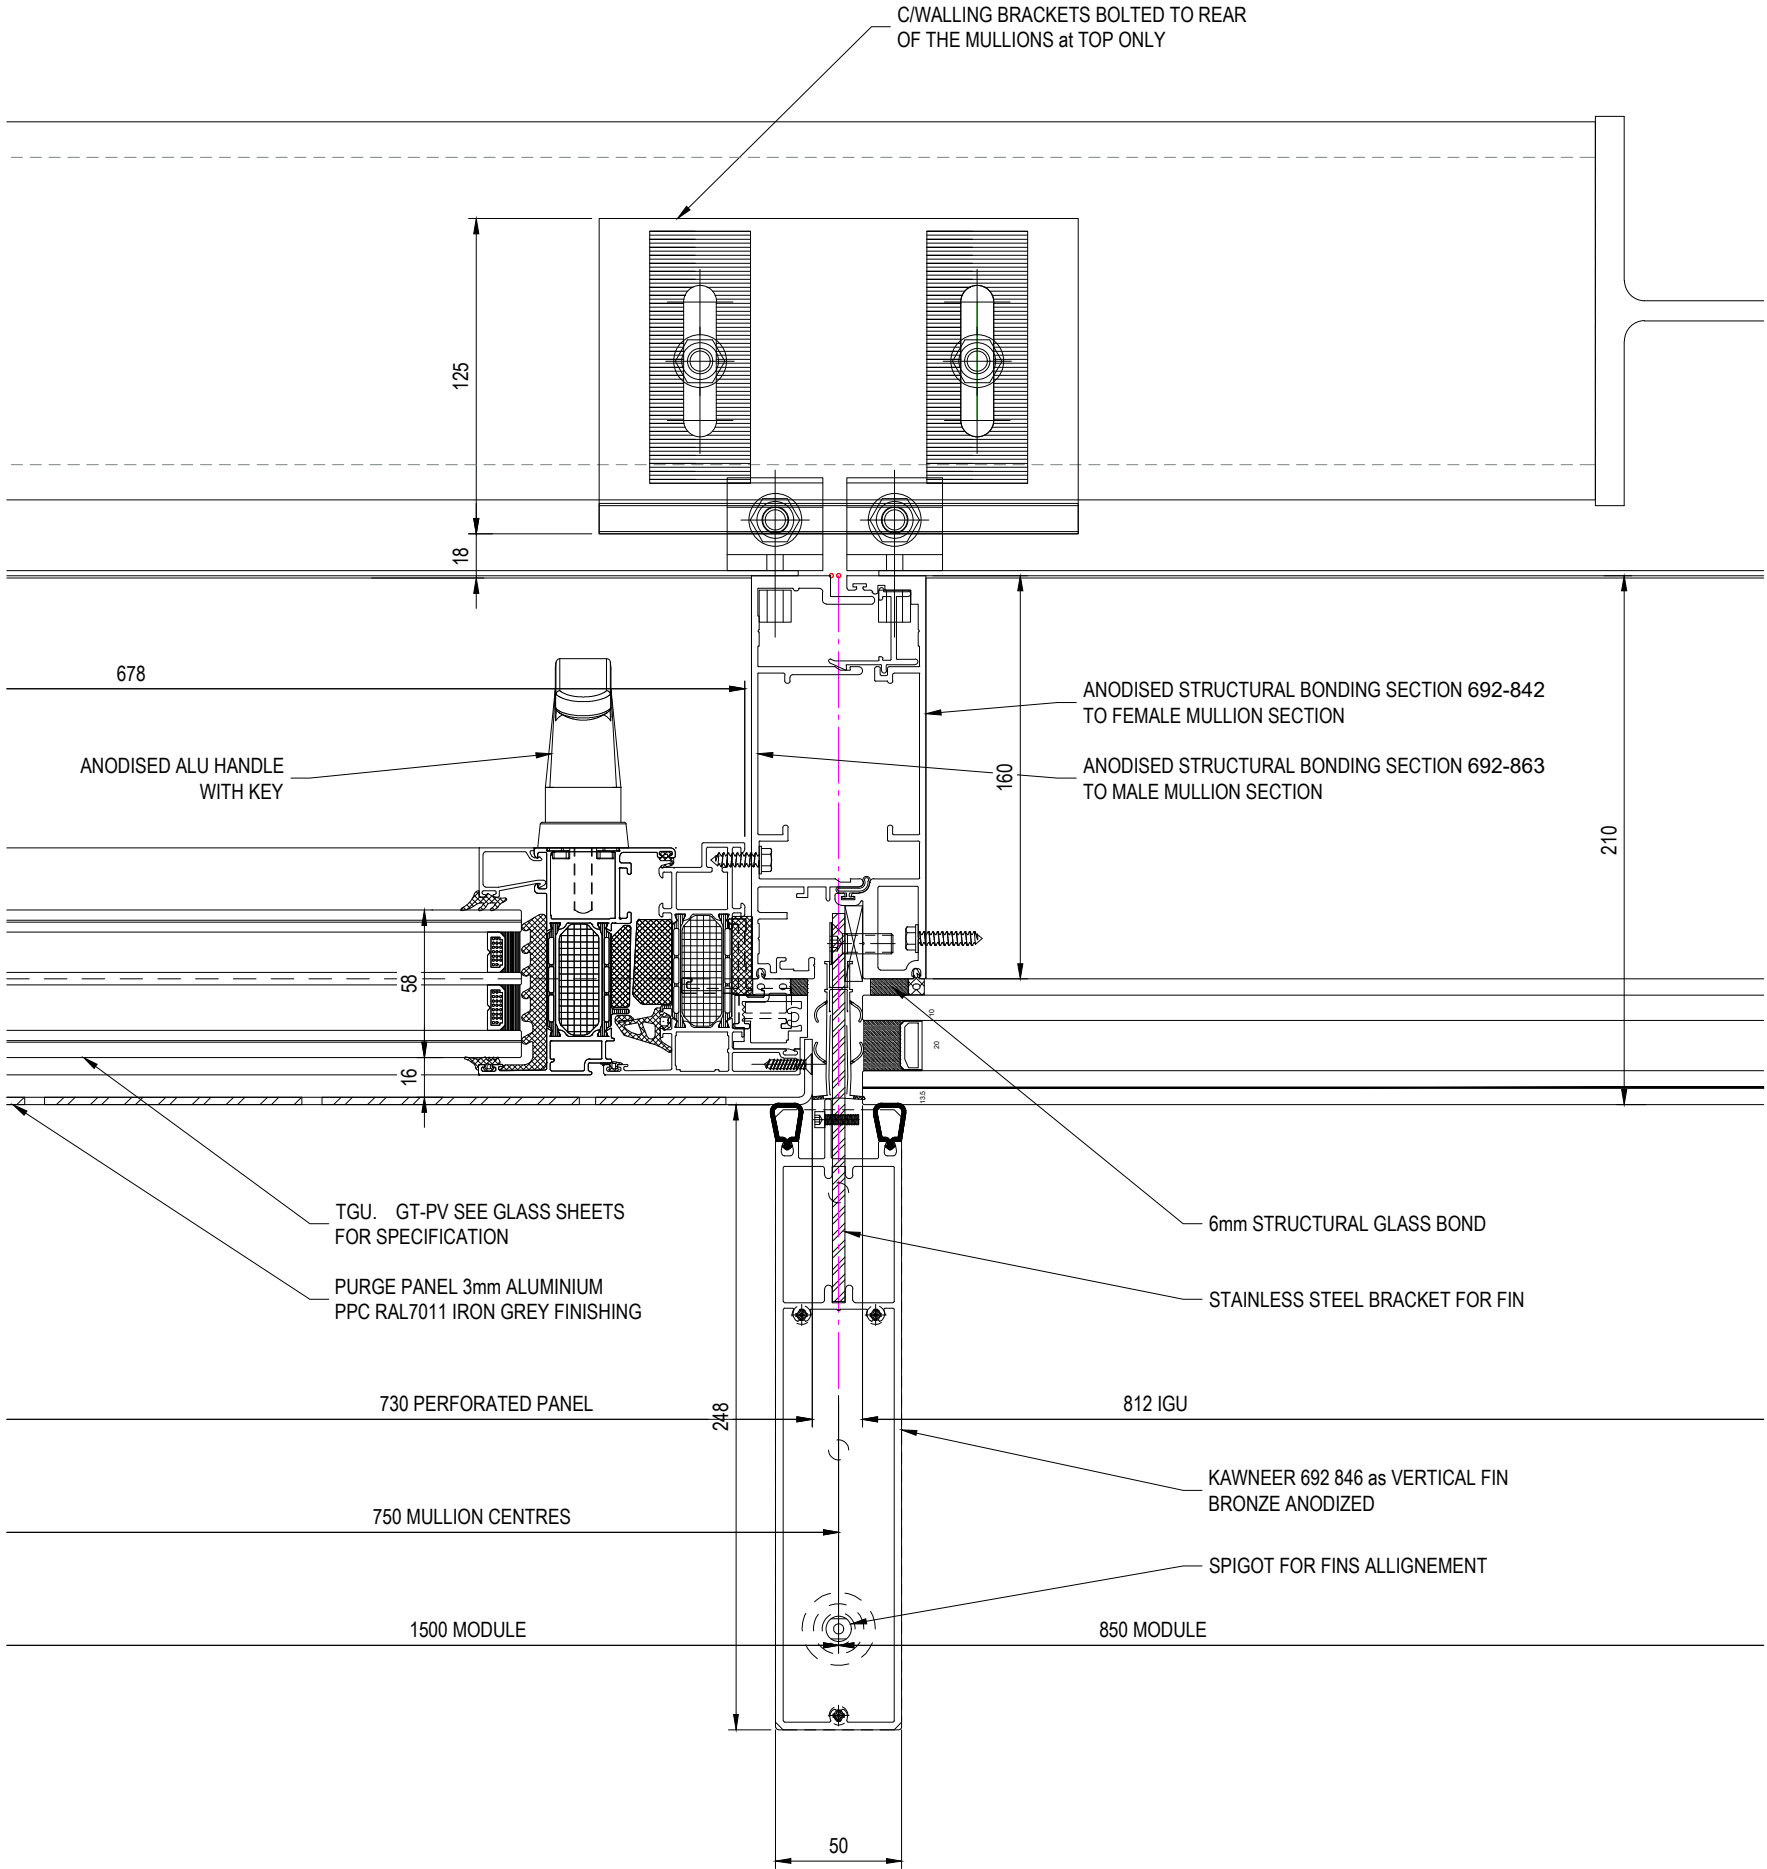

NOTES.

1. THIS DRAWING IS COPYRIGHT AND IS SENT TO YOU IN CONFIDENCE.IT MUST NOT BE COPIED,USED OR DISCLOSED IN WHOLE OR IN PART,TO THIRD PARTIES WITHOUT OUR WRITTEN PERMISSION. IT REMAINS THE PROPERTY OF FK CONSTRUCTION LIMITED AND MUST BE RETURNED ON REQUEST.

APPROVAL STATUS			
☐	APPROVED		
STATUS A			
☐	APPROVED SUBJECT TO INCORPORATION OF COMMENTS		
STATUS B			
☐	REJECTED REVISE AND RE-SUBMIT		
STATUS C			
SIGNED _____ DATE _____			
ISSUED FOR COMMENT			
P01	ISSUED FOR COMMENT	05/08/2021	
REV	DETAILS	DATE	
 KEENAN HOUSE 22-26 STOCKPORT ROAD ALTRINCHAM WA15 8EX OFFICE TELEPHONE:0161 926 1350 www.fkgroup.co.uk			
DRAWN BY	CHKD BY	DATE	SCALE
M. SCALINI	M. SCALINI	05/08/2021	1:3
CLIENT			
DOMIS			
CONTRACT			
VIADUX			
DRAWING TITLE			
VISUAL MOCK UP - JAMB DETAIL WITH FIN			
DRAWING No.	F1647-1020	P01	
DOC REF.	STAGE 5 CONSTRUCTION		

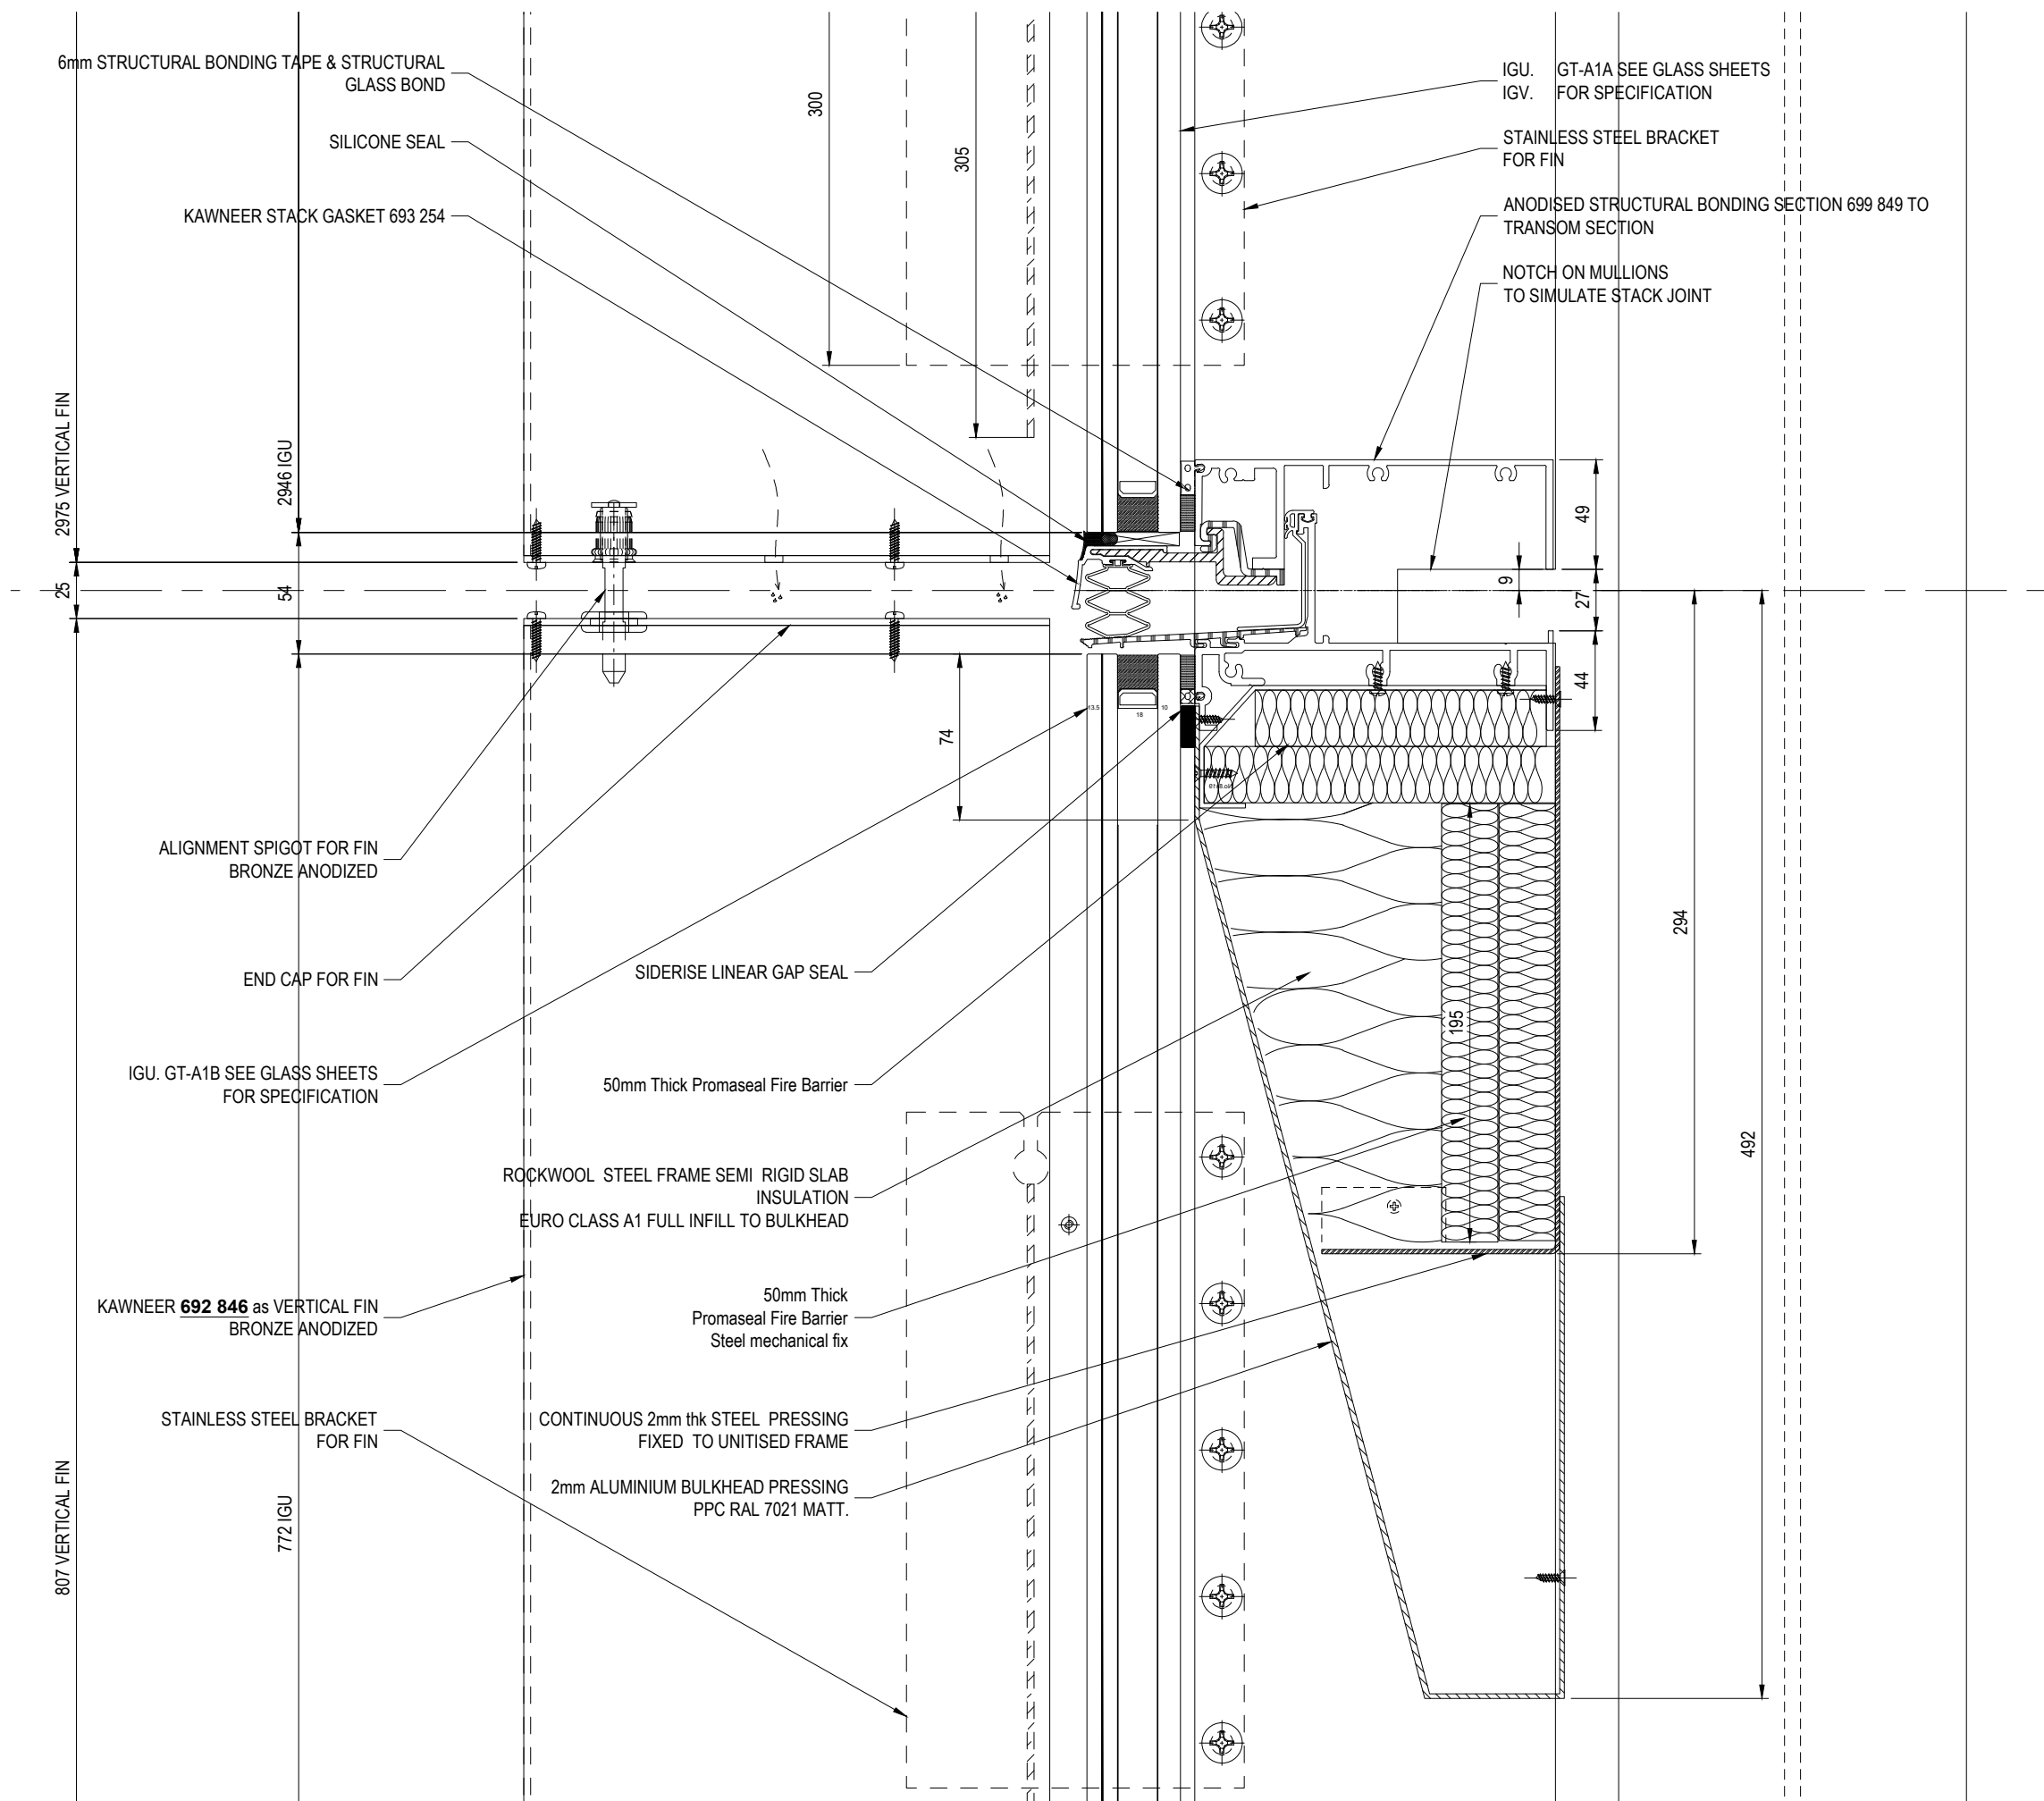

NOTES.

1. THIS DRAWING IS COPYRIGHT AND IS SENT TO YOU IN CONFIDENCE.IT MUST NOT BE COPIED,USED OR DISCLOSED IN WHOLE OR IN PART,TO THIRD PARTIES WITHOUT OUR WRITTEN PERMISSION. IT REMAINS THE PROPERTY OF FK CONSTRUCTION LIMITED AND MUST BE RETURNED ON REQUEST.

APPROVAL STATUS		
☐ STATUS A	APPROVED	
☐ STATUS B	APPROVED SUBJECT TO INCORPORATION OF COMMENTS	
☐ STATUS C	REJECTED REVISE AND RE-SUBMIT	
SIGNED _____ DATE _____		

ISSUED FOR COMMENT

P01	ISSUED FOR COMMENT	05/08/2021
REV	DETAILS	DATE

KEENAN HOUSE
22-26 STOCKPORT ROAD
ALTRINCHAM
WA15 8EX

OFFICE TELEPHONE:0161 926 1350
www.fkgroup.co.uk

DRAWN BY	CHKD BY	DATE	SCALE
M. SCALINI	M. SCALINI	05/08/2021	1:3

CLIENT

DOMIS

CONTRACT

VIADUX

DRAWING TITLE

VISUAL MOCK UP - DUMMY STACK J and FIN CAPS

DRAWING No.	F1647-1024	P01
DOC REF.	STAGE 5 CONSTRUCTION	



MANCHESTER Riverside, 4 Commercial Street, Manchester M15 4RQ, +44 (0)161 835 2345 | LONDON 5-8 Roberts Place, London EC1R 0BB +44 (0)20 7549 4000 | simpsonhaugh.com | mail@simpsonhaugh.com

Copyright © 2021 SIMPSONHAUGH & PARTNERS LLP. All rights reserved. Ordnance Survey © Crown copyright 2013. All rights reserved. Licence number 100034259.