



This drawing is the copyright of LDM Deisgn.
All dimensions to be checked on site.
Do not scale.
All levels to be checked on site and refer to Ordnance Survey Datum Newlyn unless alternative datum given.
All errors and omissions to be reported to the Architect prior to commencement.
This drawing must be read in conjunction with the relevant specification clauses.
This drawing must not be used on site unless issued for construction.

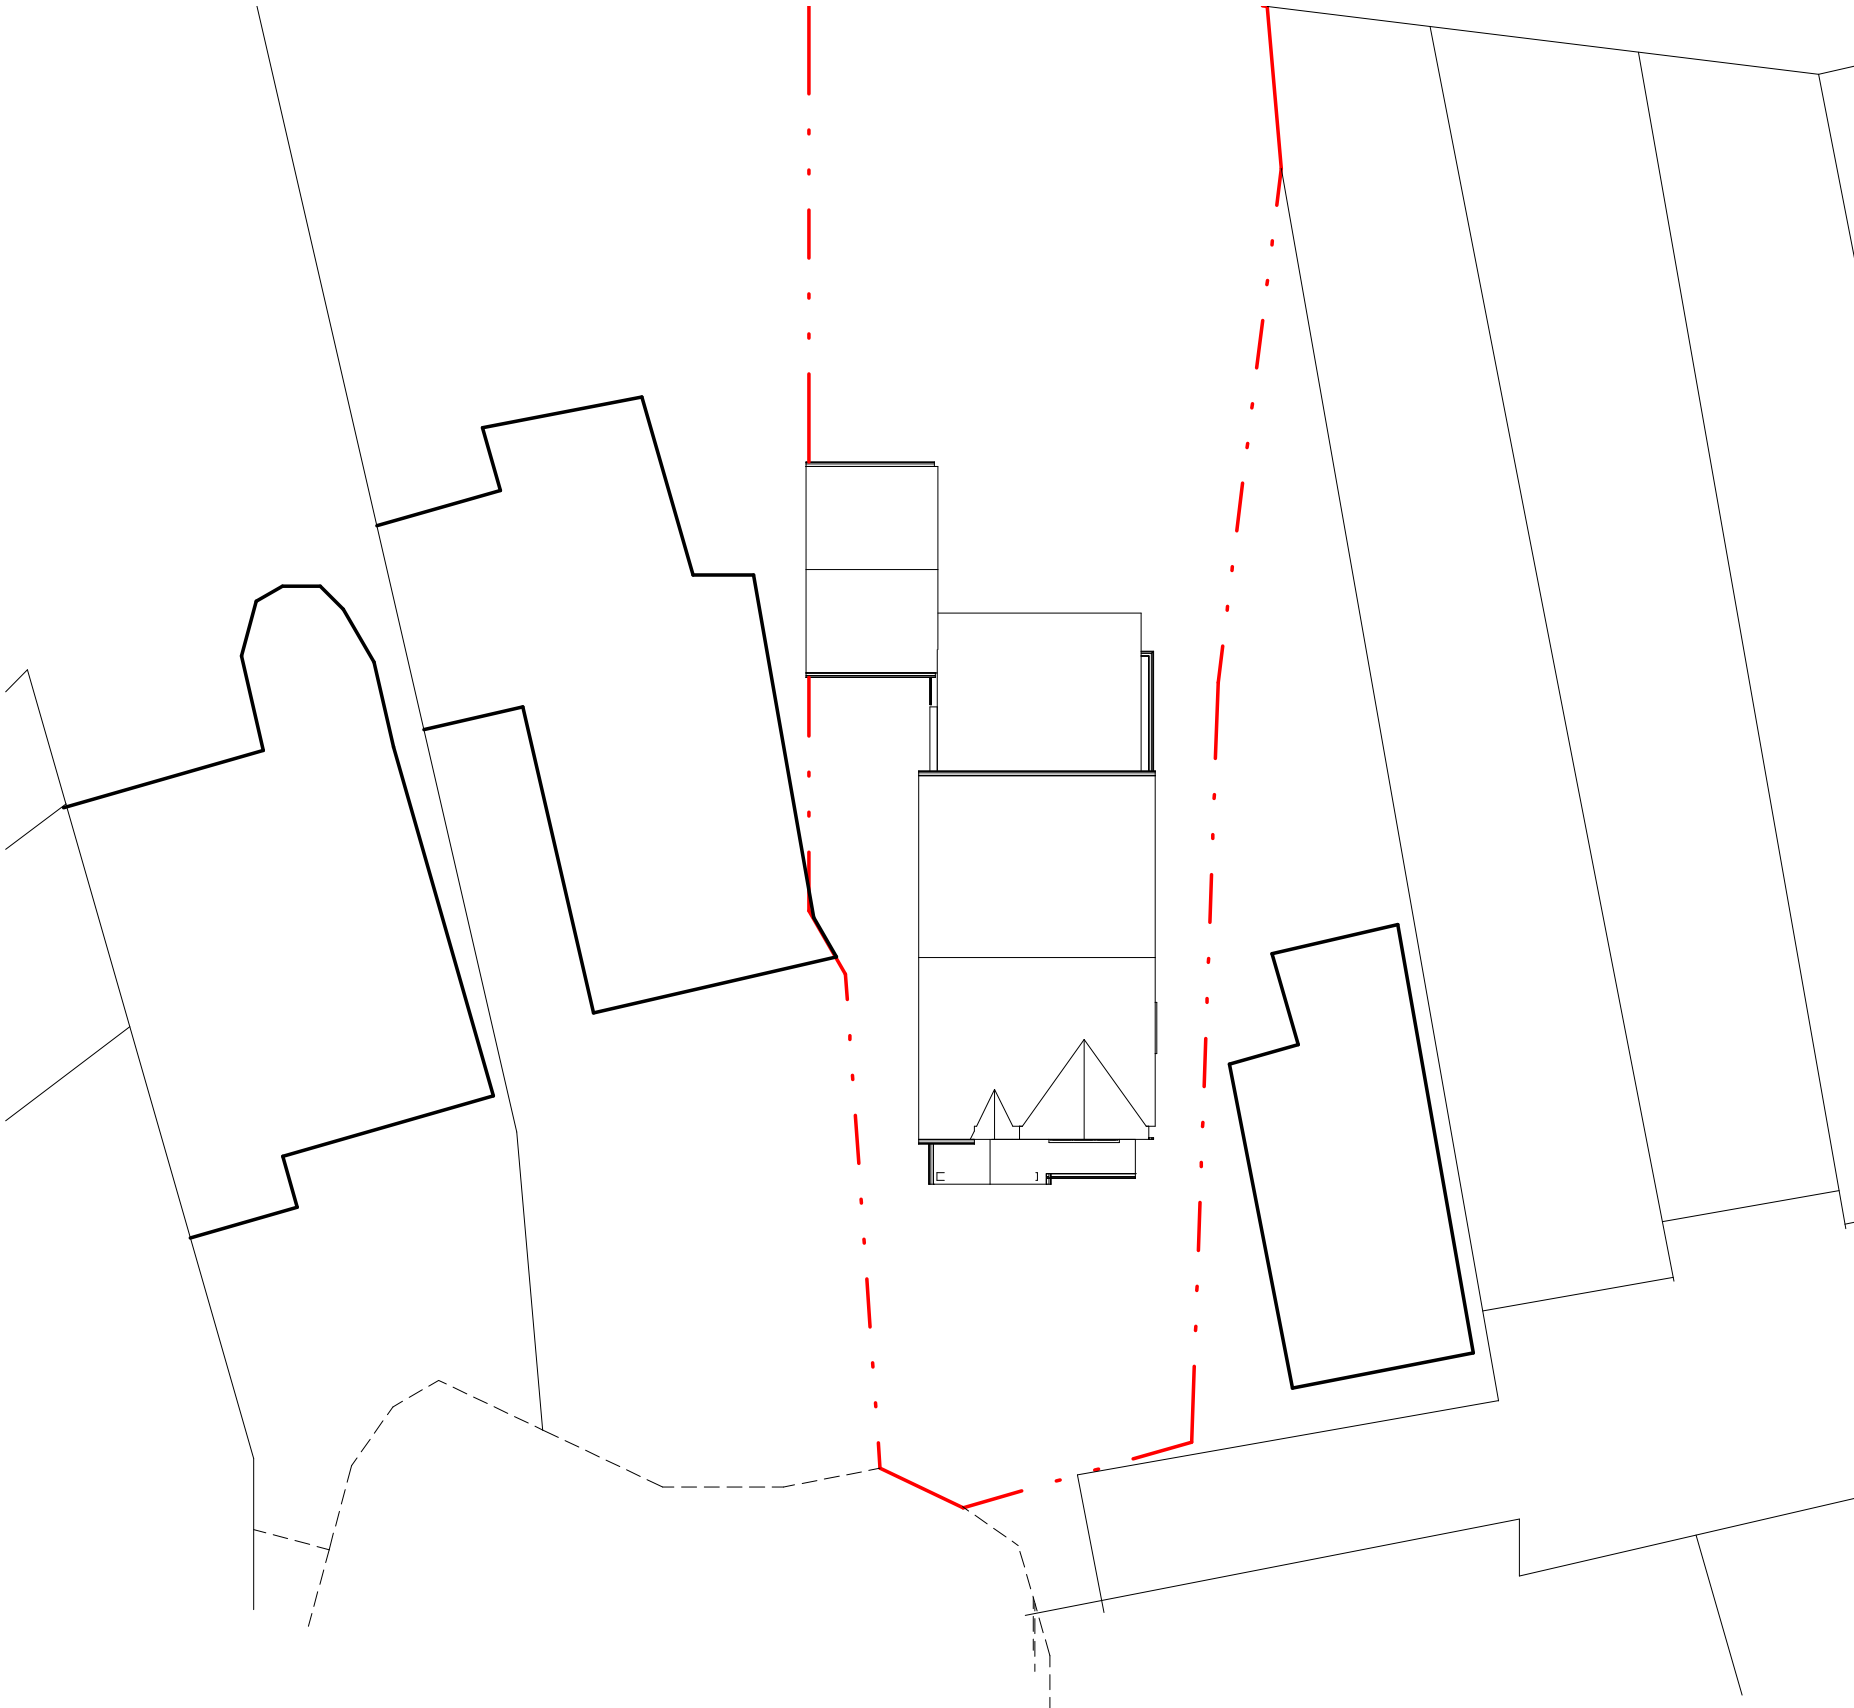

1 Site Existing
1 : 200

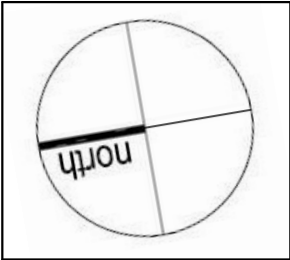

LDM Design

PROJECT	5 Twyford Close, M20 2YR		
SHEET	Existing setout block plan		

CLIENT		Dr Jing Zhao	
Scale (@ A3)		1 : 200	
Drawn by	kk	DRAWING NUMBER PS521	REV N
Checked by	kk		