


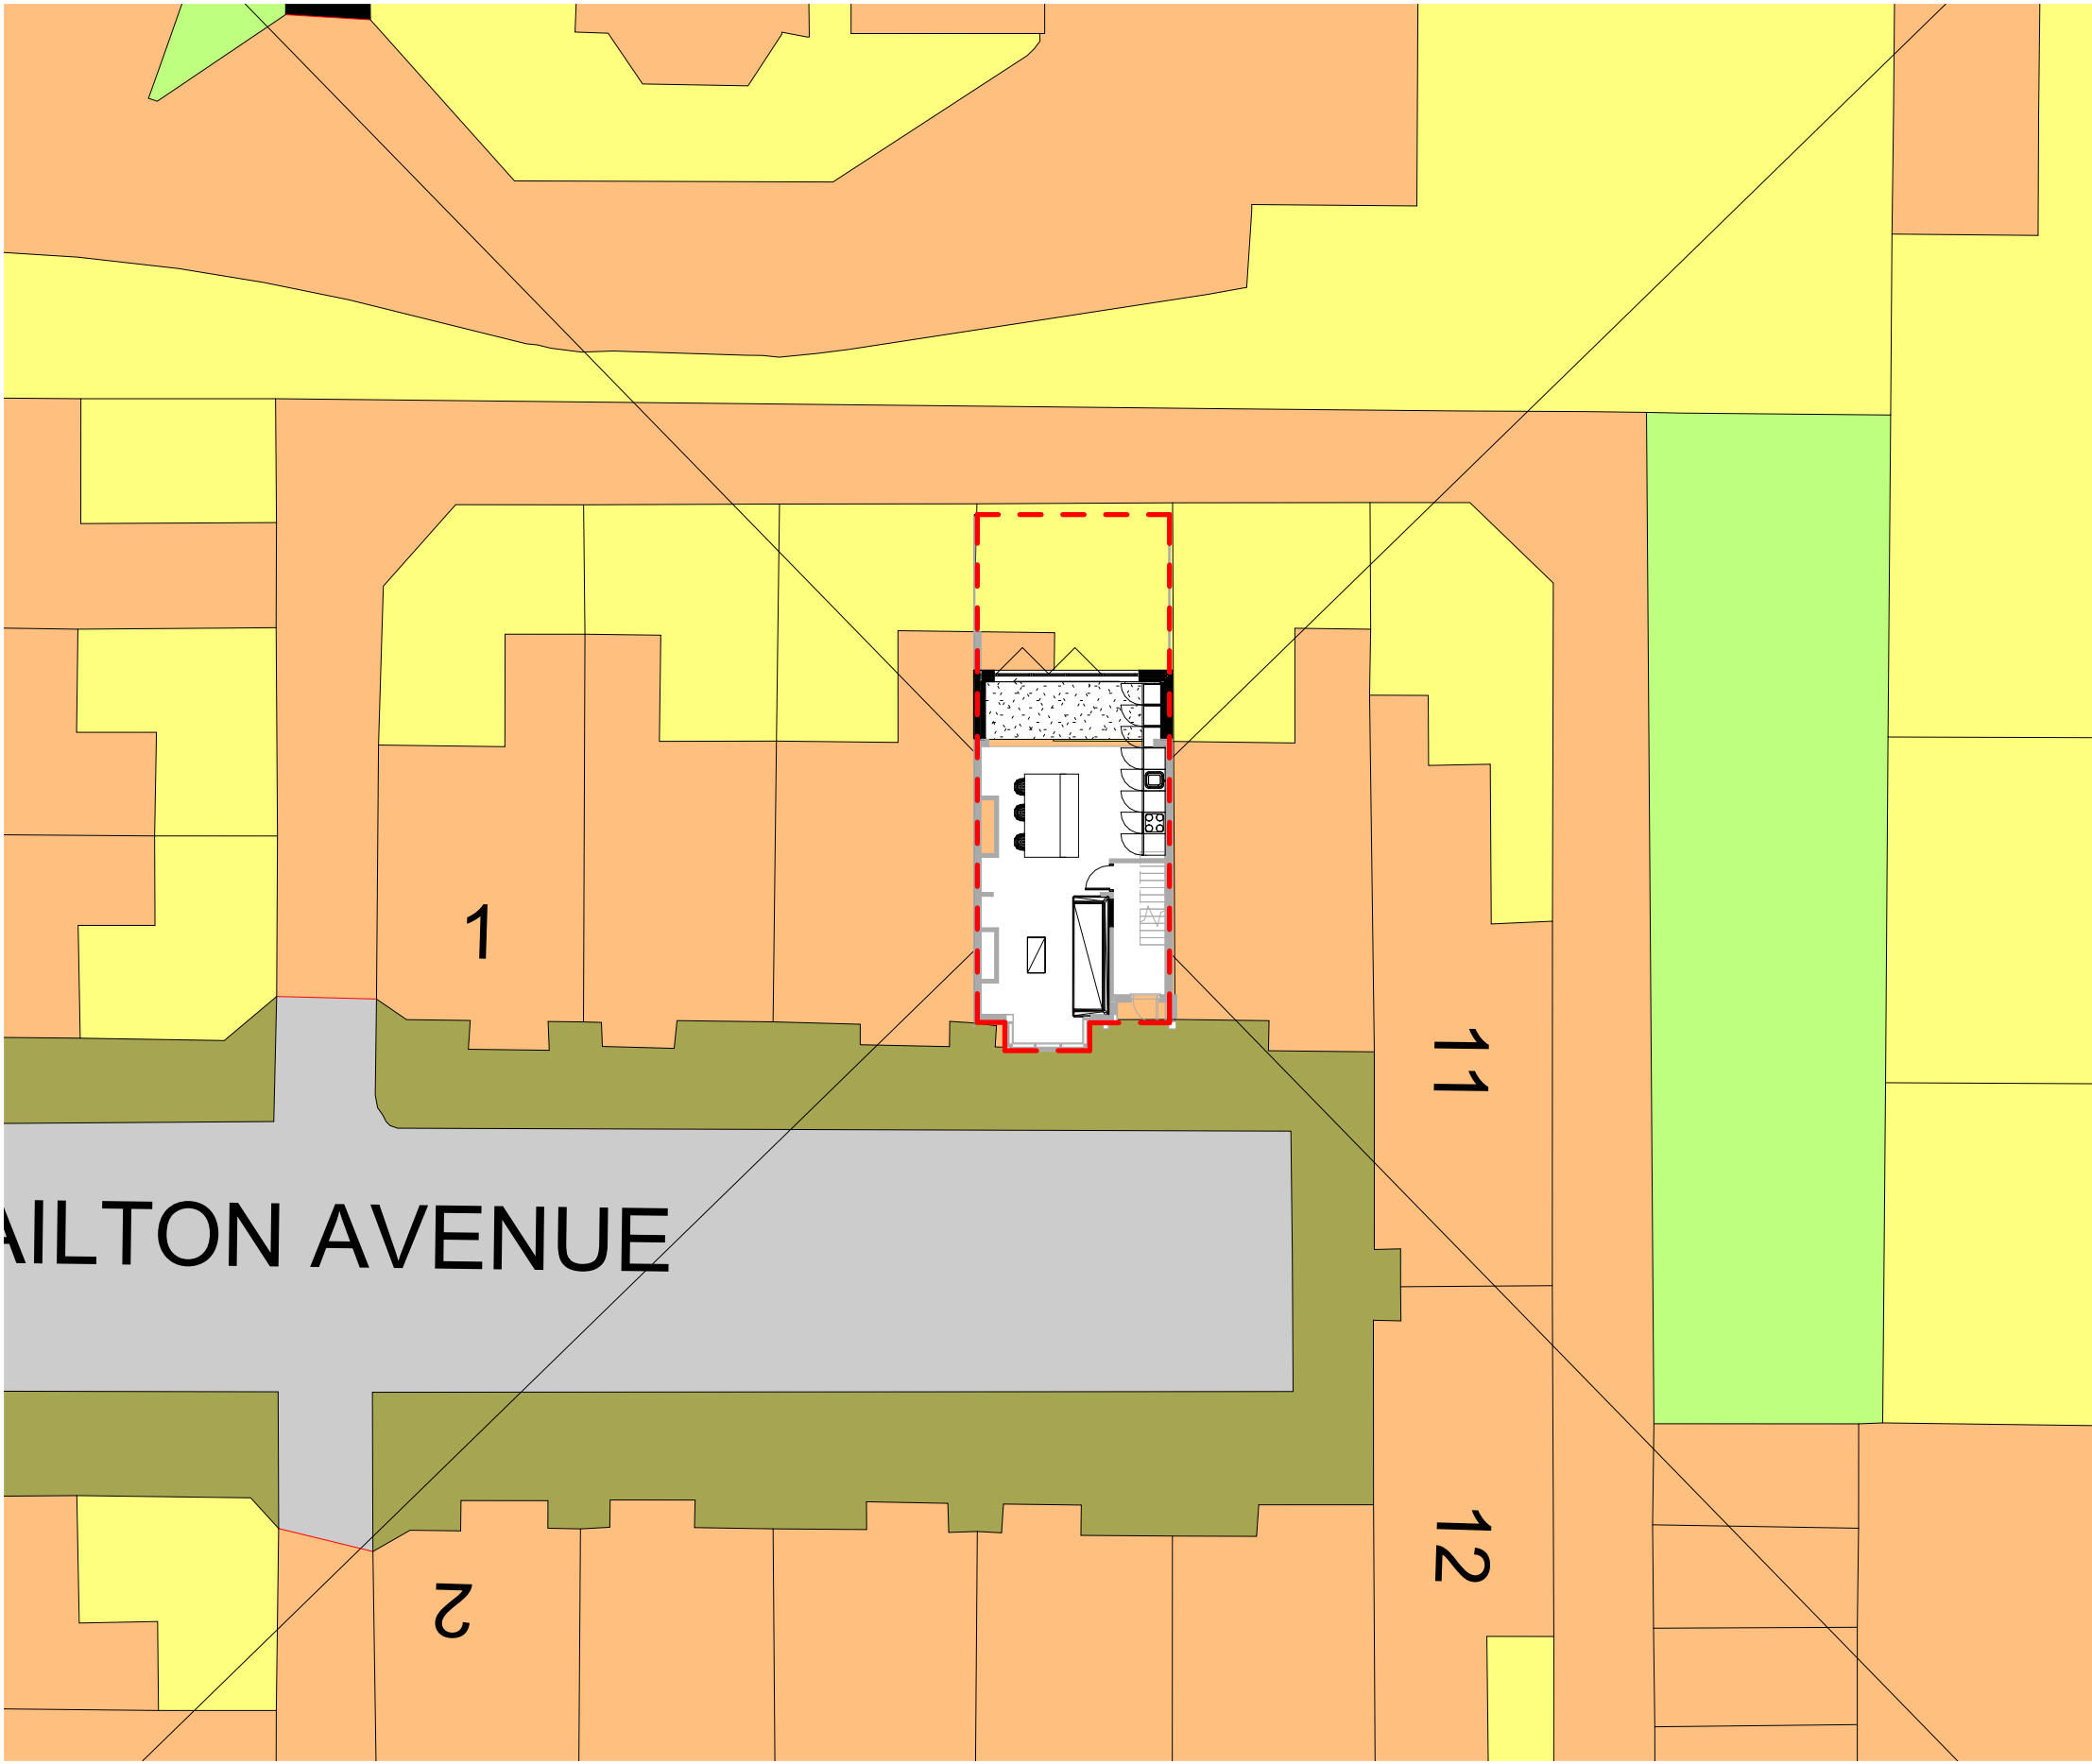


**PSP1 04-00-PSP - Proposed Site Plan**  
1 : 200







PEF 04-02-PEF - Proposed Elavations - Front  
1 : 100

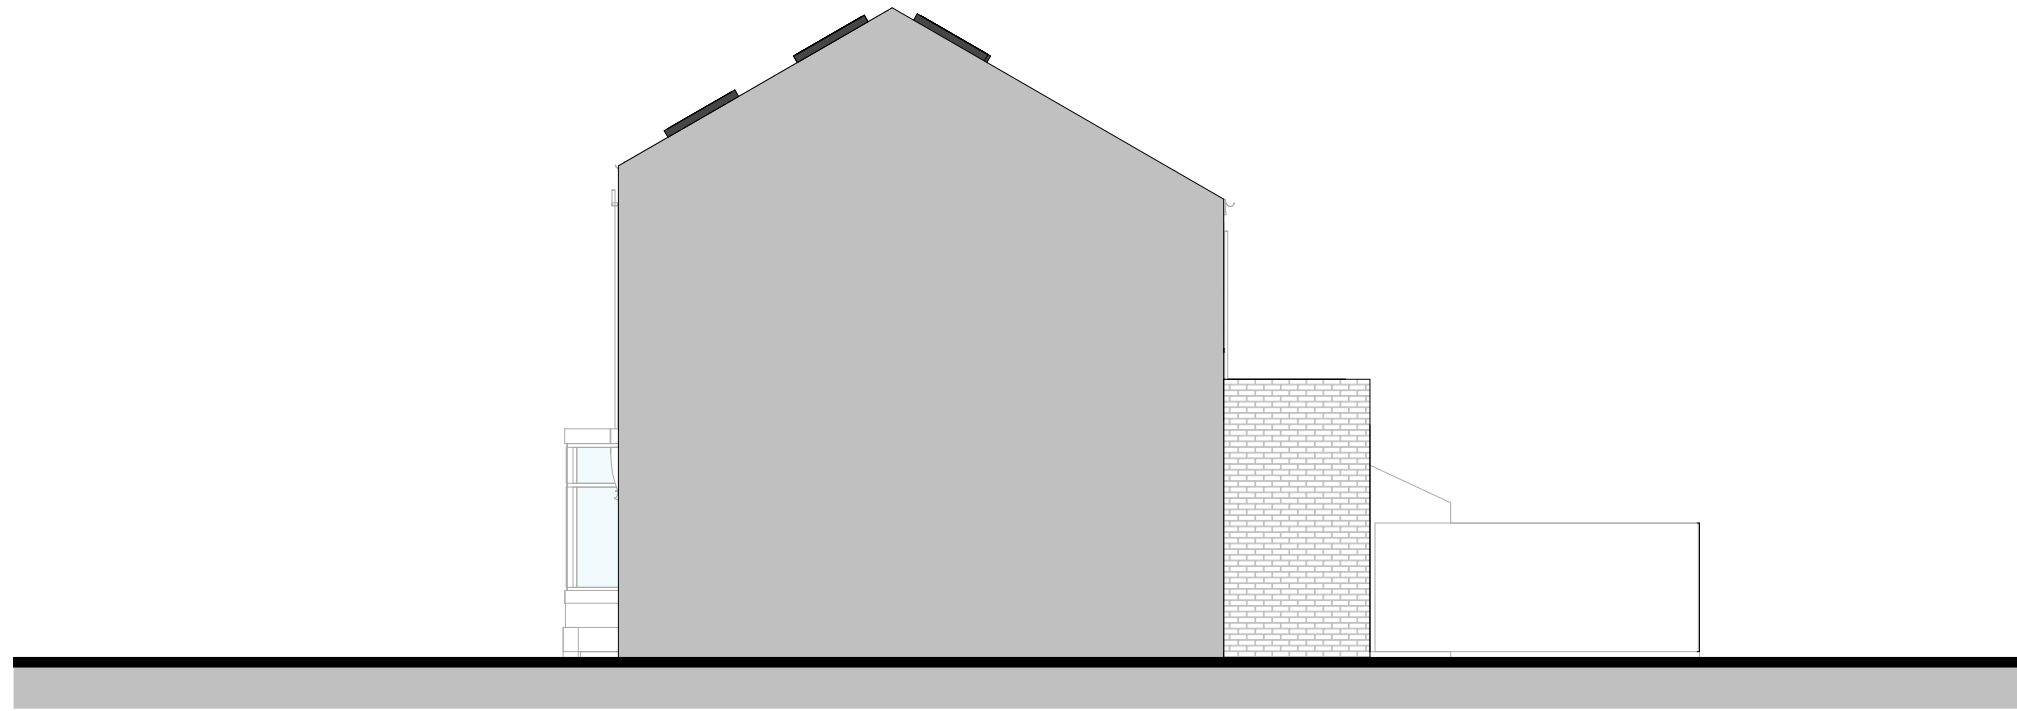

PER 04-02-PESR - Proposed Elavations - Right  
1 : 100

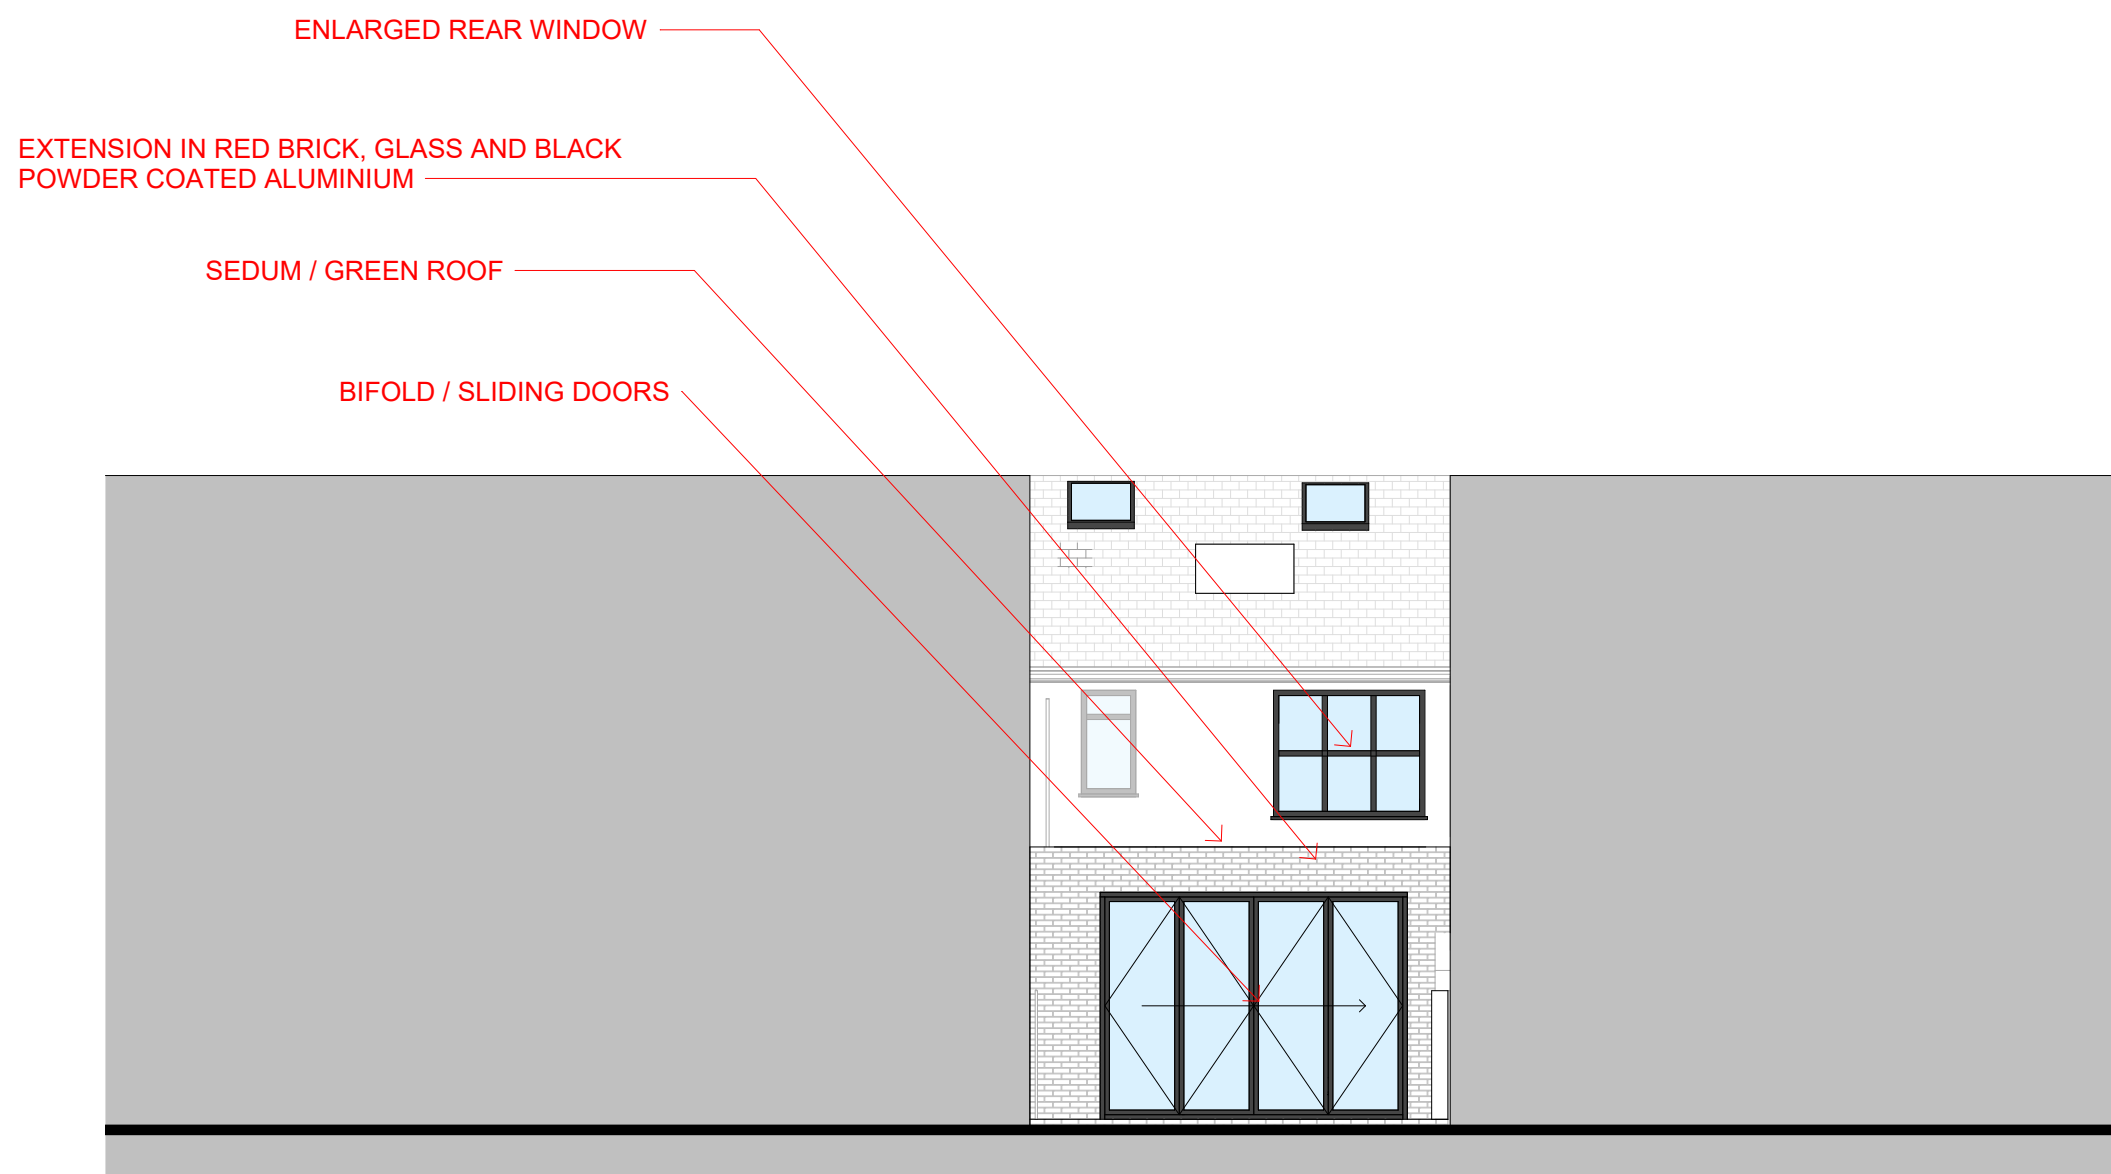


PEB 04-02-PER - Proposed Elavations - Back  
1 : 100

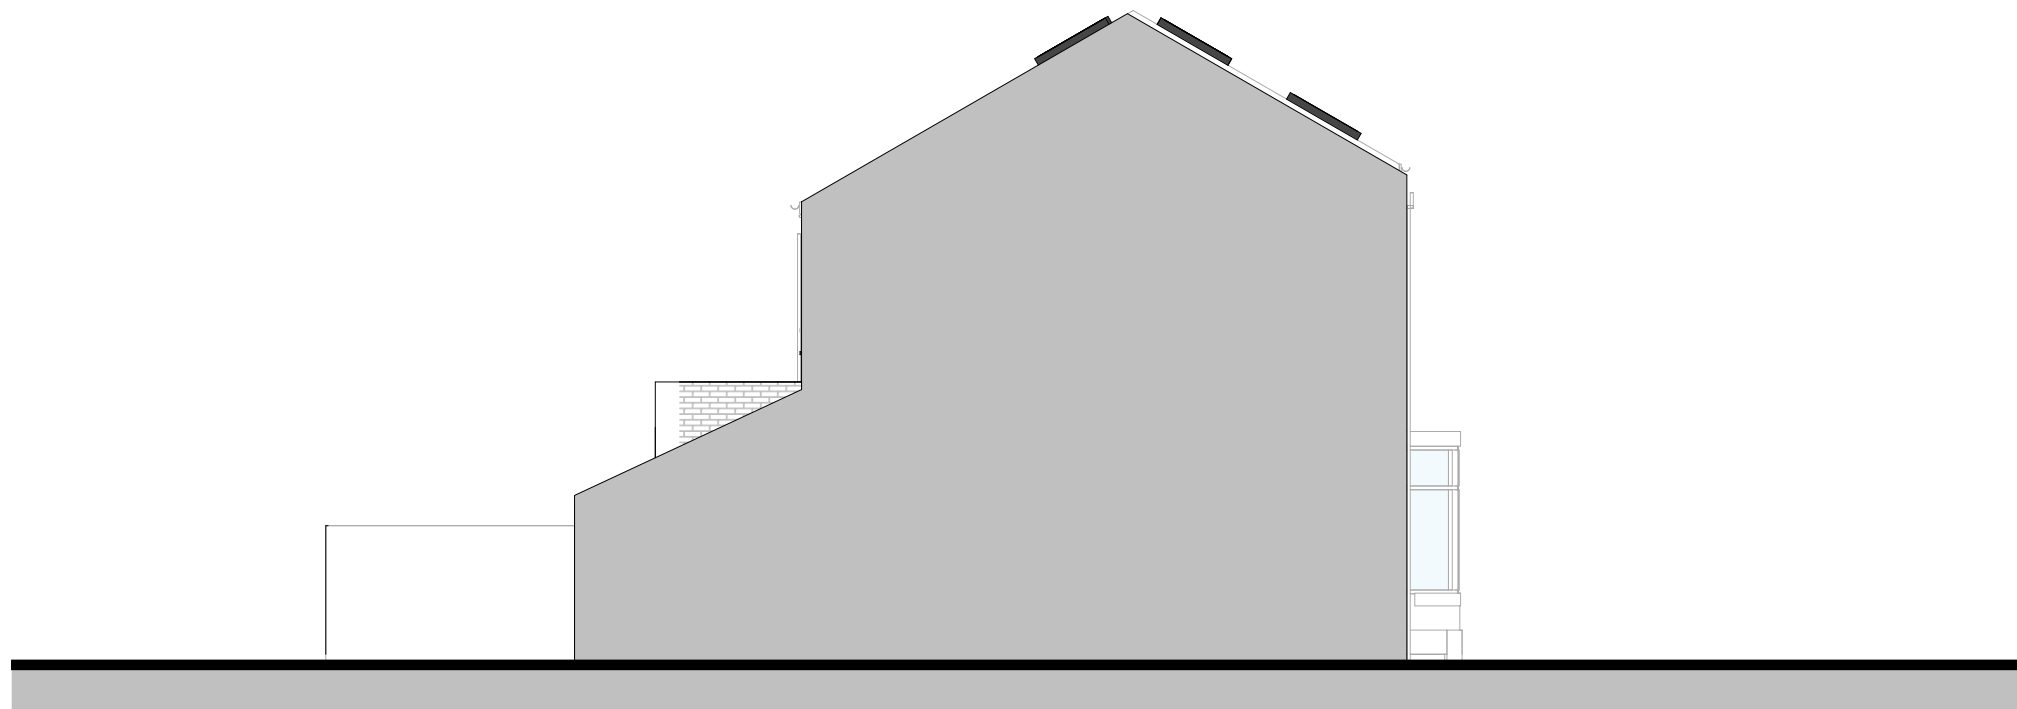

PEL 04-02-PEL - Proposed Elavations - Left  
1 : 100



0 1M 5M 10M

| REVISION | DATE       | AUTHOR | STATUS      | AMENDMENT              |
|----------|------------|--------|-------------|------------------------|
| 1        | 26/07/2021 | CJW    | PRELIMINARY | Preliminary Design     |
| 2        | 17/02/2021 | CJW    | PRELIMINARY | Rear Elevation Revised |
| 3        | 26/01/2022 | CJW    | PLANNING    | Planning               |

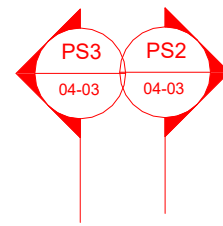

PS1 04-03-01 - Proposed Section 1  
1 : 100


PS2 04-03-01 - Proposed Section 2  
1 : 100

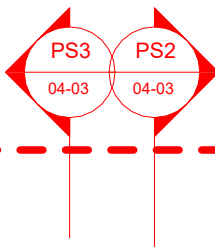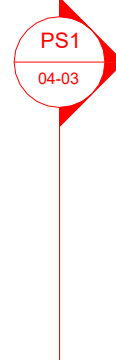

PS3 04-03-01 - Proposed Section 3  
1 : 100

PSP 04-01-PPR - Proposed Section Plan  
1 : 100


0 1M 5M 10M

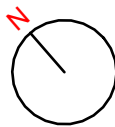


| REVISION | DATE       | AUTHOR | STATUS      | AMENDMENT              |
|----------|------------|--------|-------------|------------------------|
| 1        | 26/07/2021 | CJW    | PRELIMINARY | Preliminary Issue      |
| 2        | 17/02/2021 | CJW    | PRELIMINARY | Rear Extension Revised |
| 3        | 26/01/2022 | CJW    | PLANNING    | Planning               |




3D1 04-04-3D1 - Proposed Aerial Views - Front Left

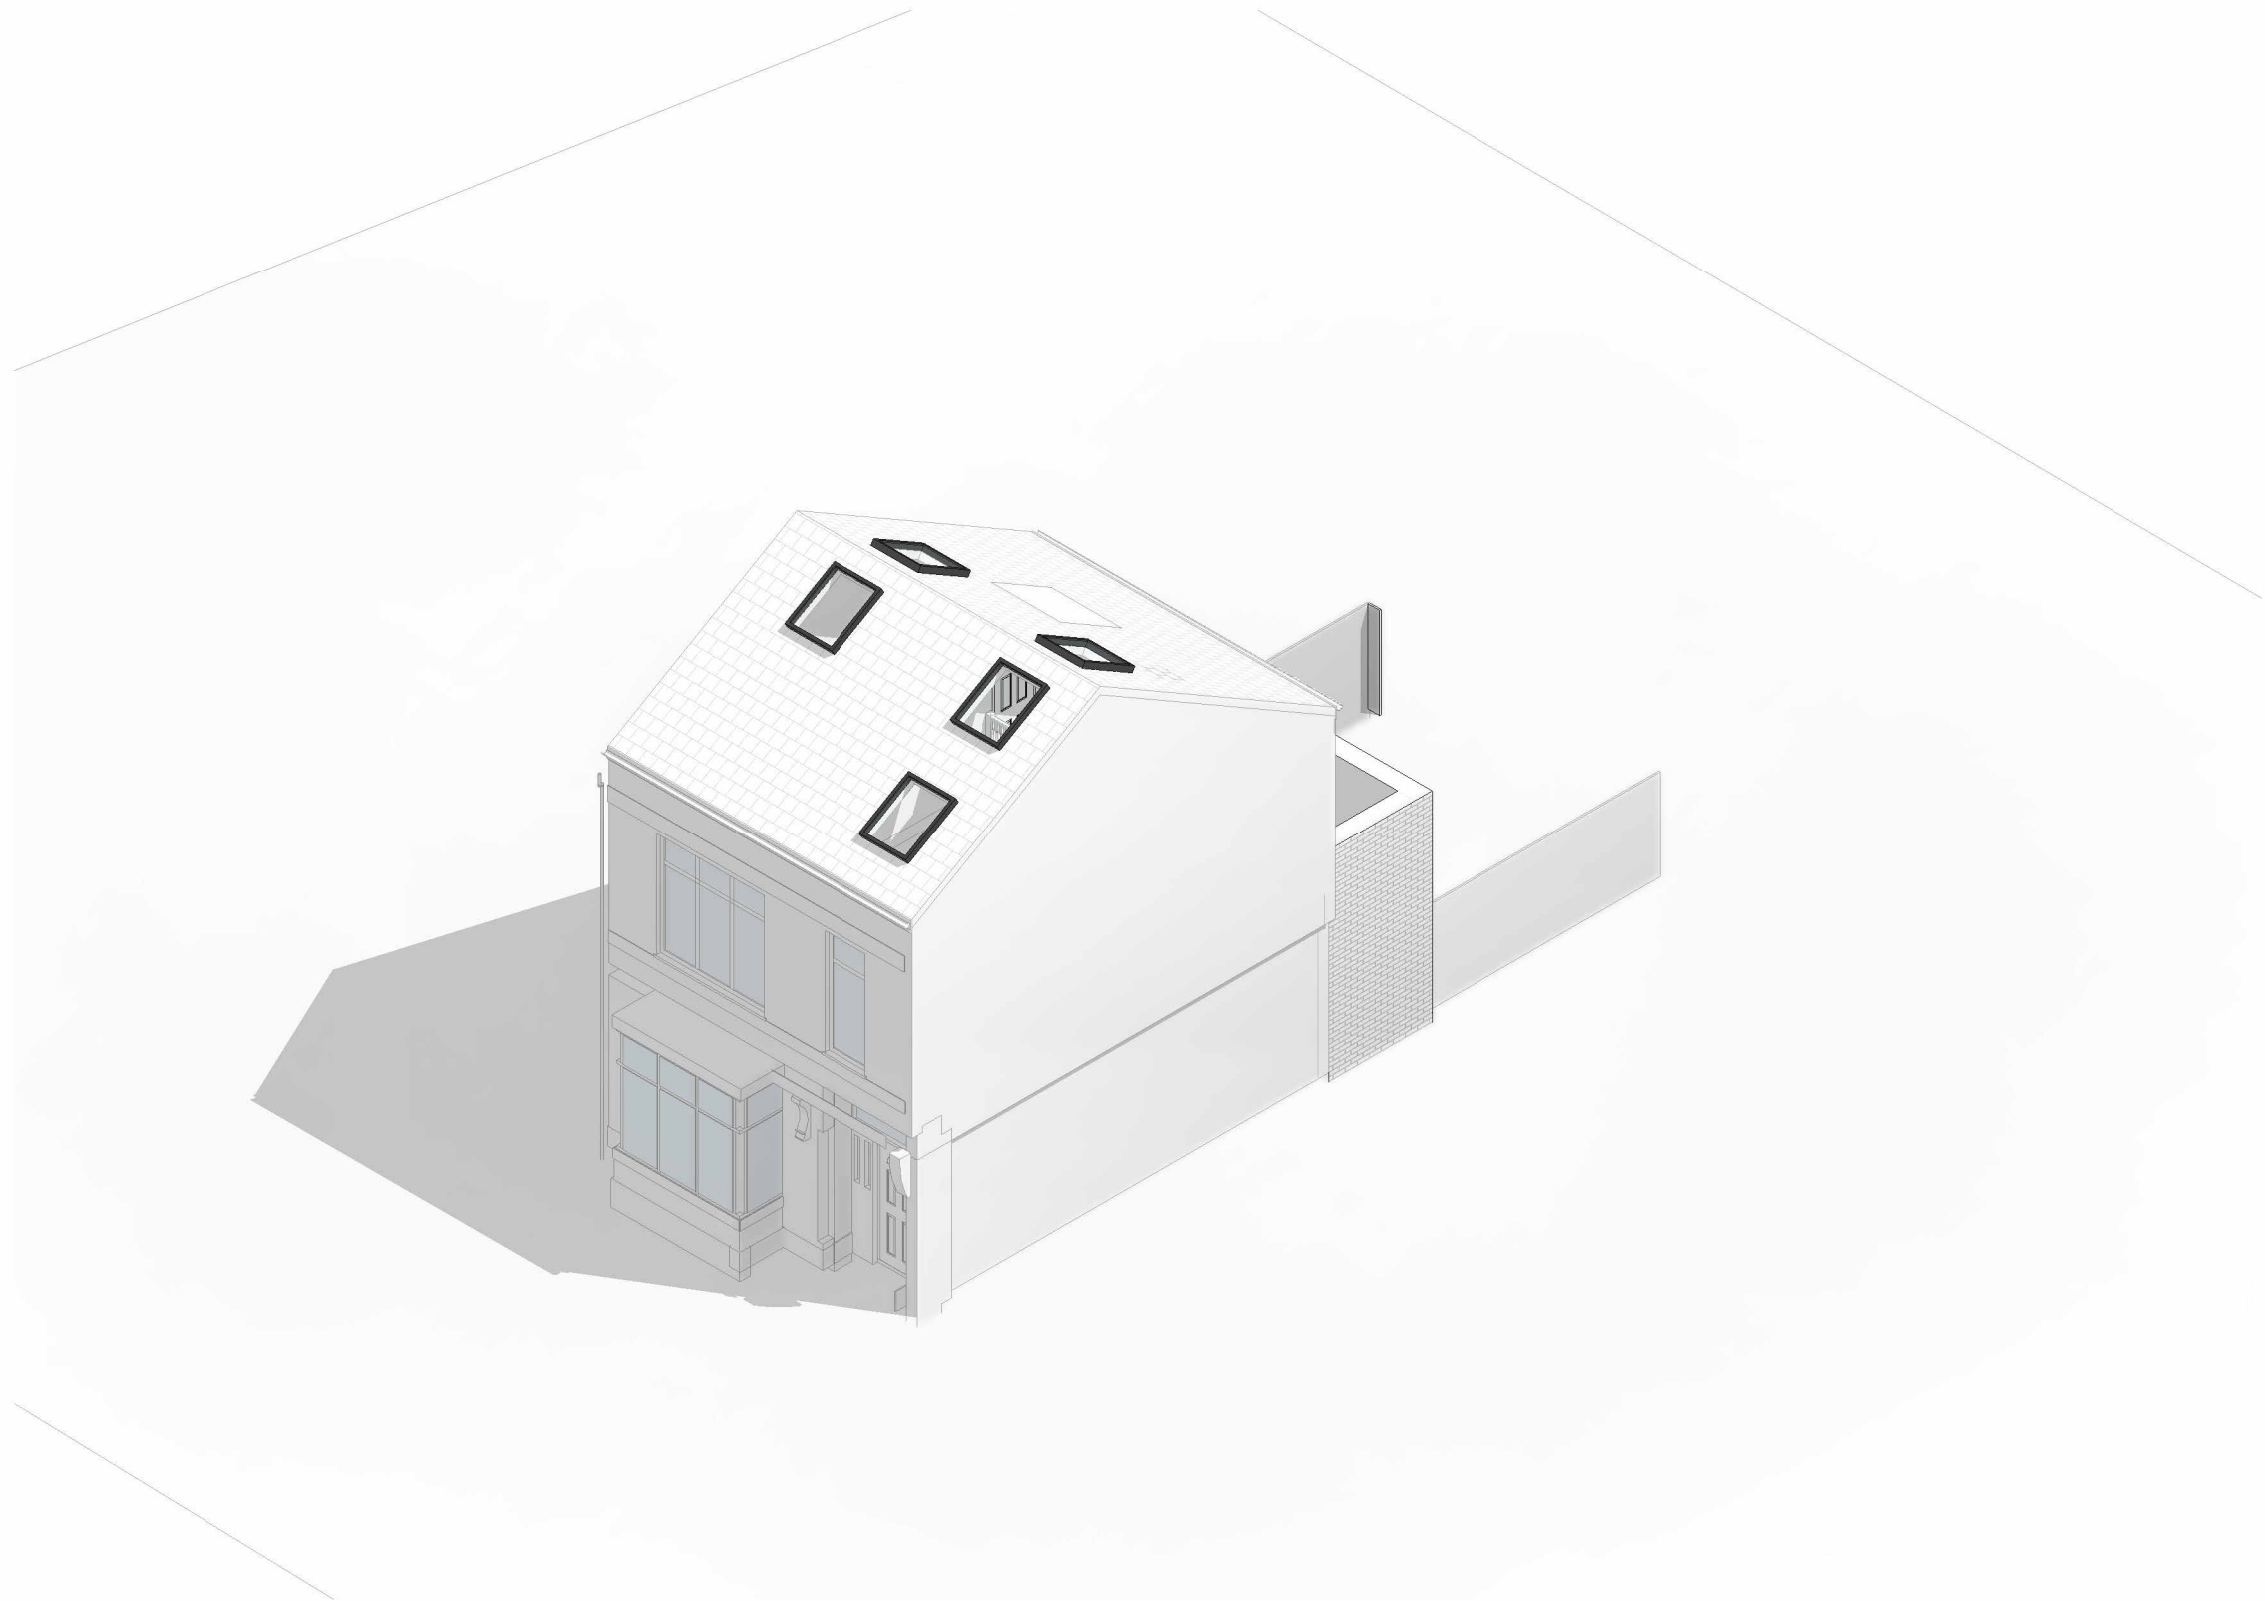


3D2 04-04-3D2 - Proposed Aerial Views - Front Right

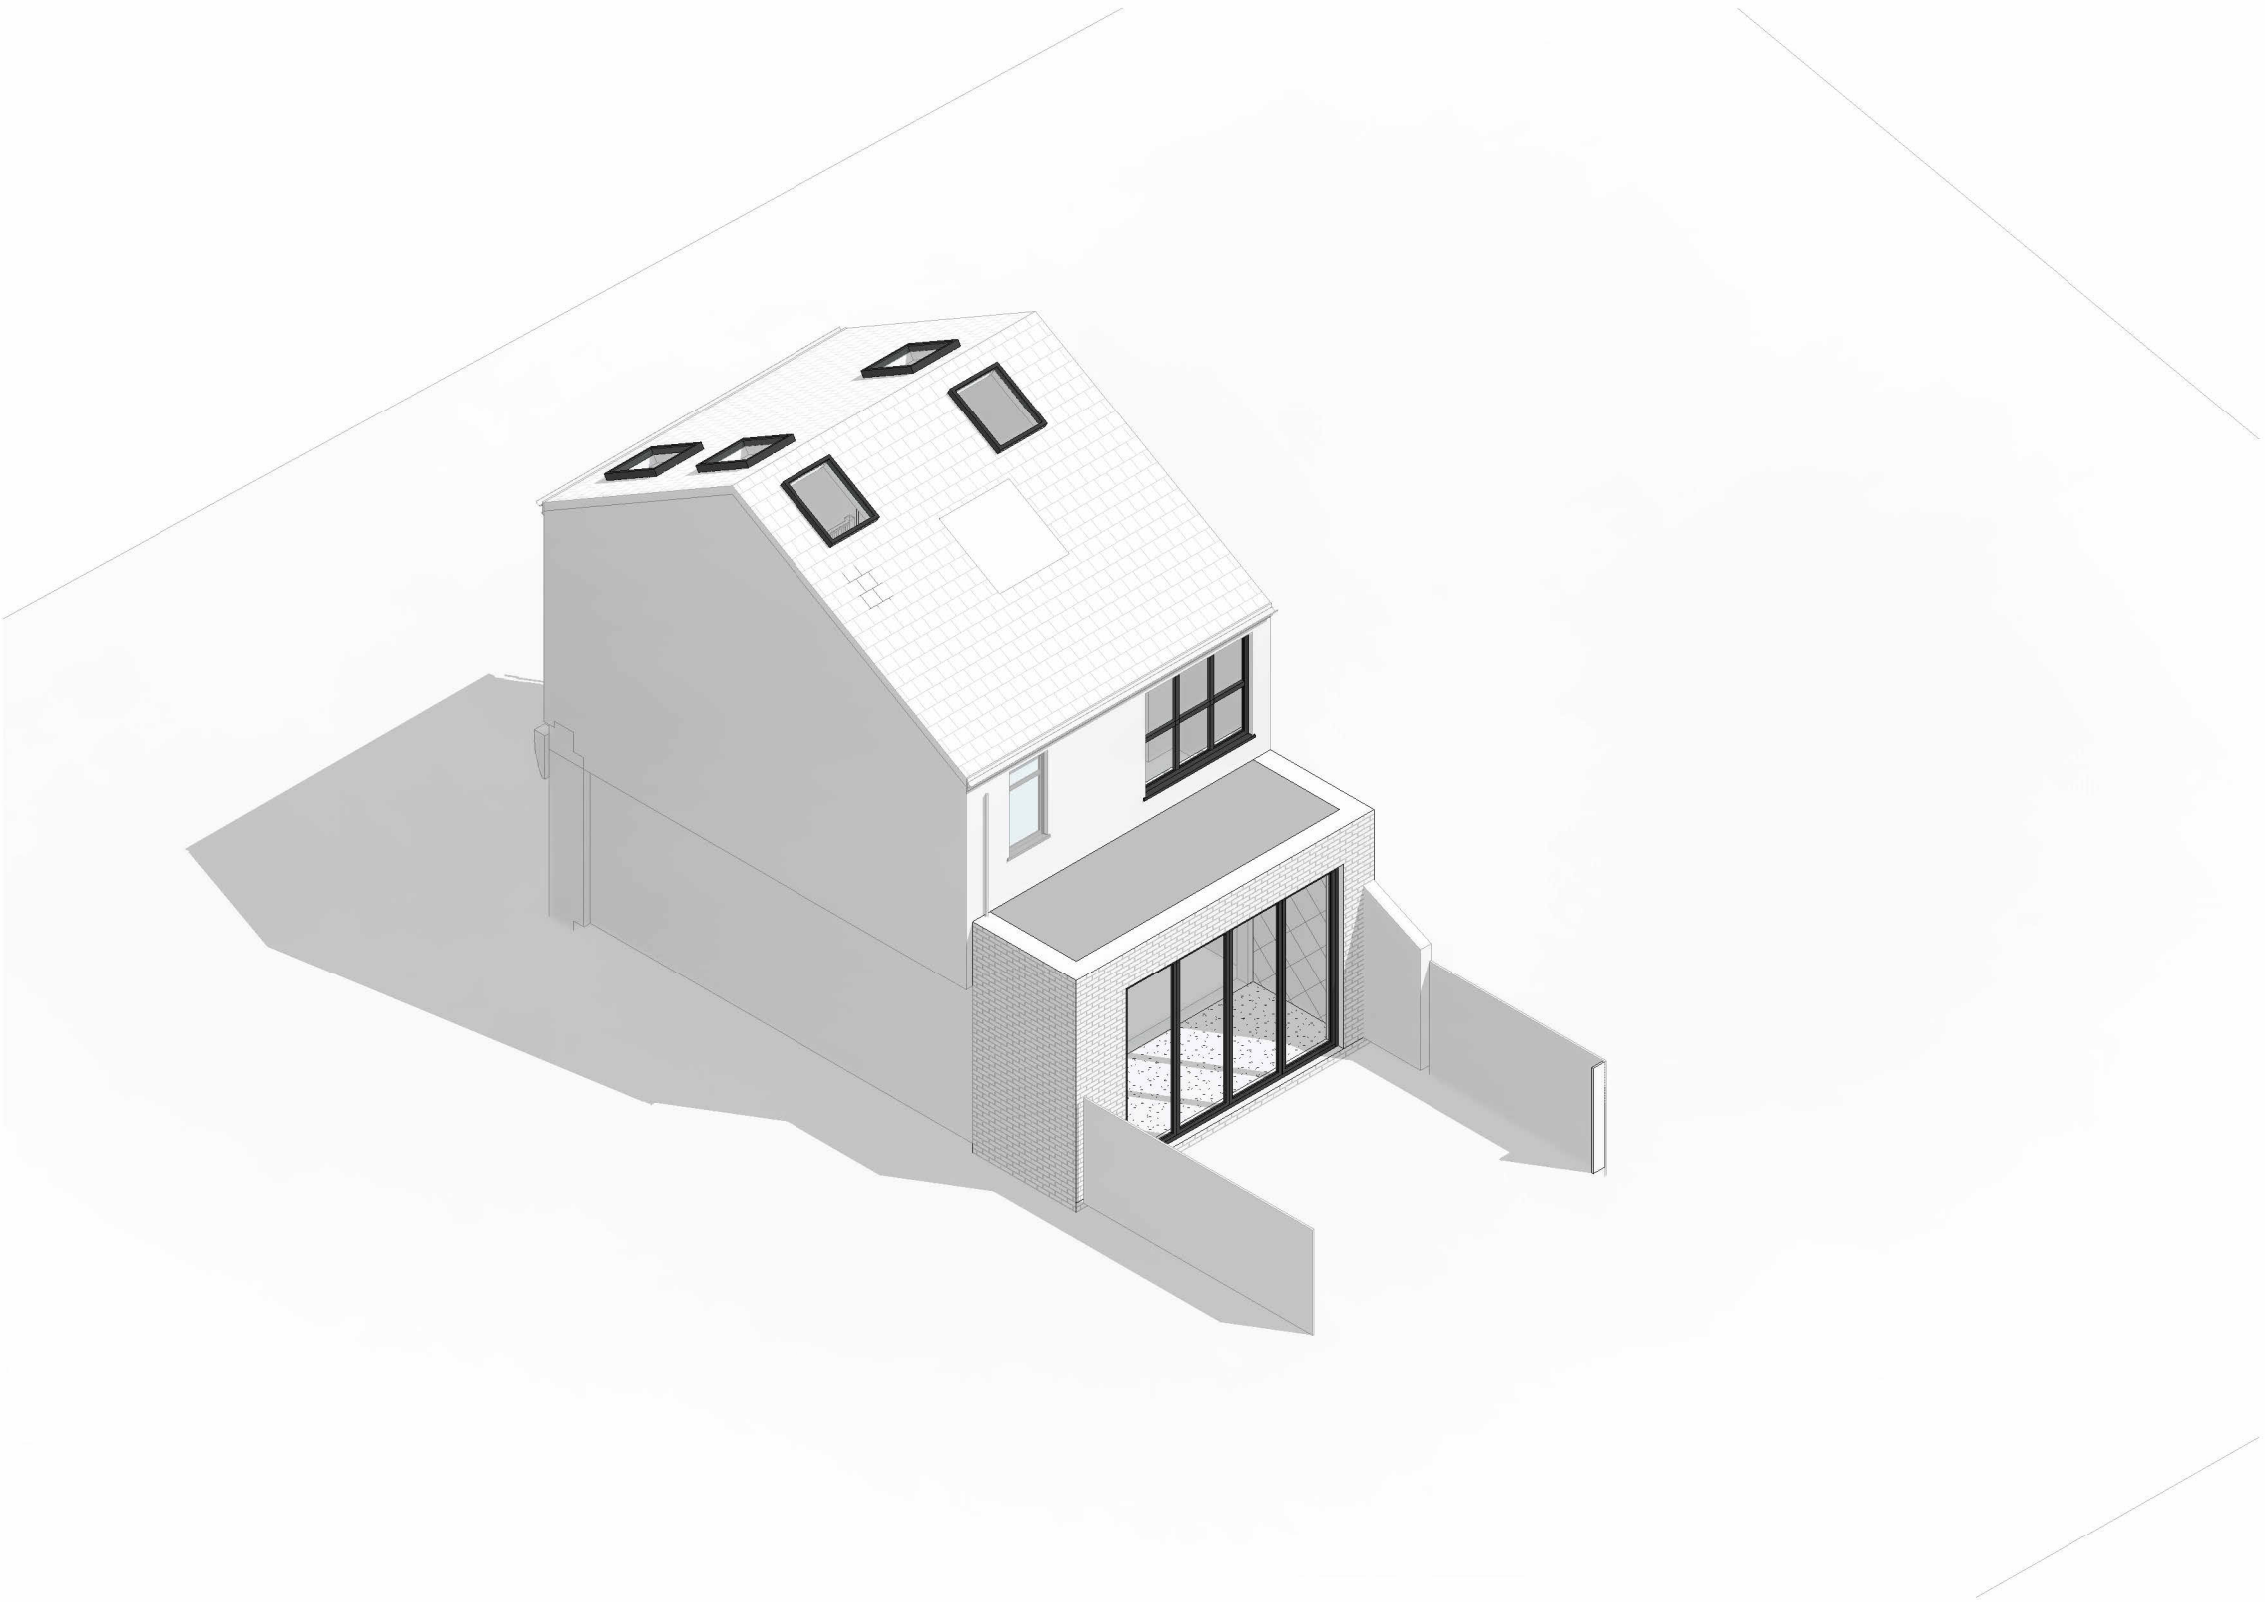


3D3 04-04-3D3 - Proposed Aerial Views - Rear Left

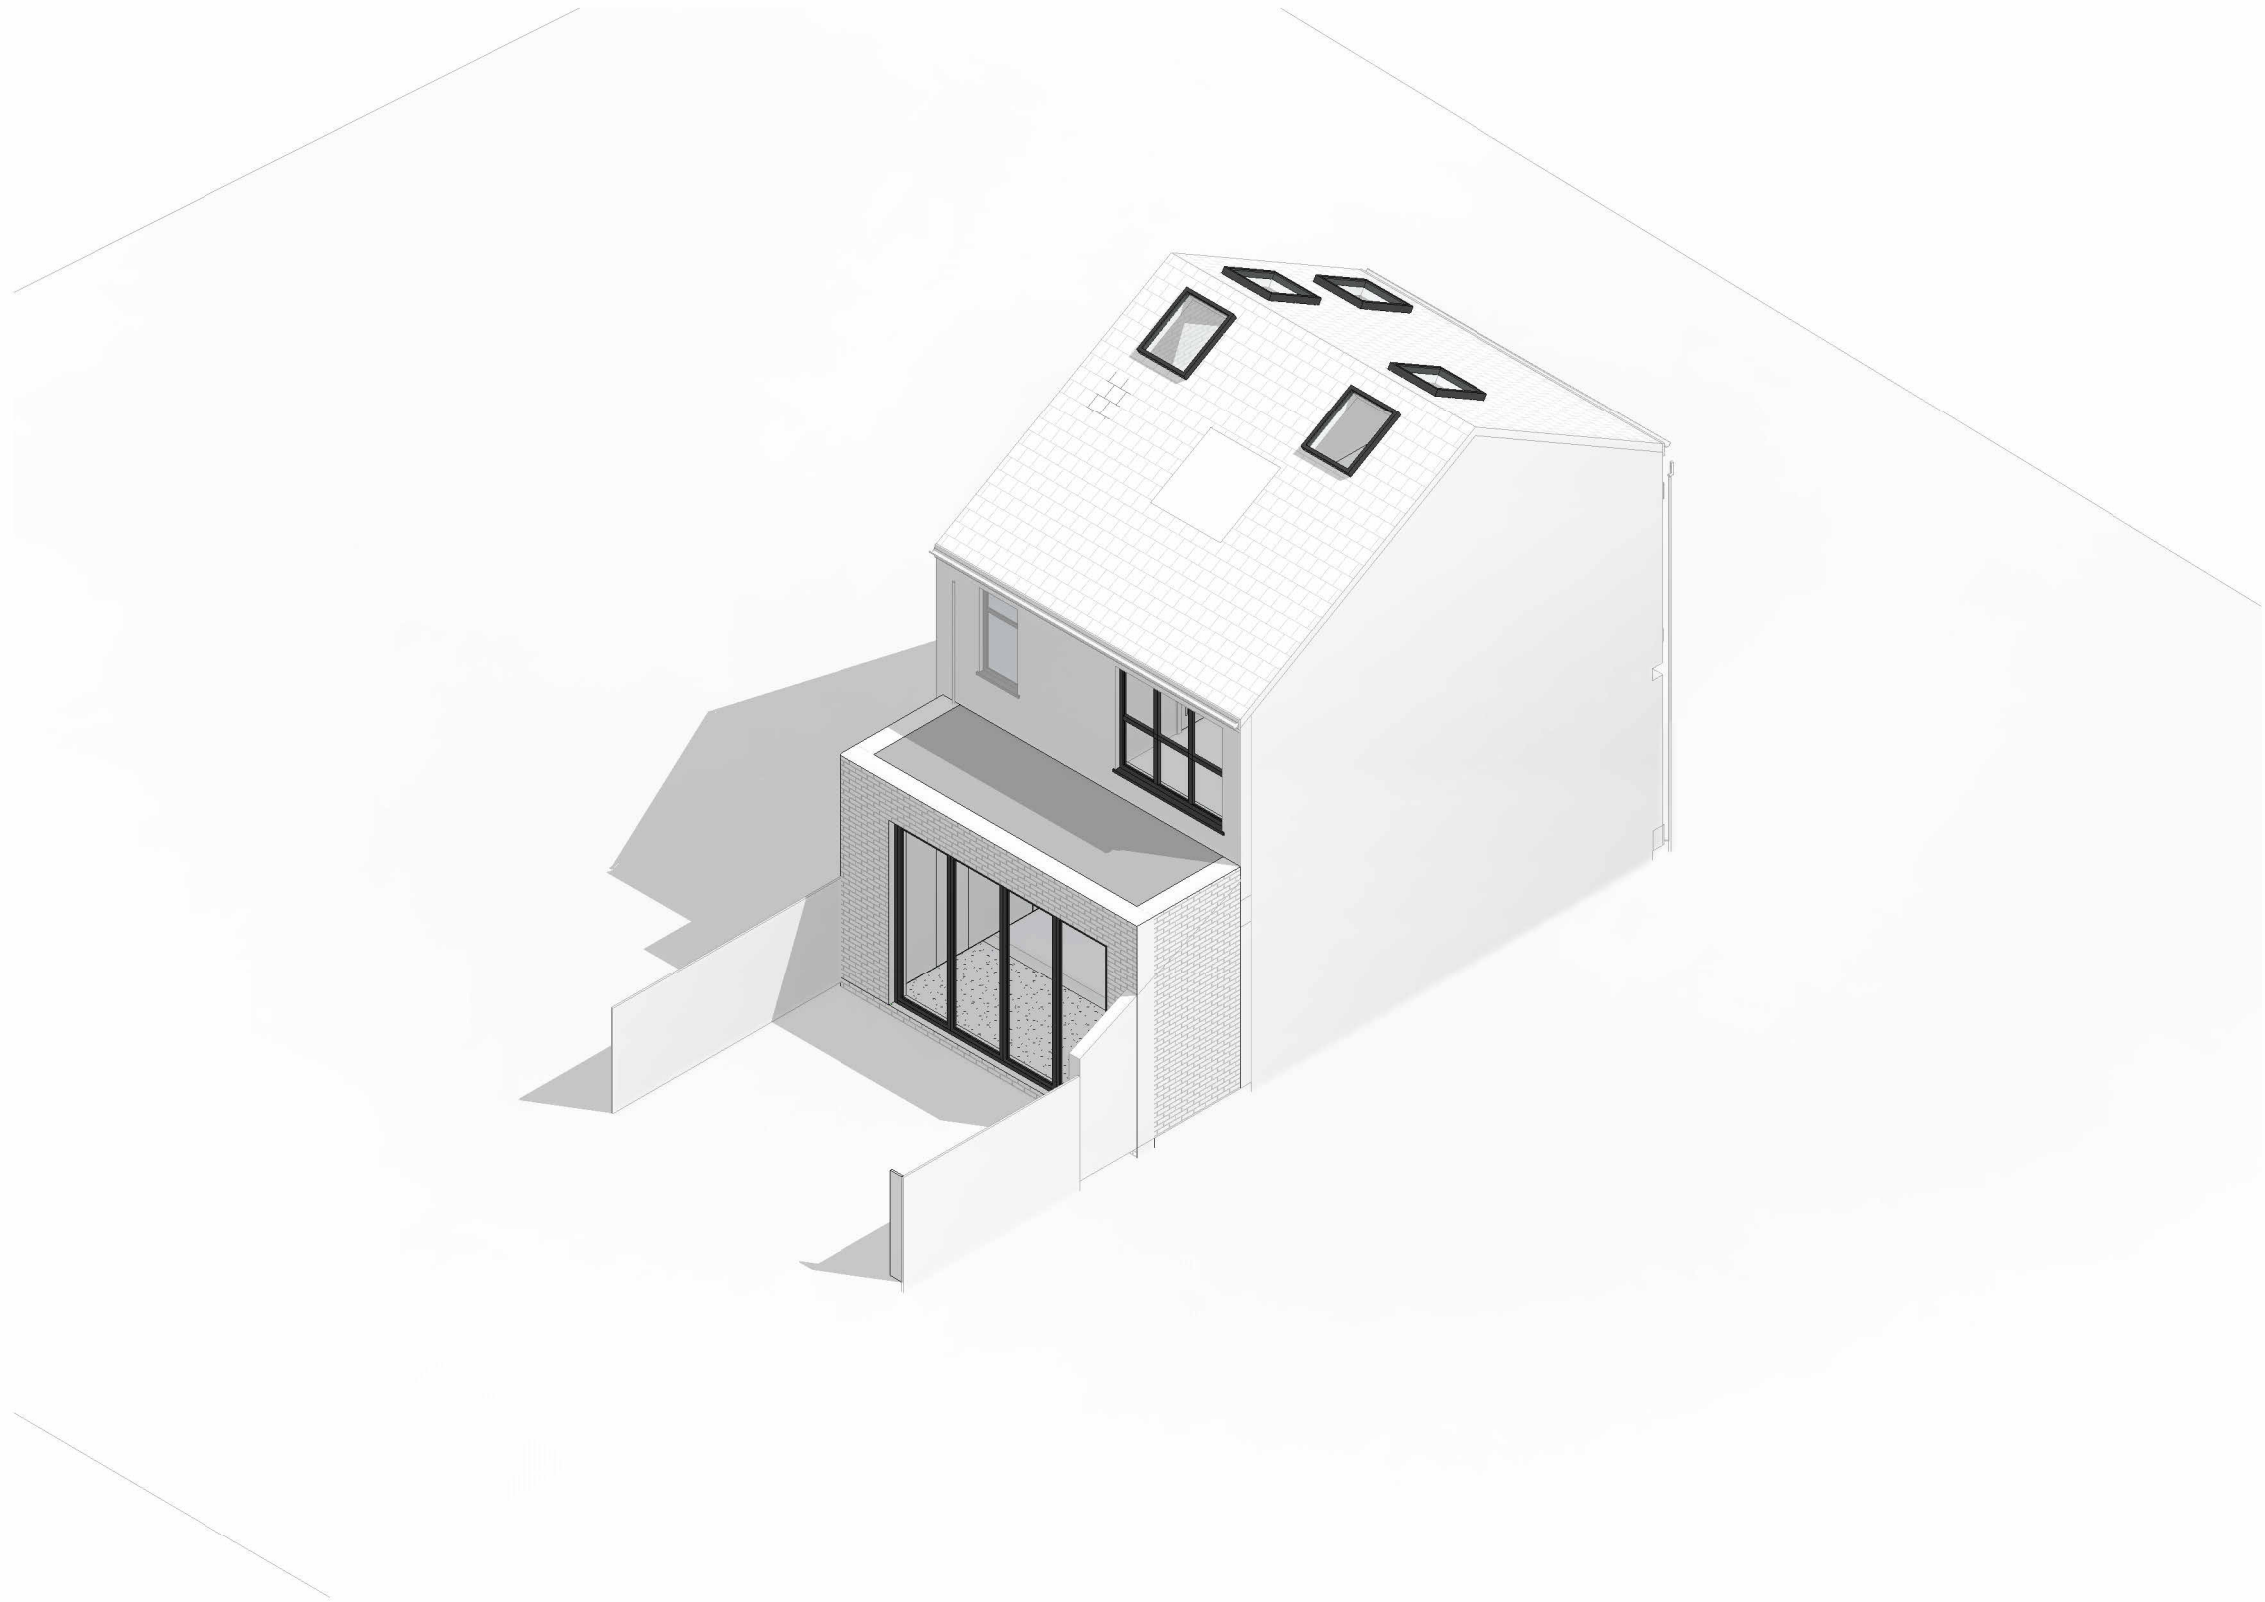


3D4 04-04-3D4 - Proposed Aerial Views - Rear Right

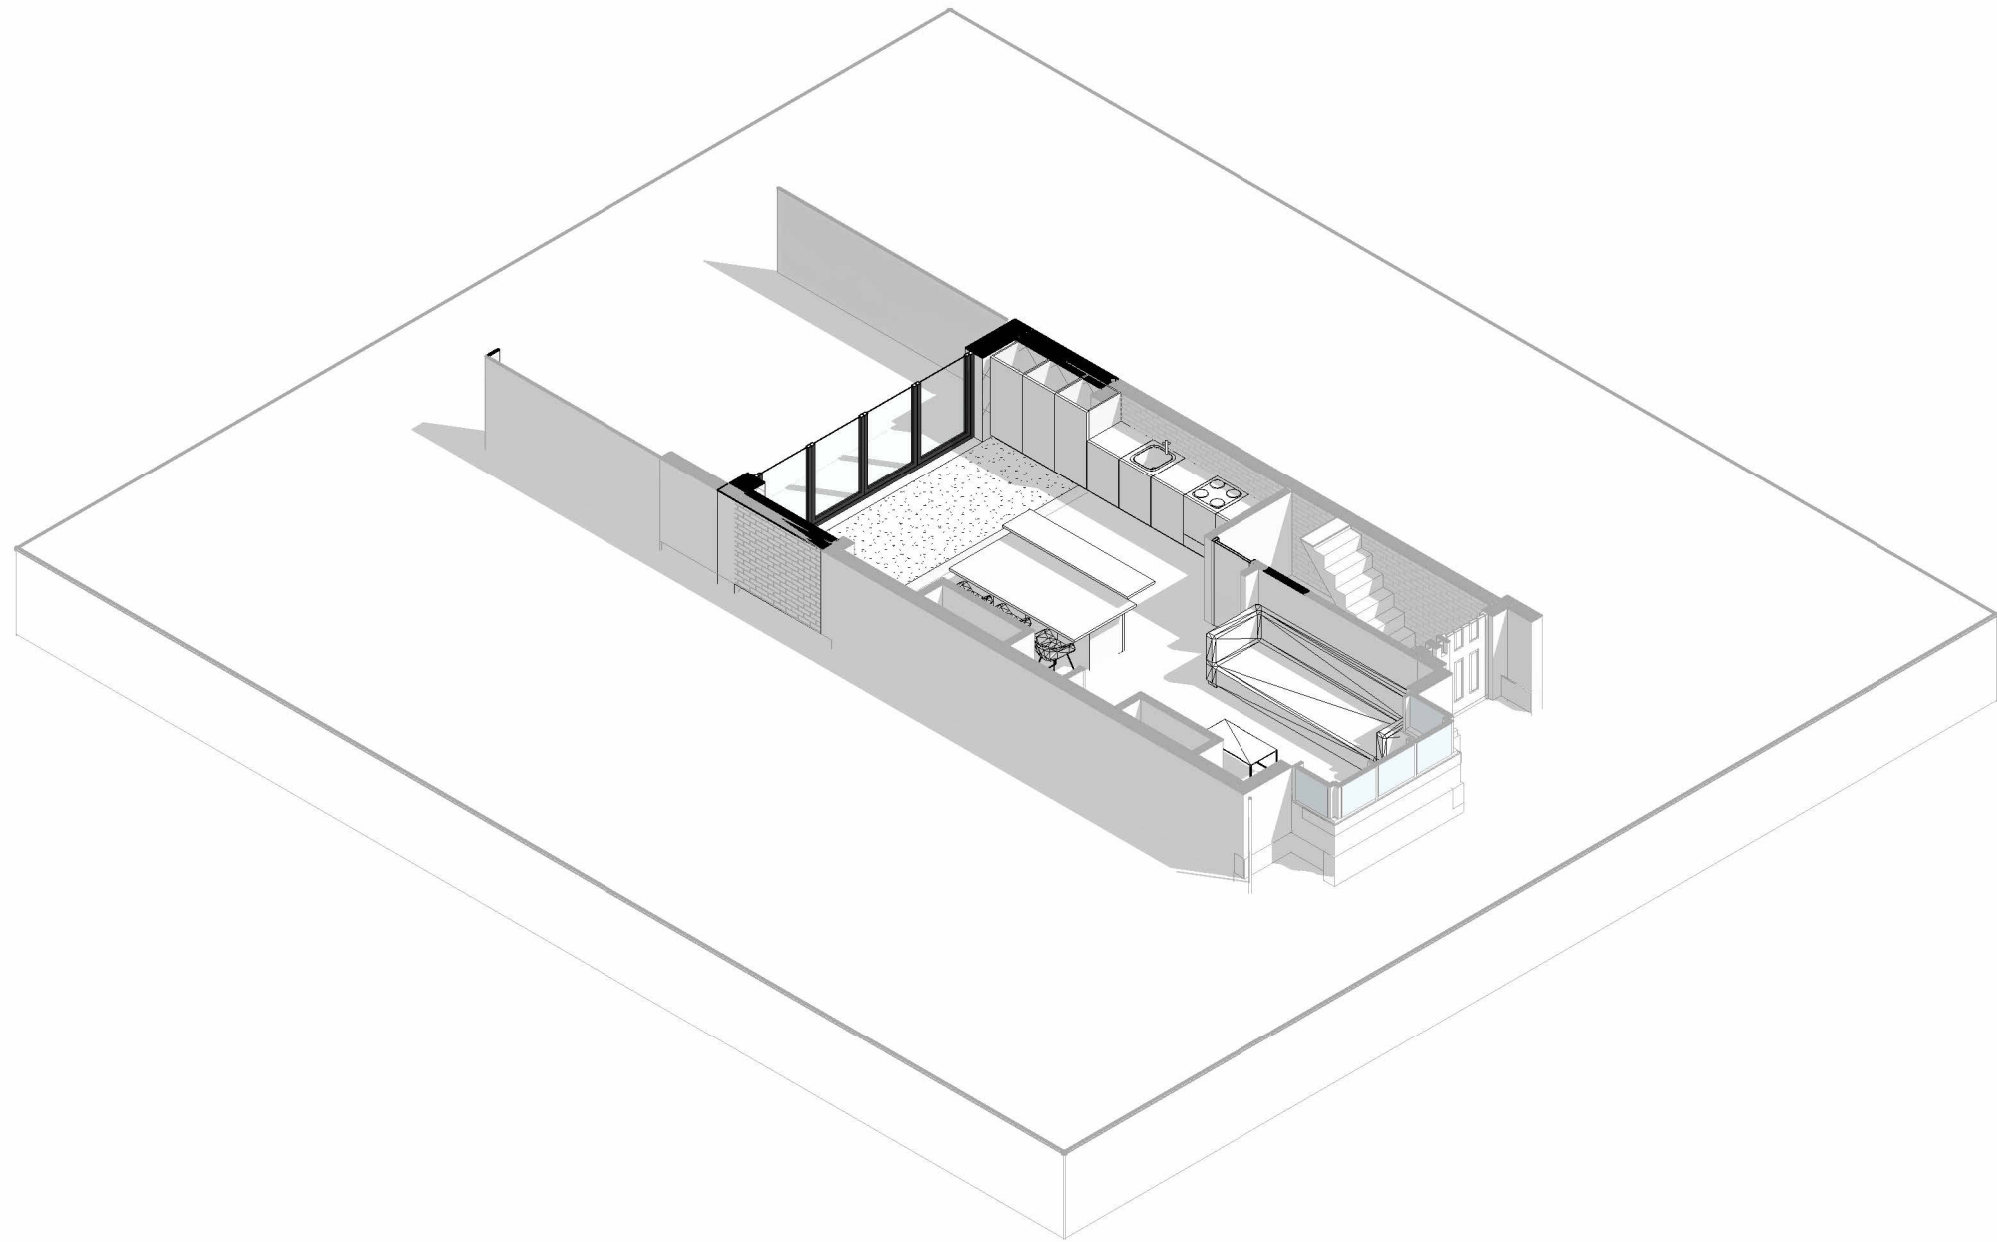


3D1 04-05-3D1 - Proposed 3D Plans - Ground Floor

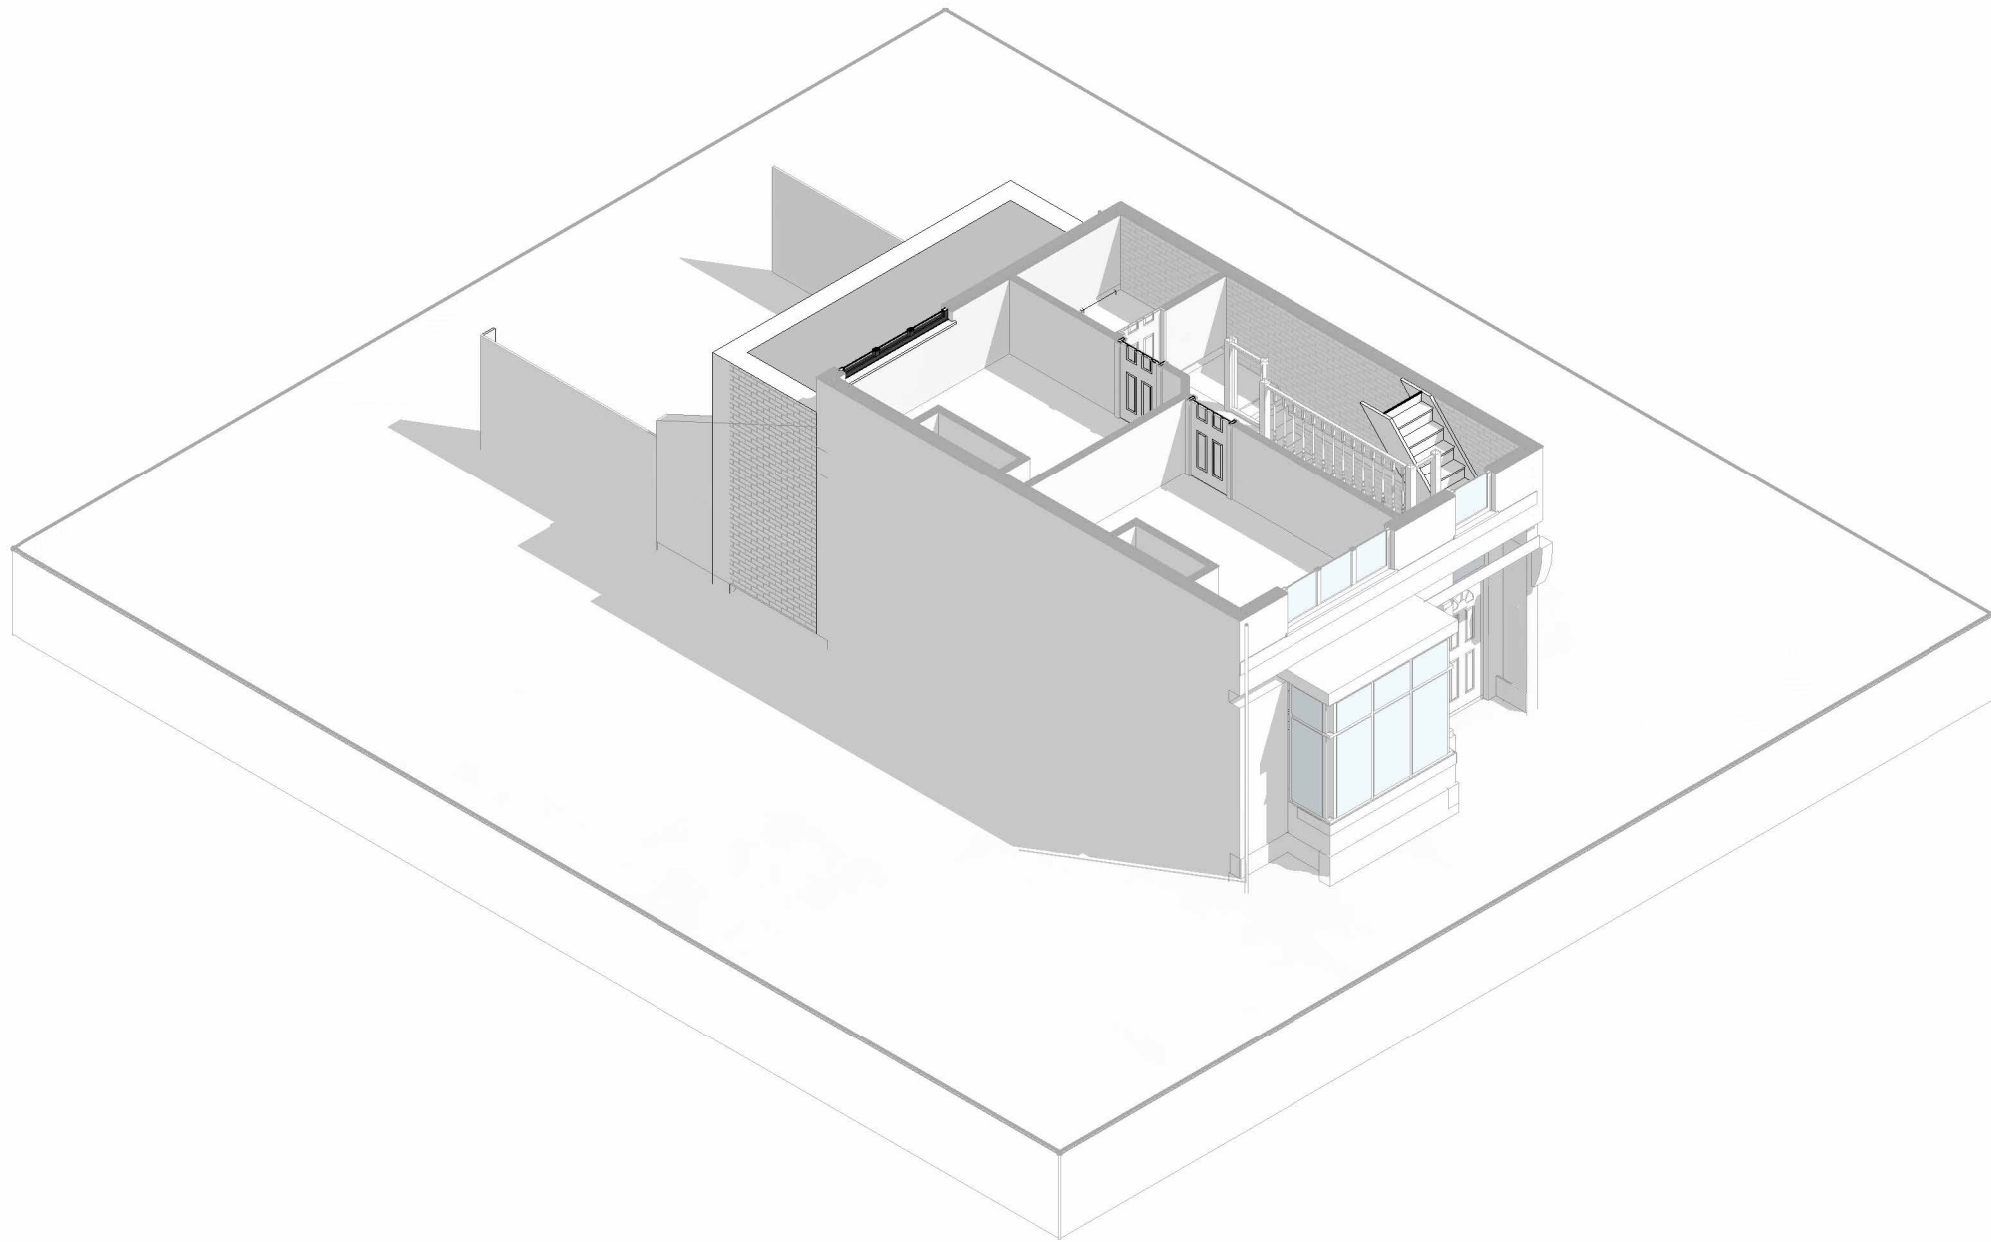


3D2 04-05-3D2 - Proposed 3D Plans - First Floor

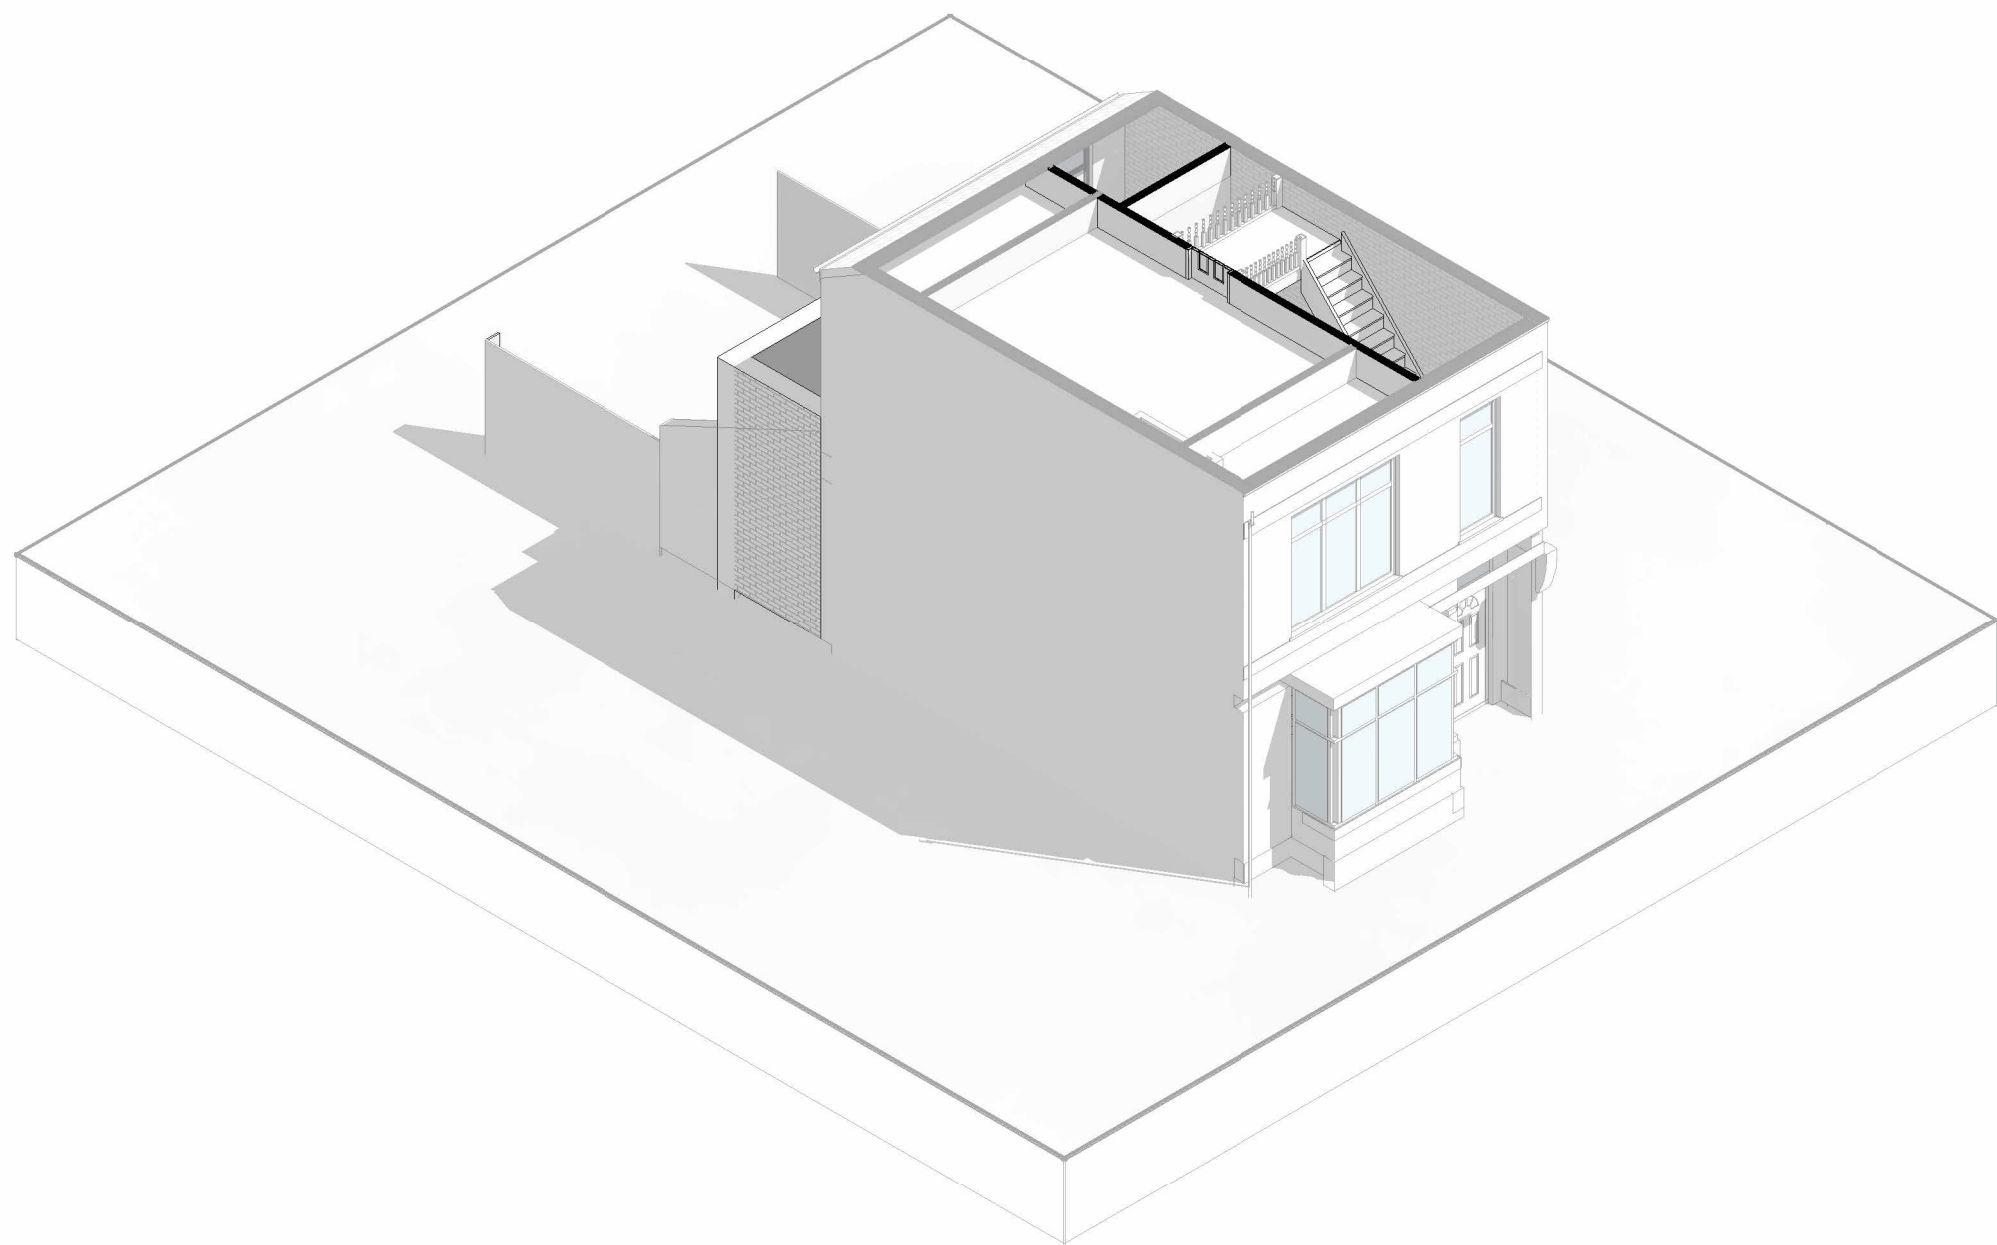


3D3 04-05-3D3 - Proposed 3D Plans - Second Floor

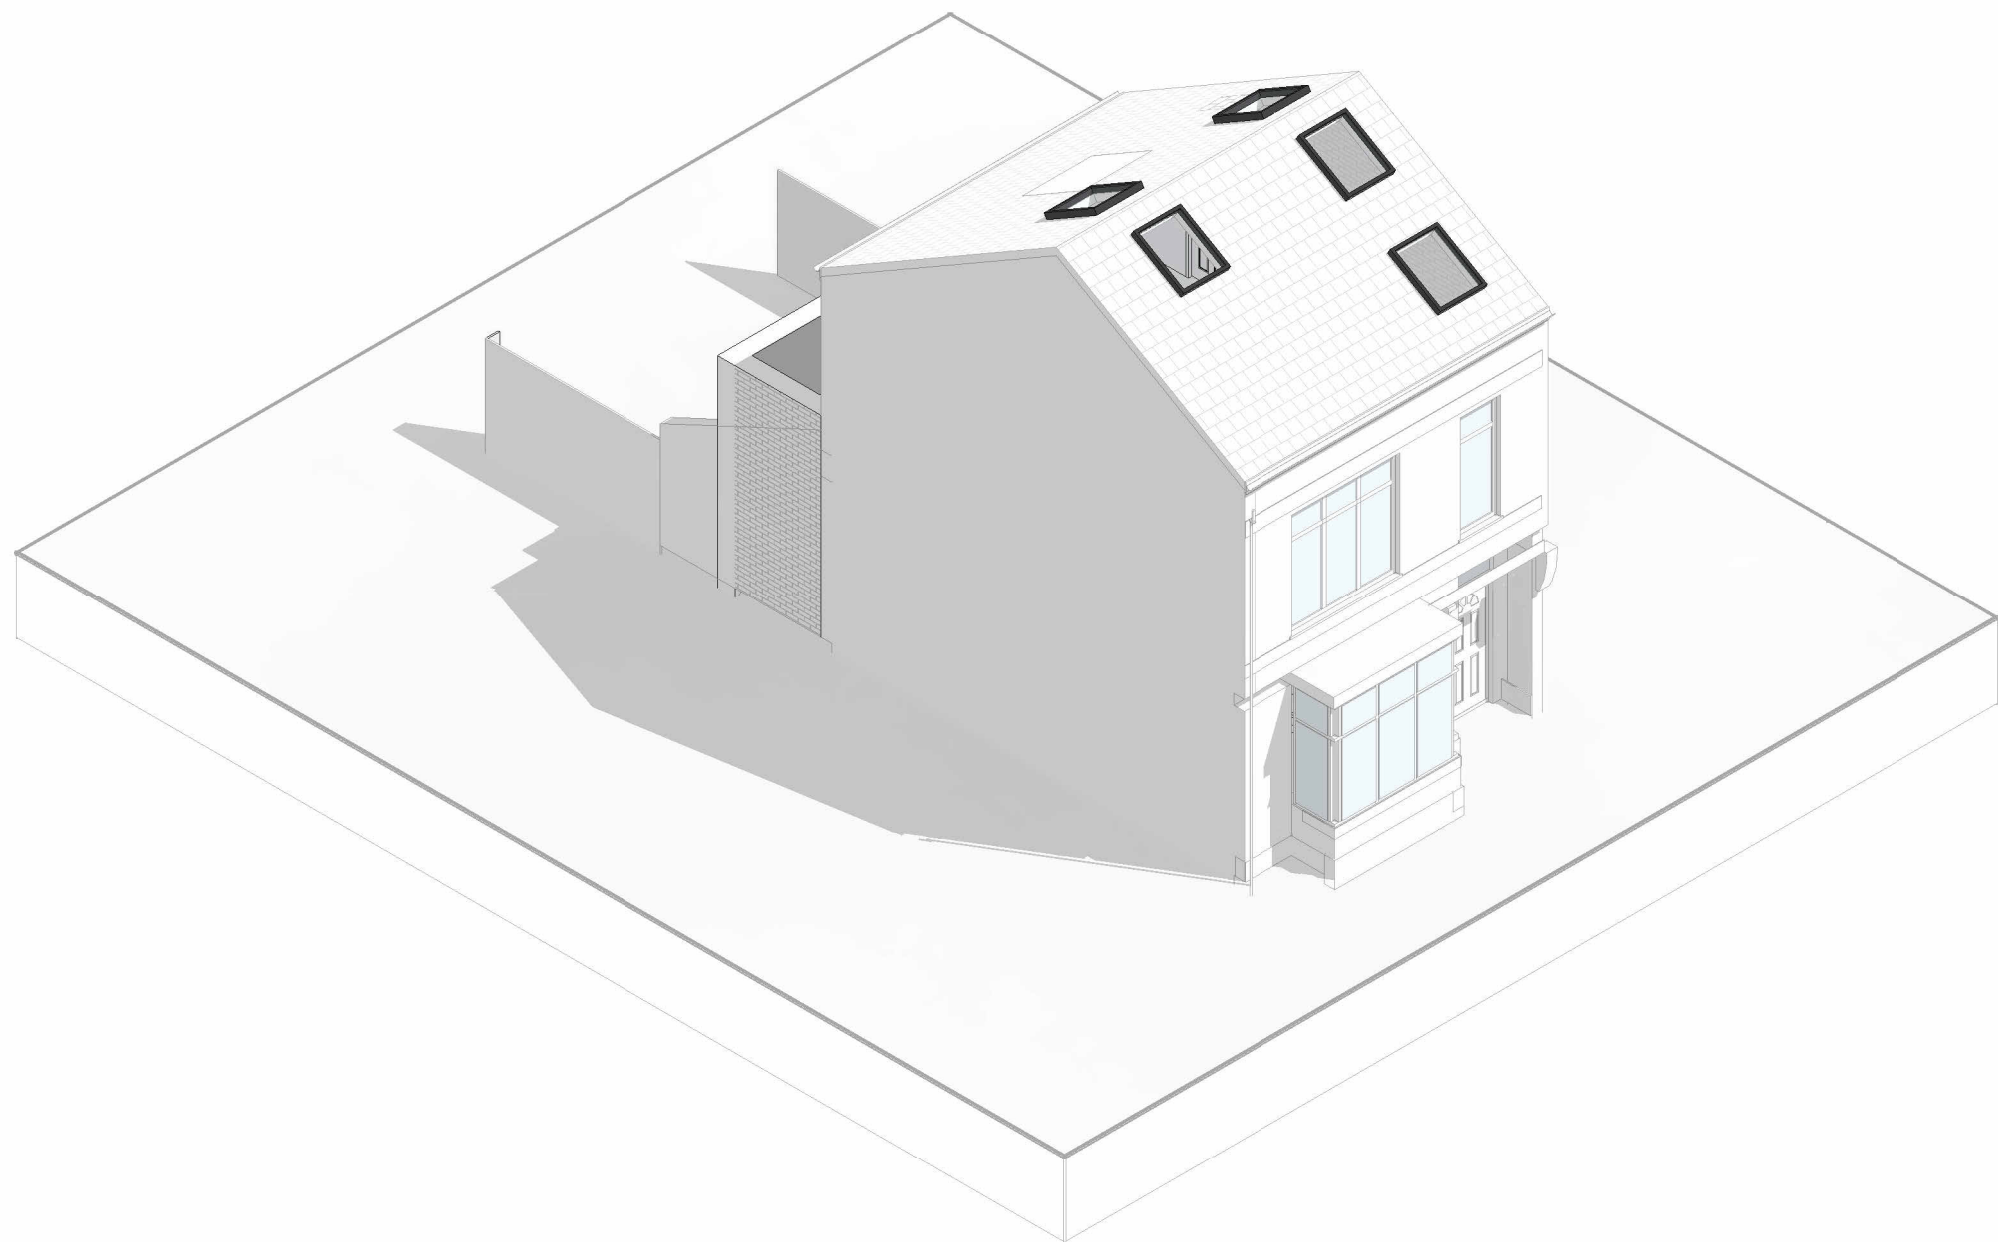


3D4 04-05-3D4 - Proposed 3D Plans - Roof

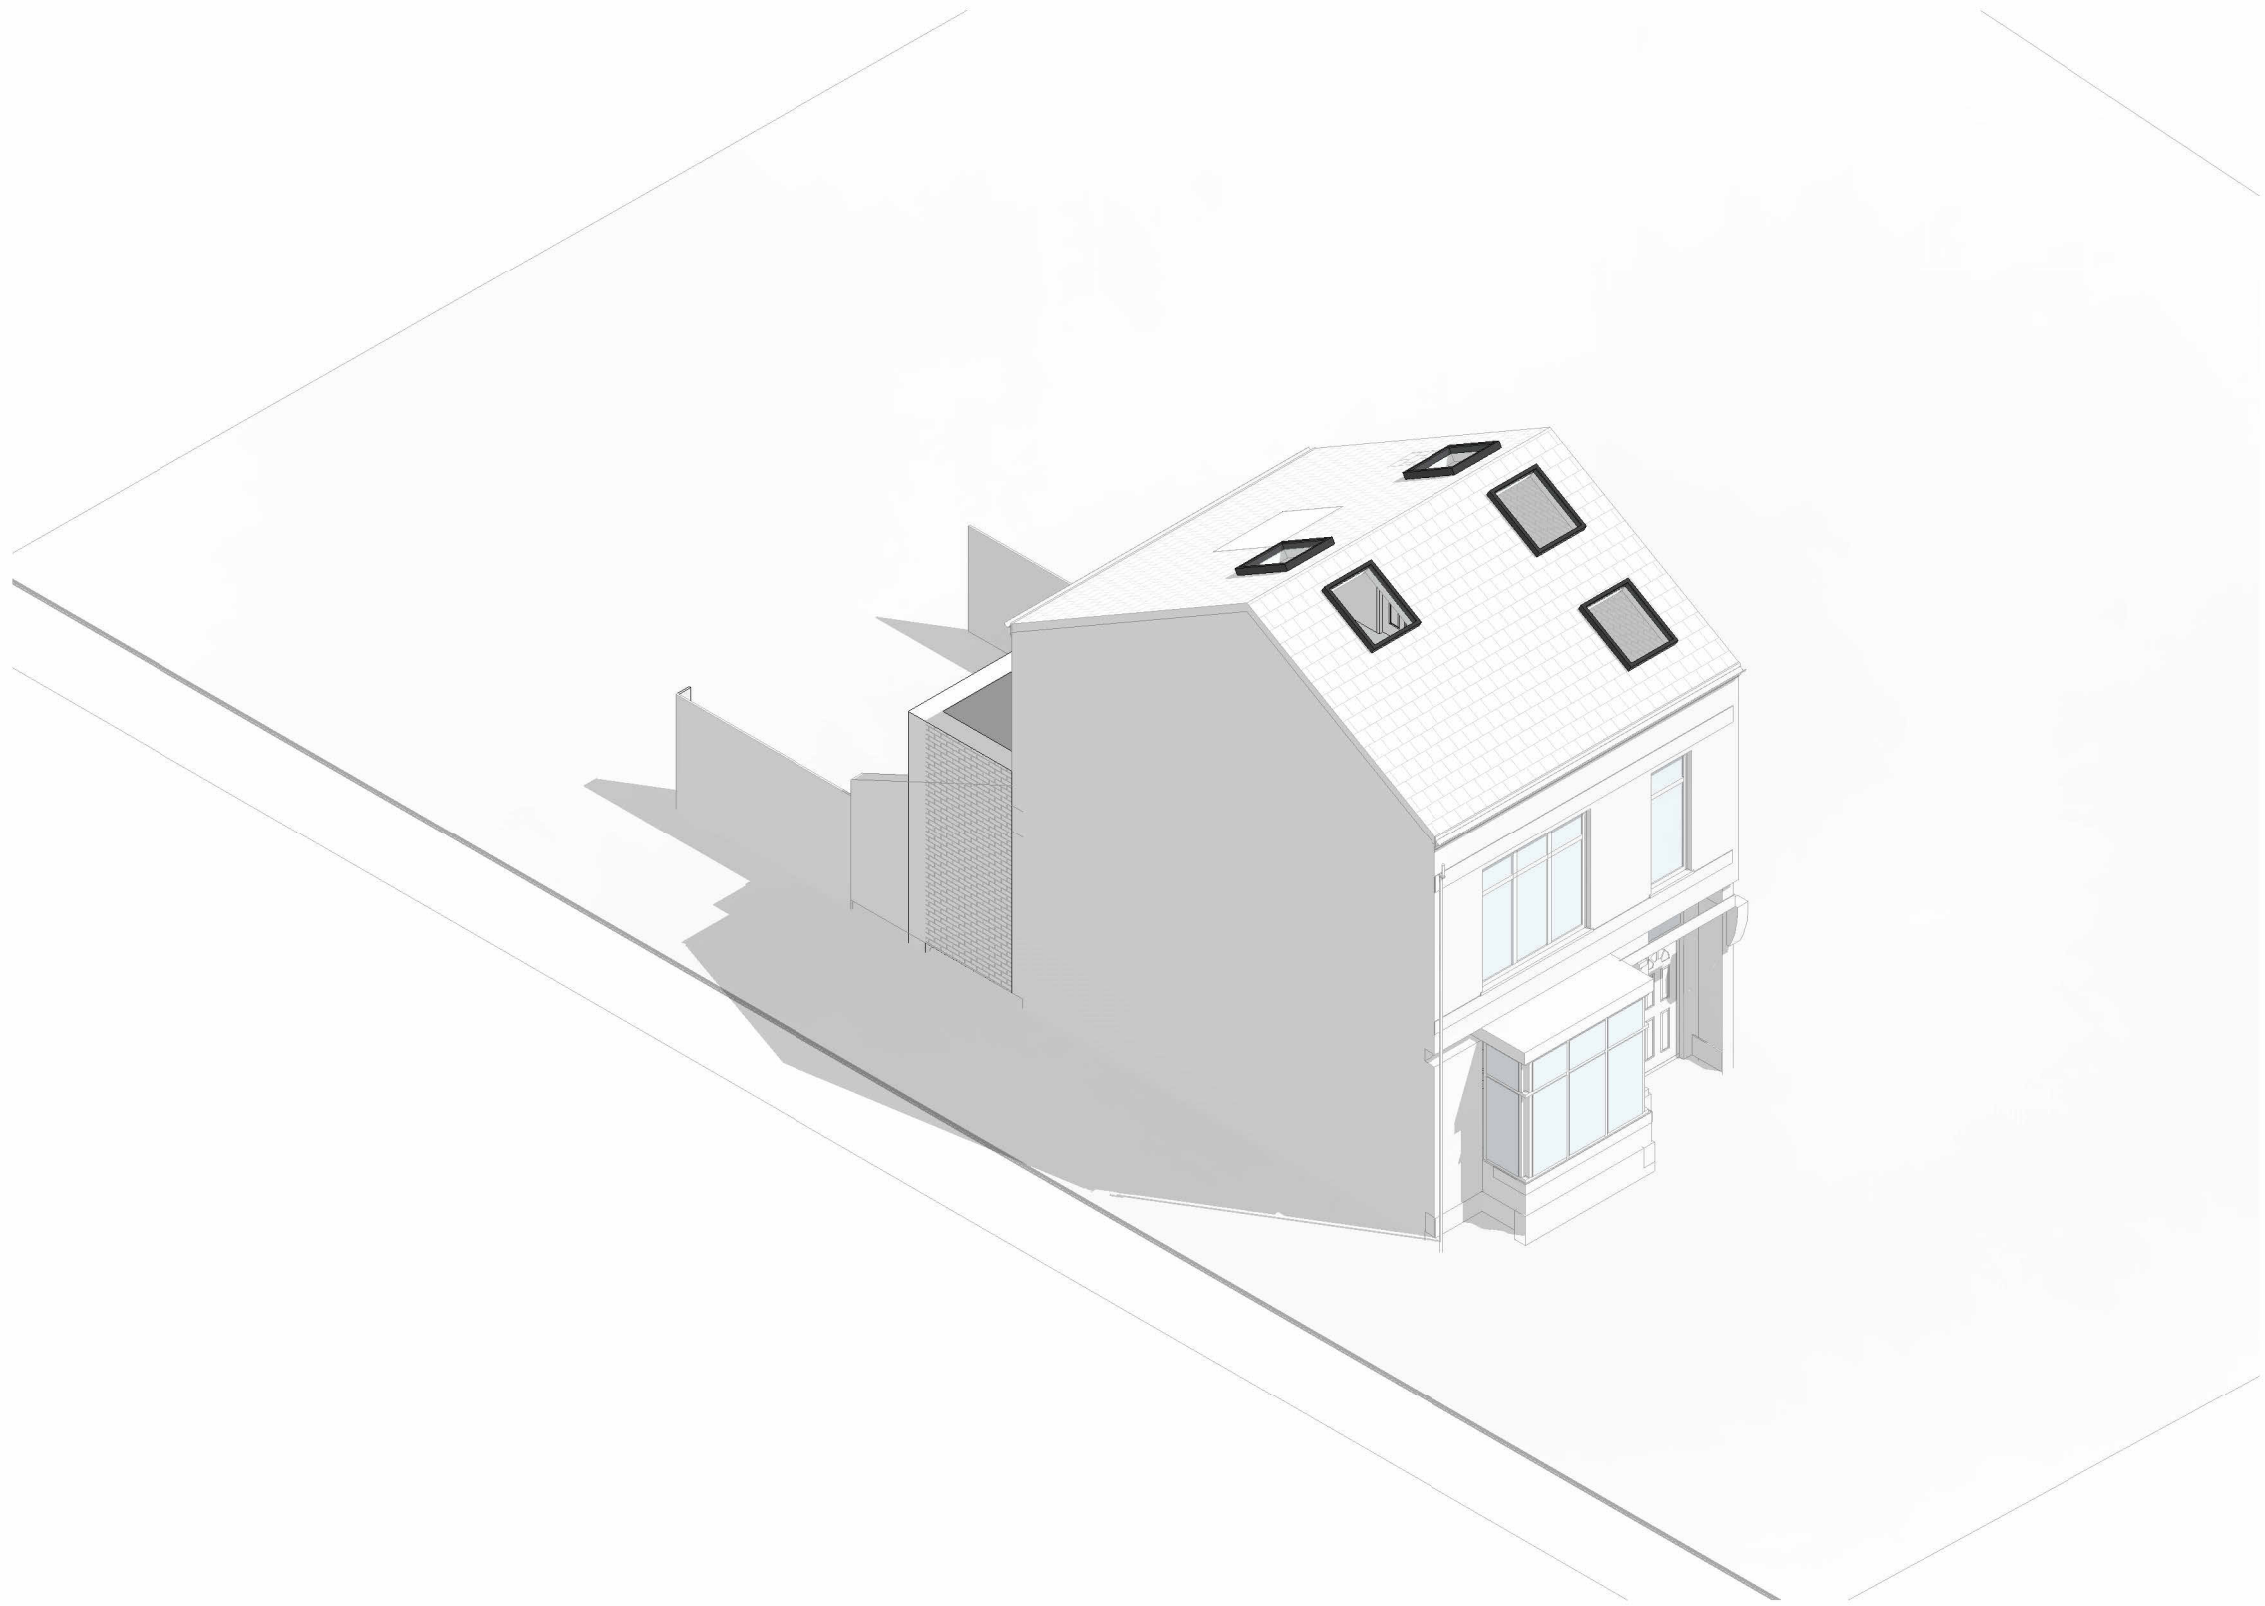


3D1 04-06-3D1 - Proposed 3D Sections - Section 1

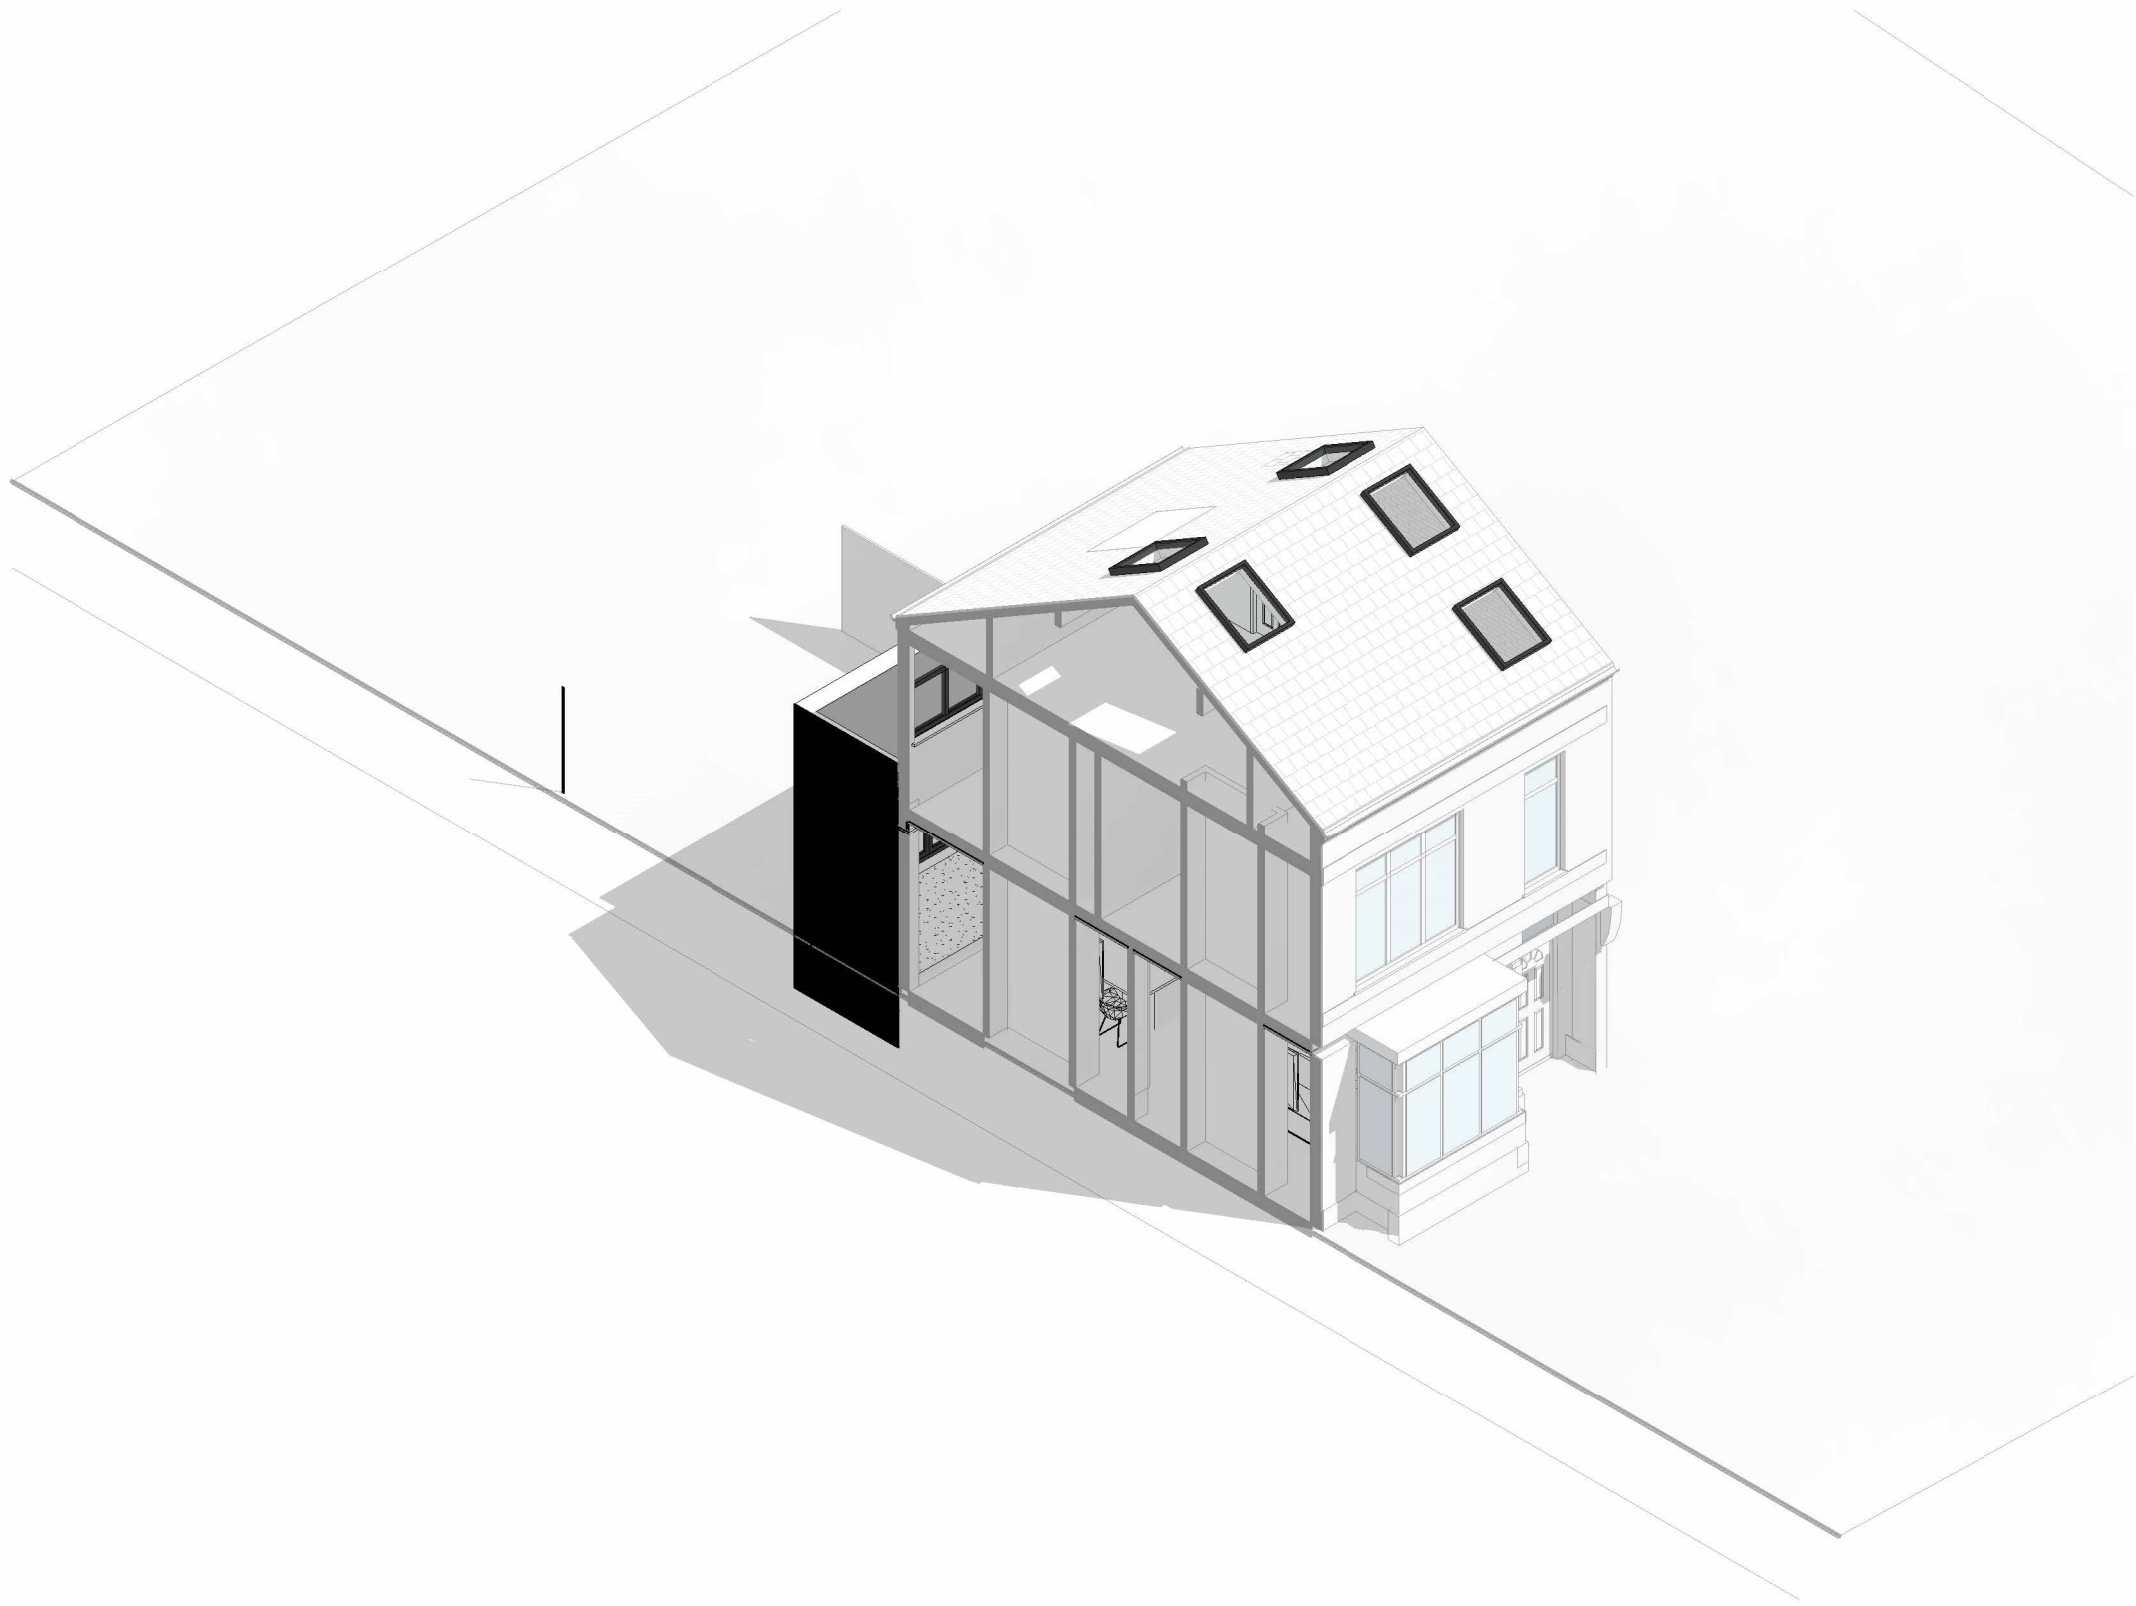

3D2 04-06-3D2 - Proposed 3D Sections - Section 2

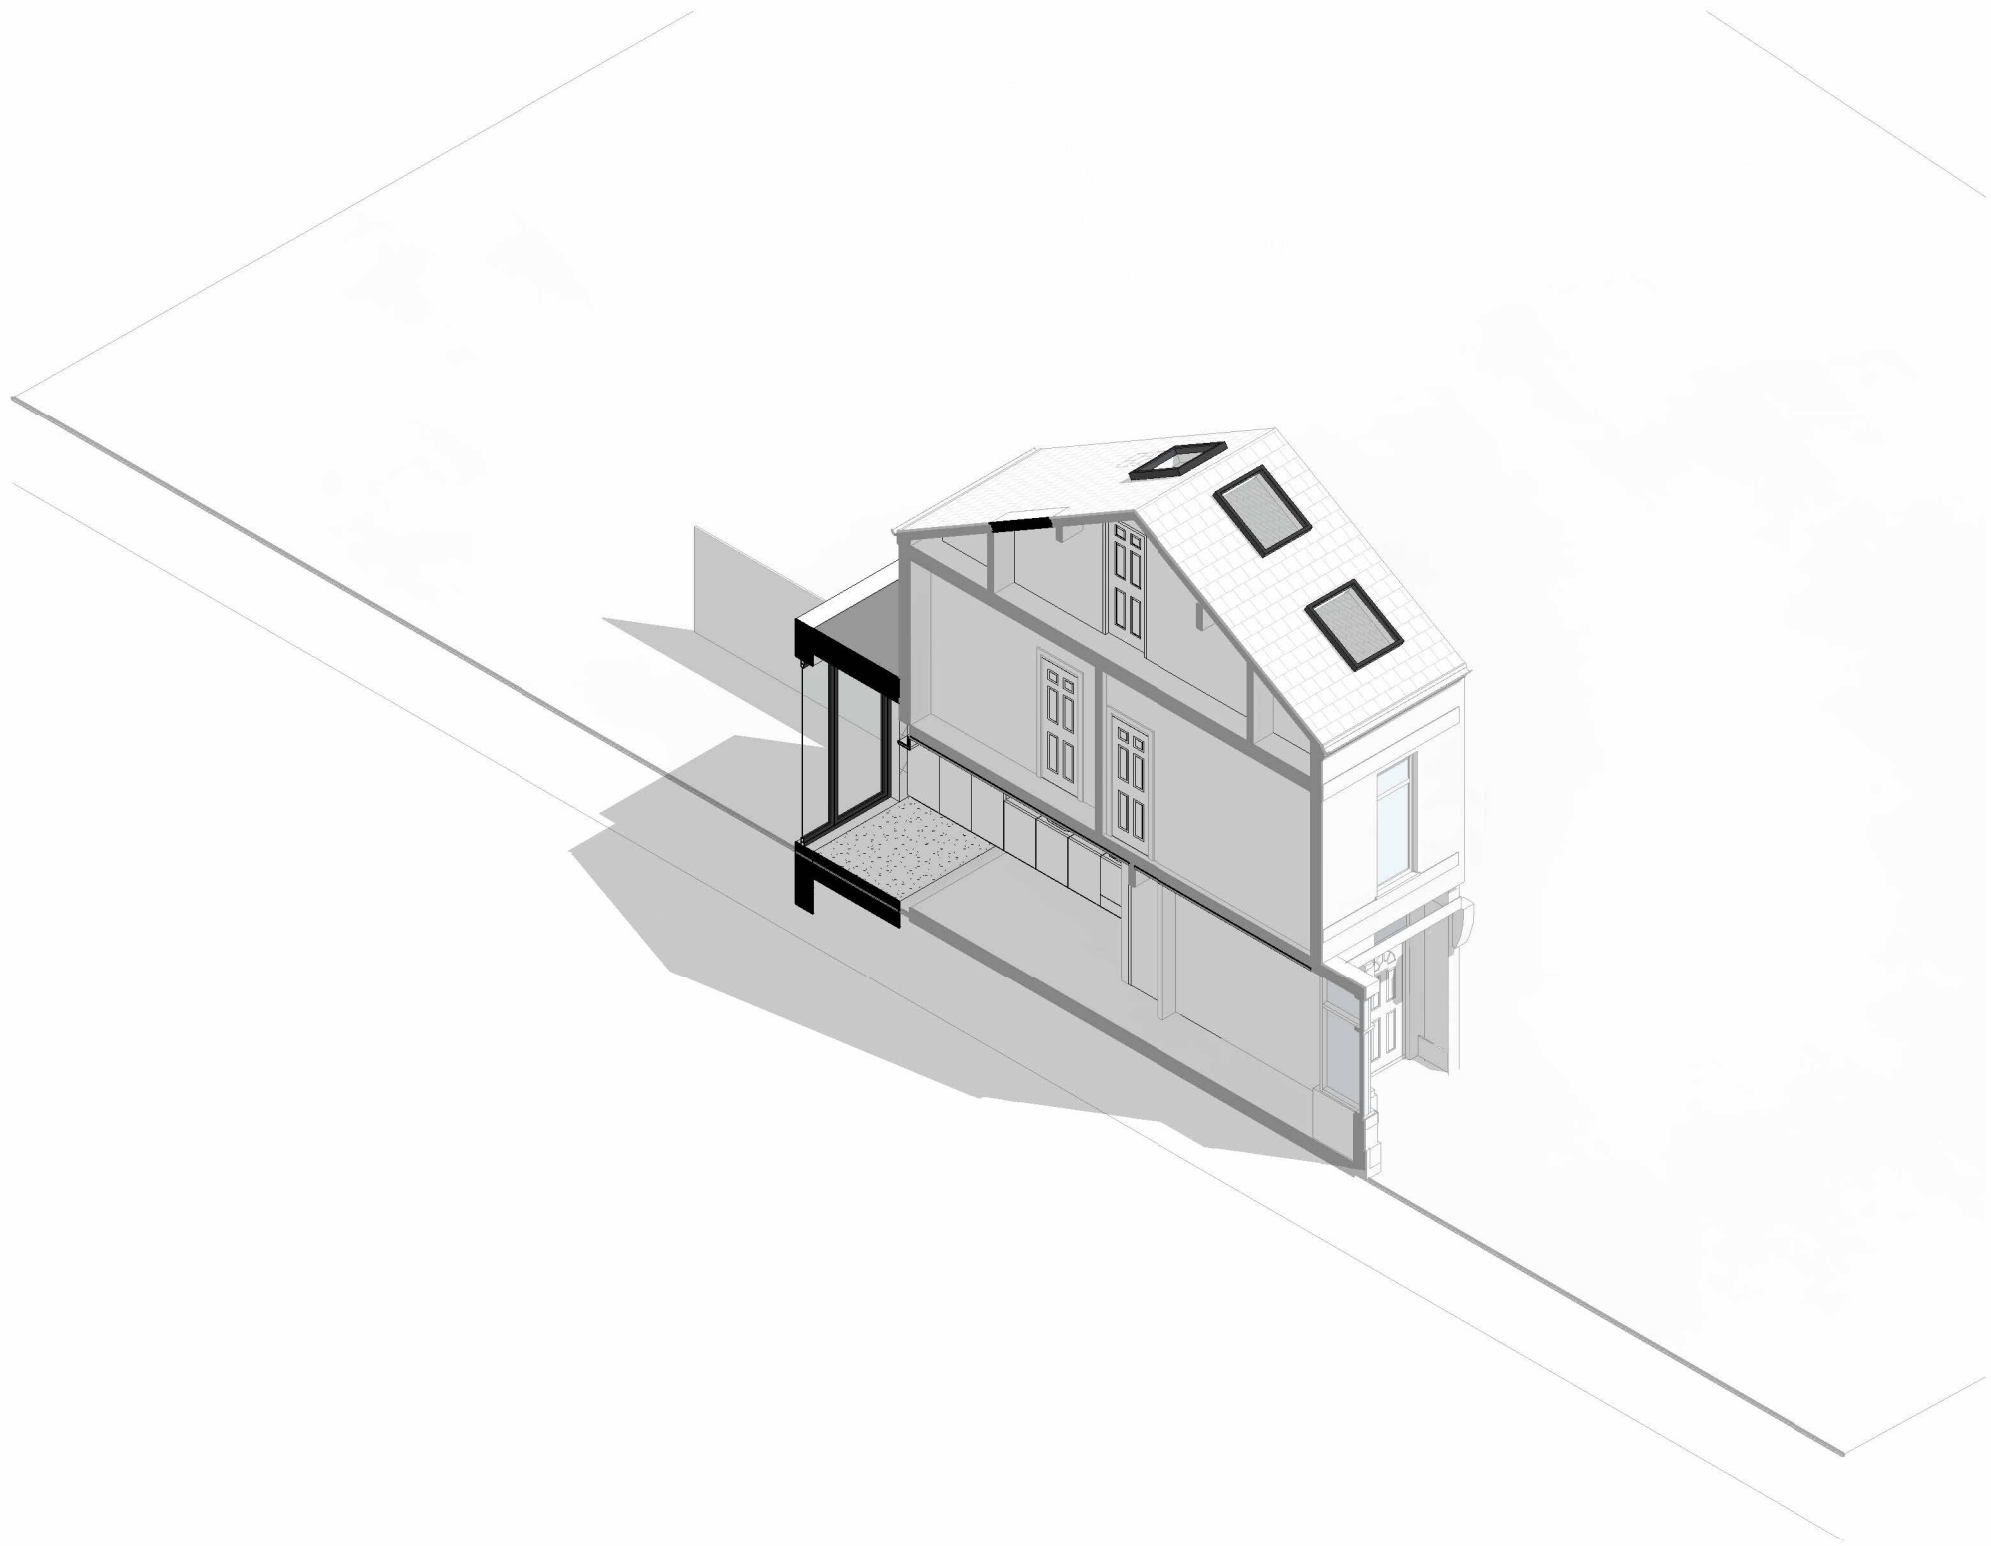

3D3 04-06-3D3 - Proposed 3D Sections - Section 3

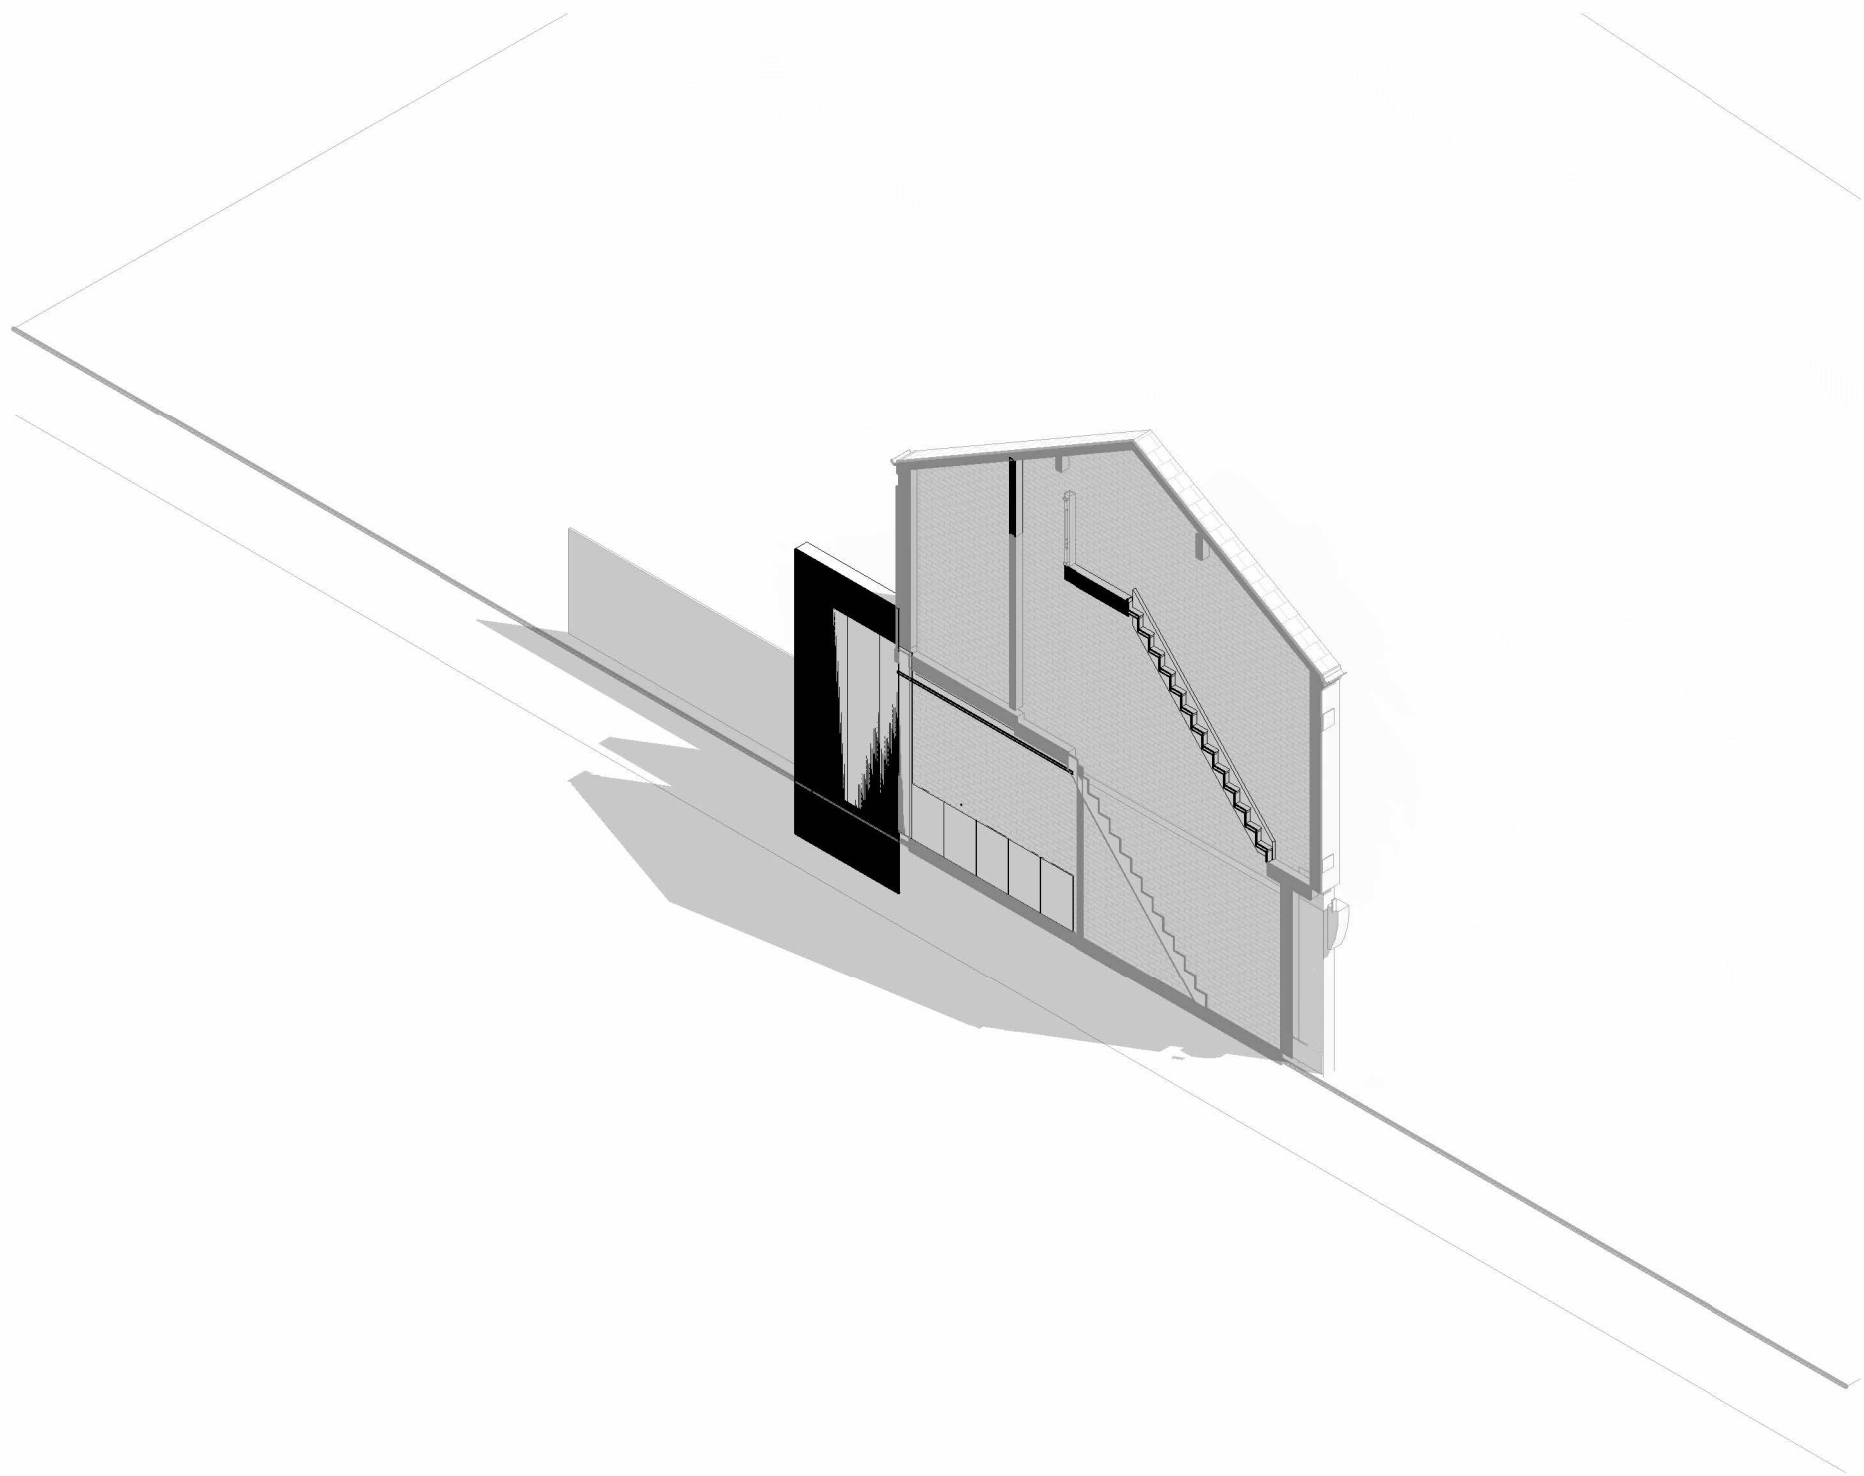

3D4 04-06-3D4 - Proposed 3D Sections - Section 4

| REVISION | DATE       | AUTHOR | STATUS      | AMENDMENT              |
|----------|------------|--------|-------------|------------------------|
| 1        | 26/07/2021 | CJW    | PRELIMINARY | Preliminary Design     |
| 2        | 17/02/2021 | CJW    | PRELIMINARY | Rear Extension Revised |
| 3        | 26/01/2022 | CJW    | PLANNING    | Planning               |