Location Plan
Scale 1:1250@A1

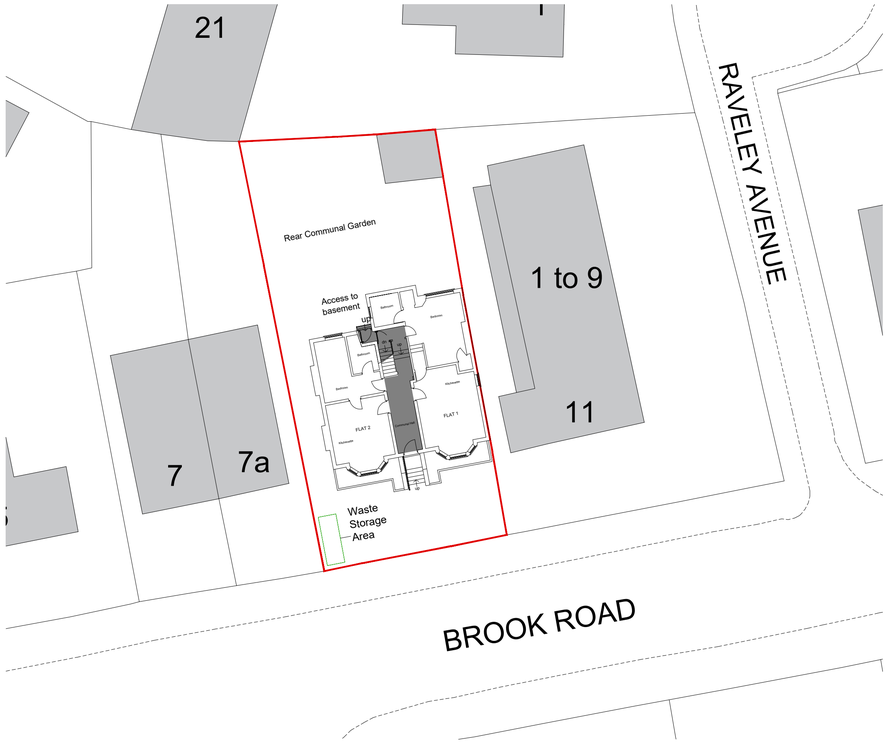

Existing Site Plan
Scale1:200@A1

Proposed Site Plan
Scale1:100@A1

GENERAL NOTES

1. The contractor must check the site and the approved drawings before commencing the works and must take any working measurements as necessary and any discrepancy must be reported to the client.
2. Work shall comply with any current relevant BS/codes of practices and confirm to the Building Regulations including the latest amendment. The contractor is responsible for setting out the works.

Project Address
9 Brook Road
Manchester
M14 6UE

Drawing statues
Planning Permission

Project
Basement conversion to two units

Key
Boundary

Revision Date

Drawing No.
PP131(1)22

SCALE
1:1250@A1
1:200@A1
1:100@A1

PAPER SIZE
A1

DATE
22.04.2022

DRAWN BY
AT

AT A. Design
12 Hastings Gardens
Stockport
SK5 8BF
ata_design@hotmail.com
07830039347