




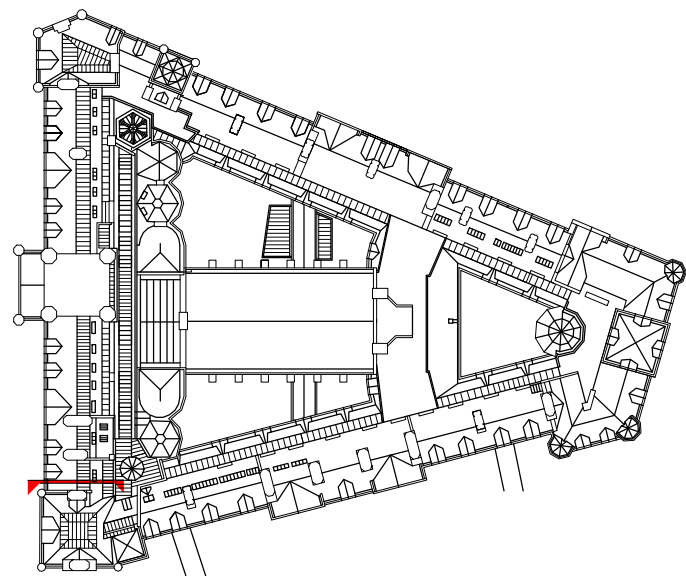


Key plan_Section AO
1 : 1250

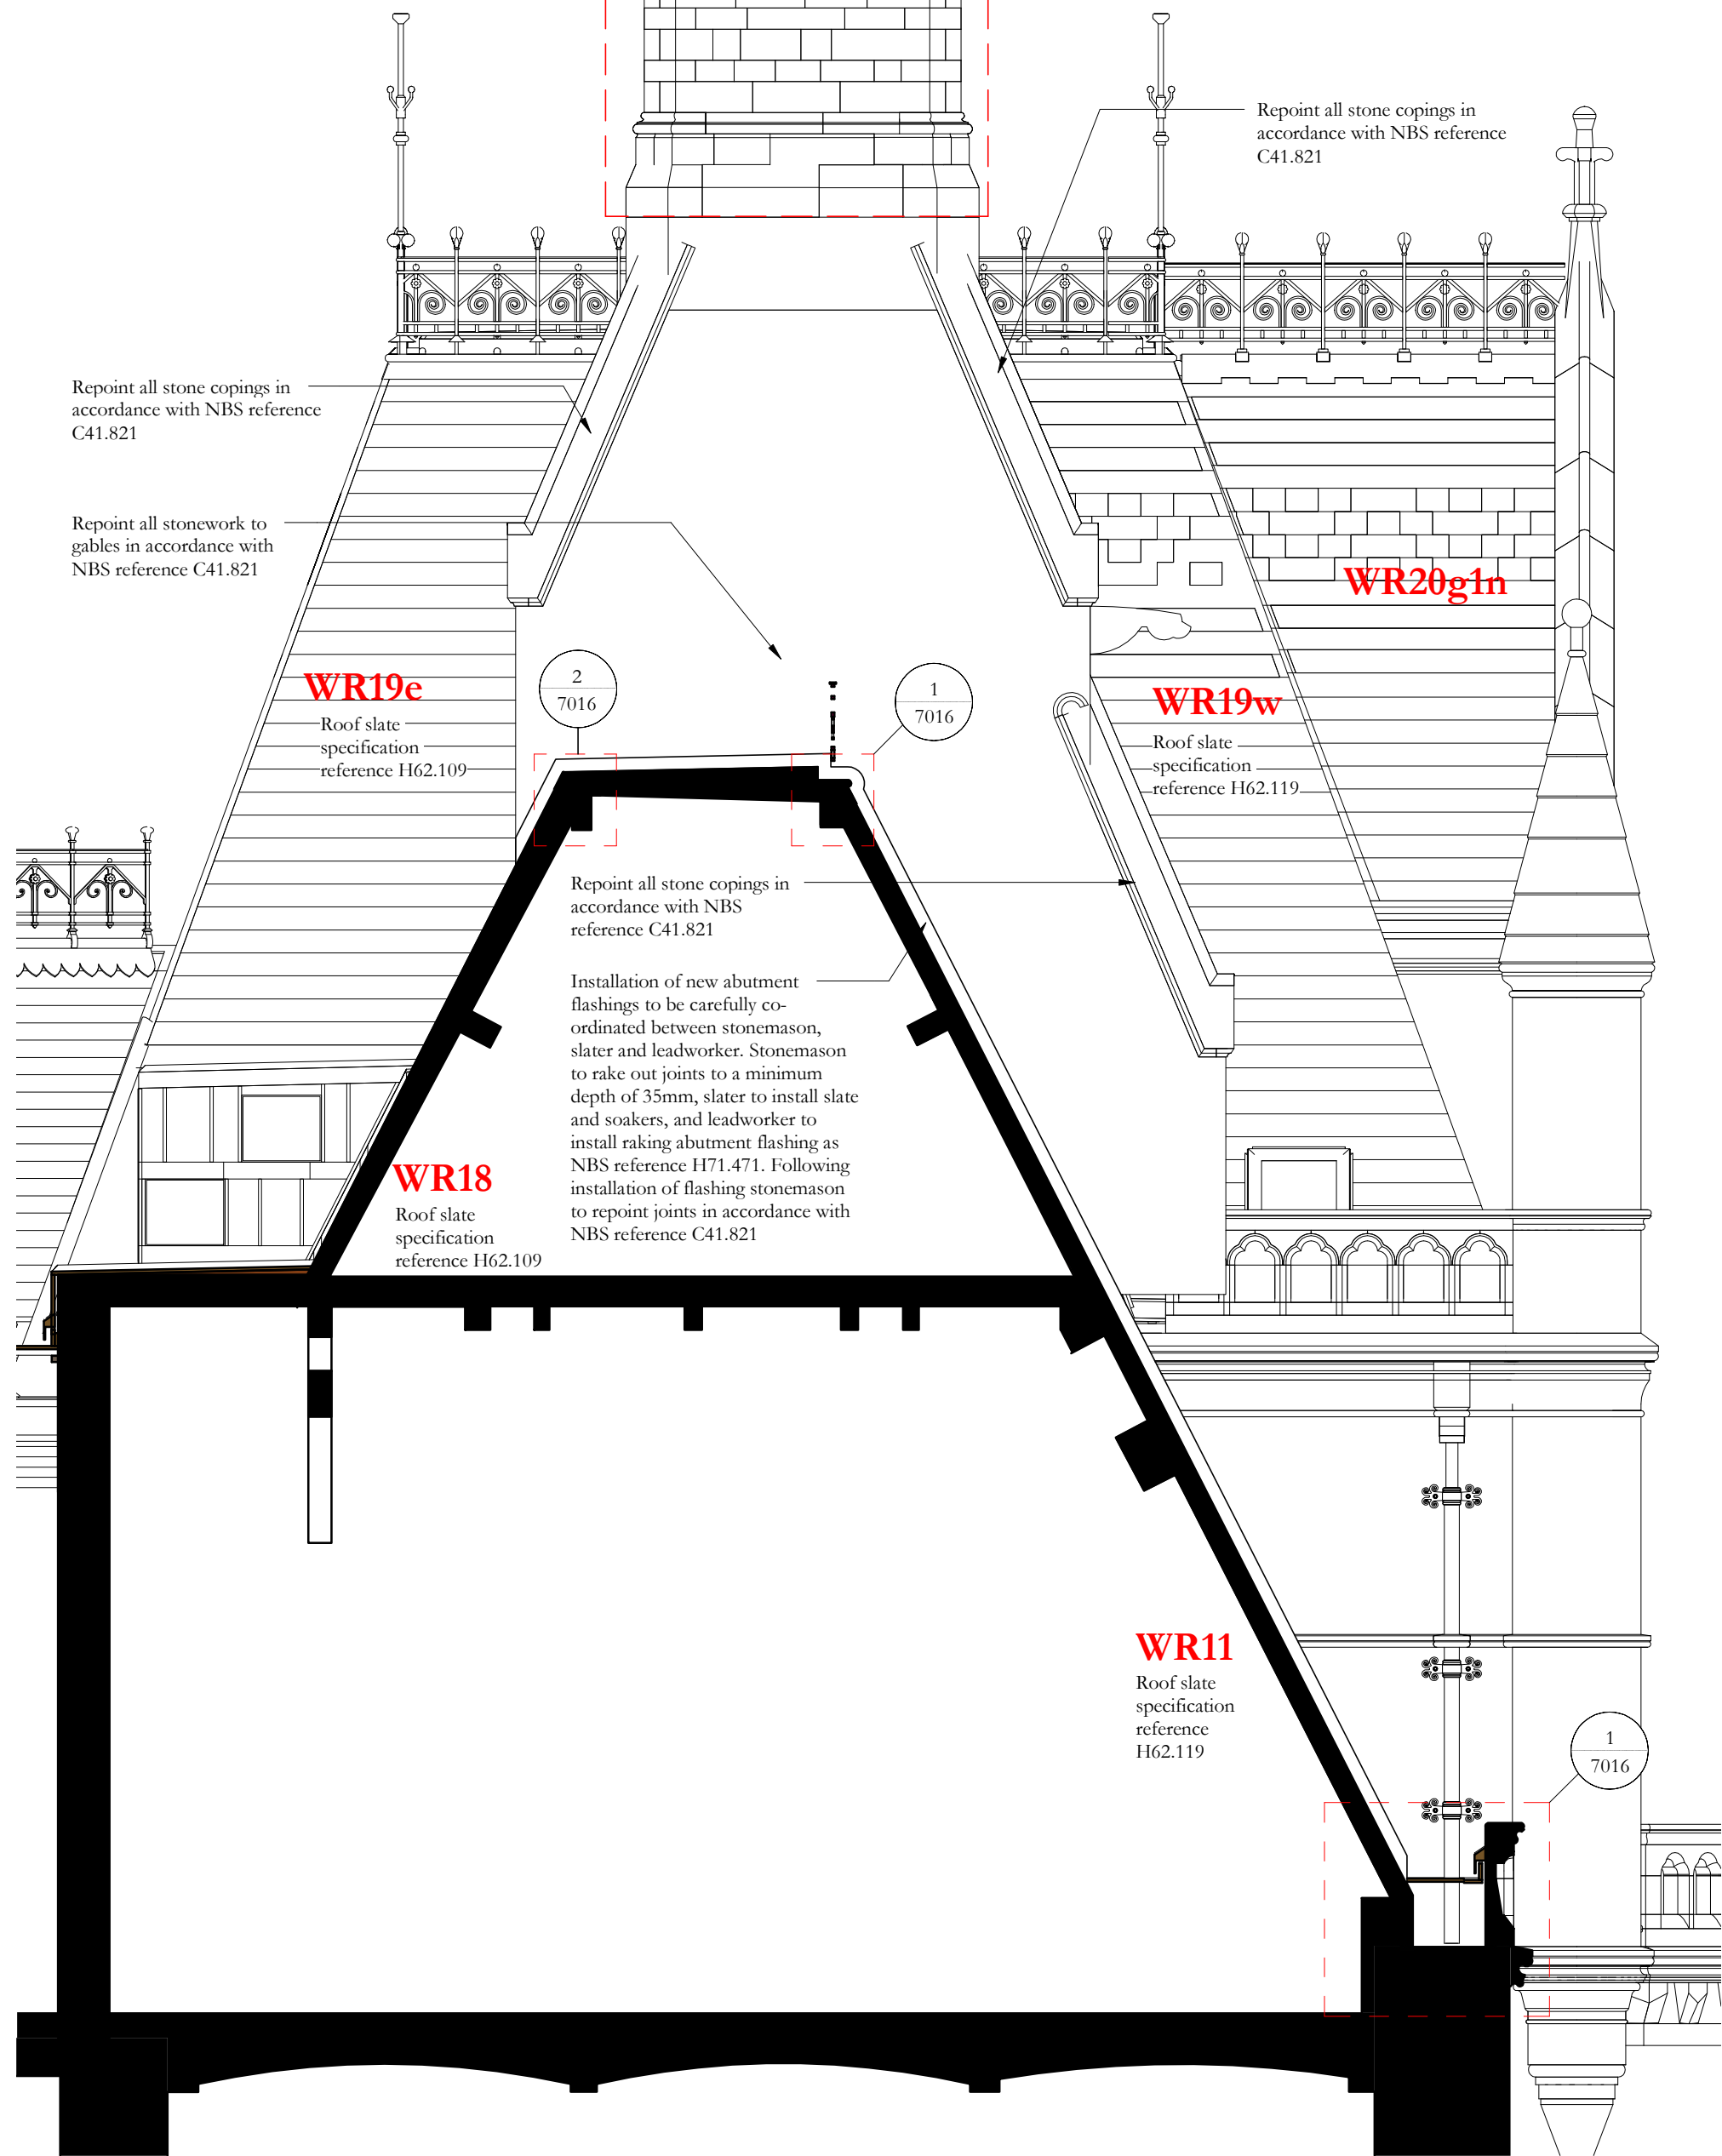

Section AO
1 : 50

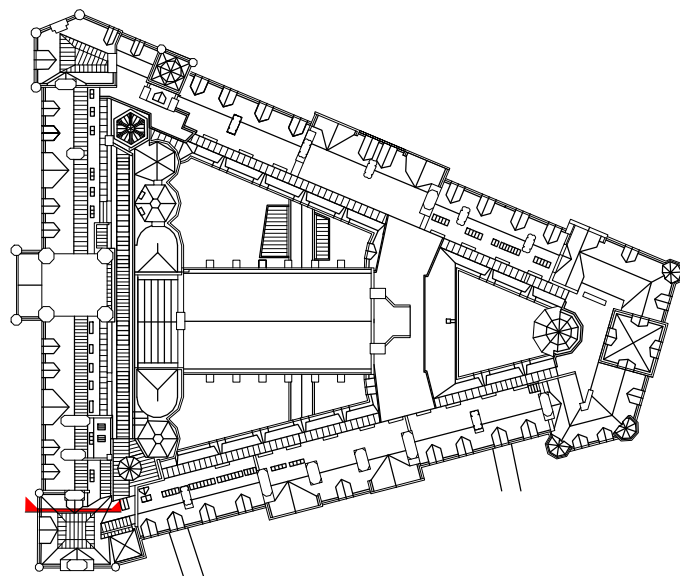

Key plan_Section AP
1 : 1250

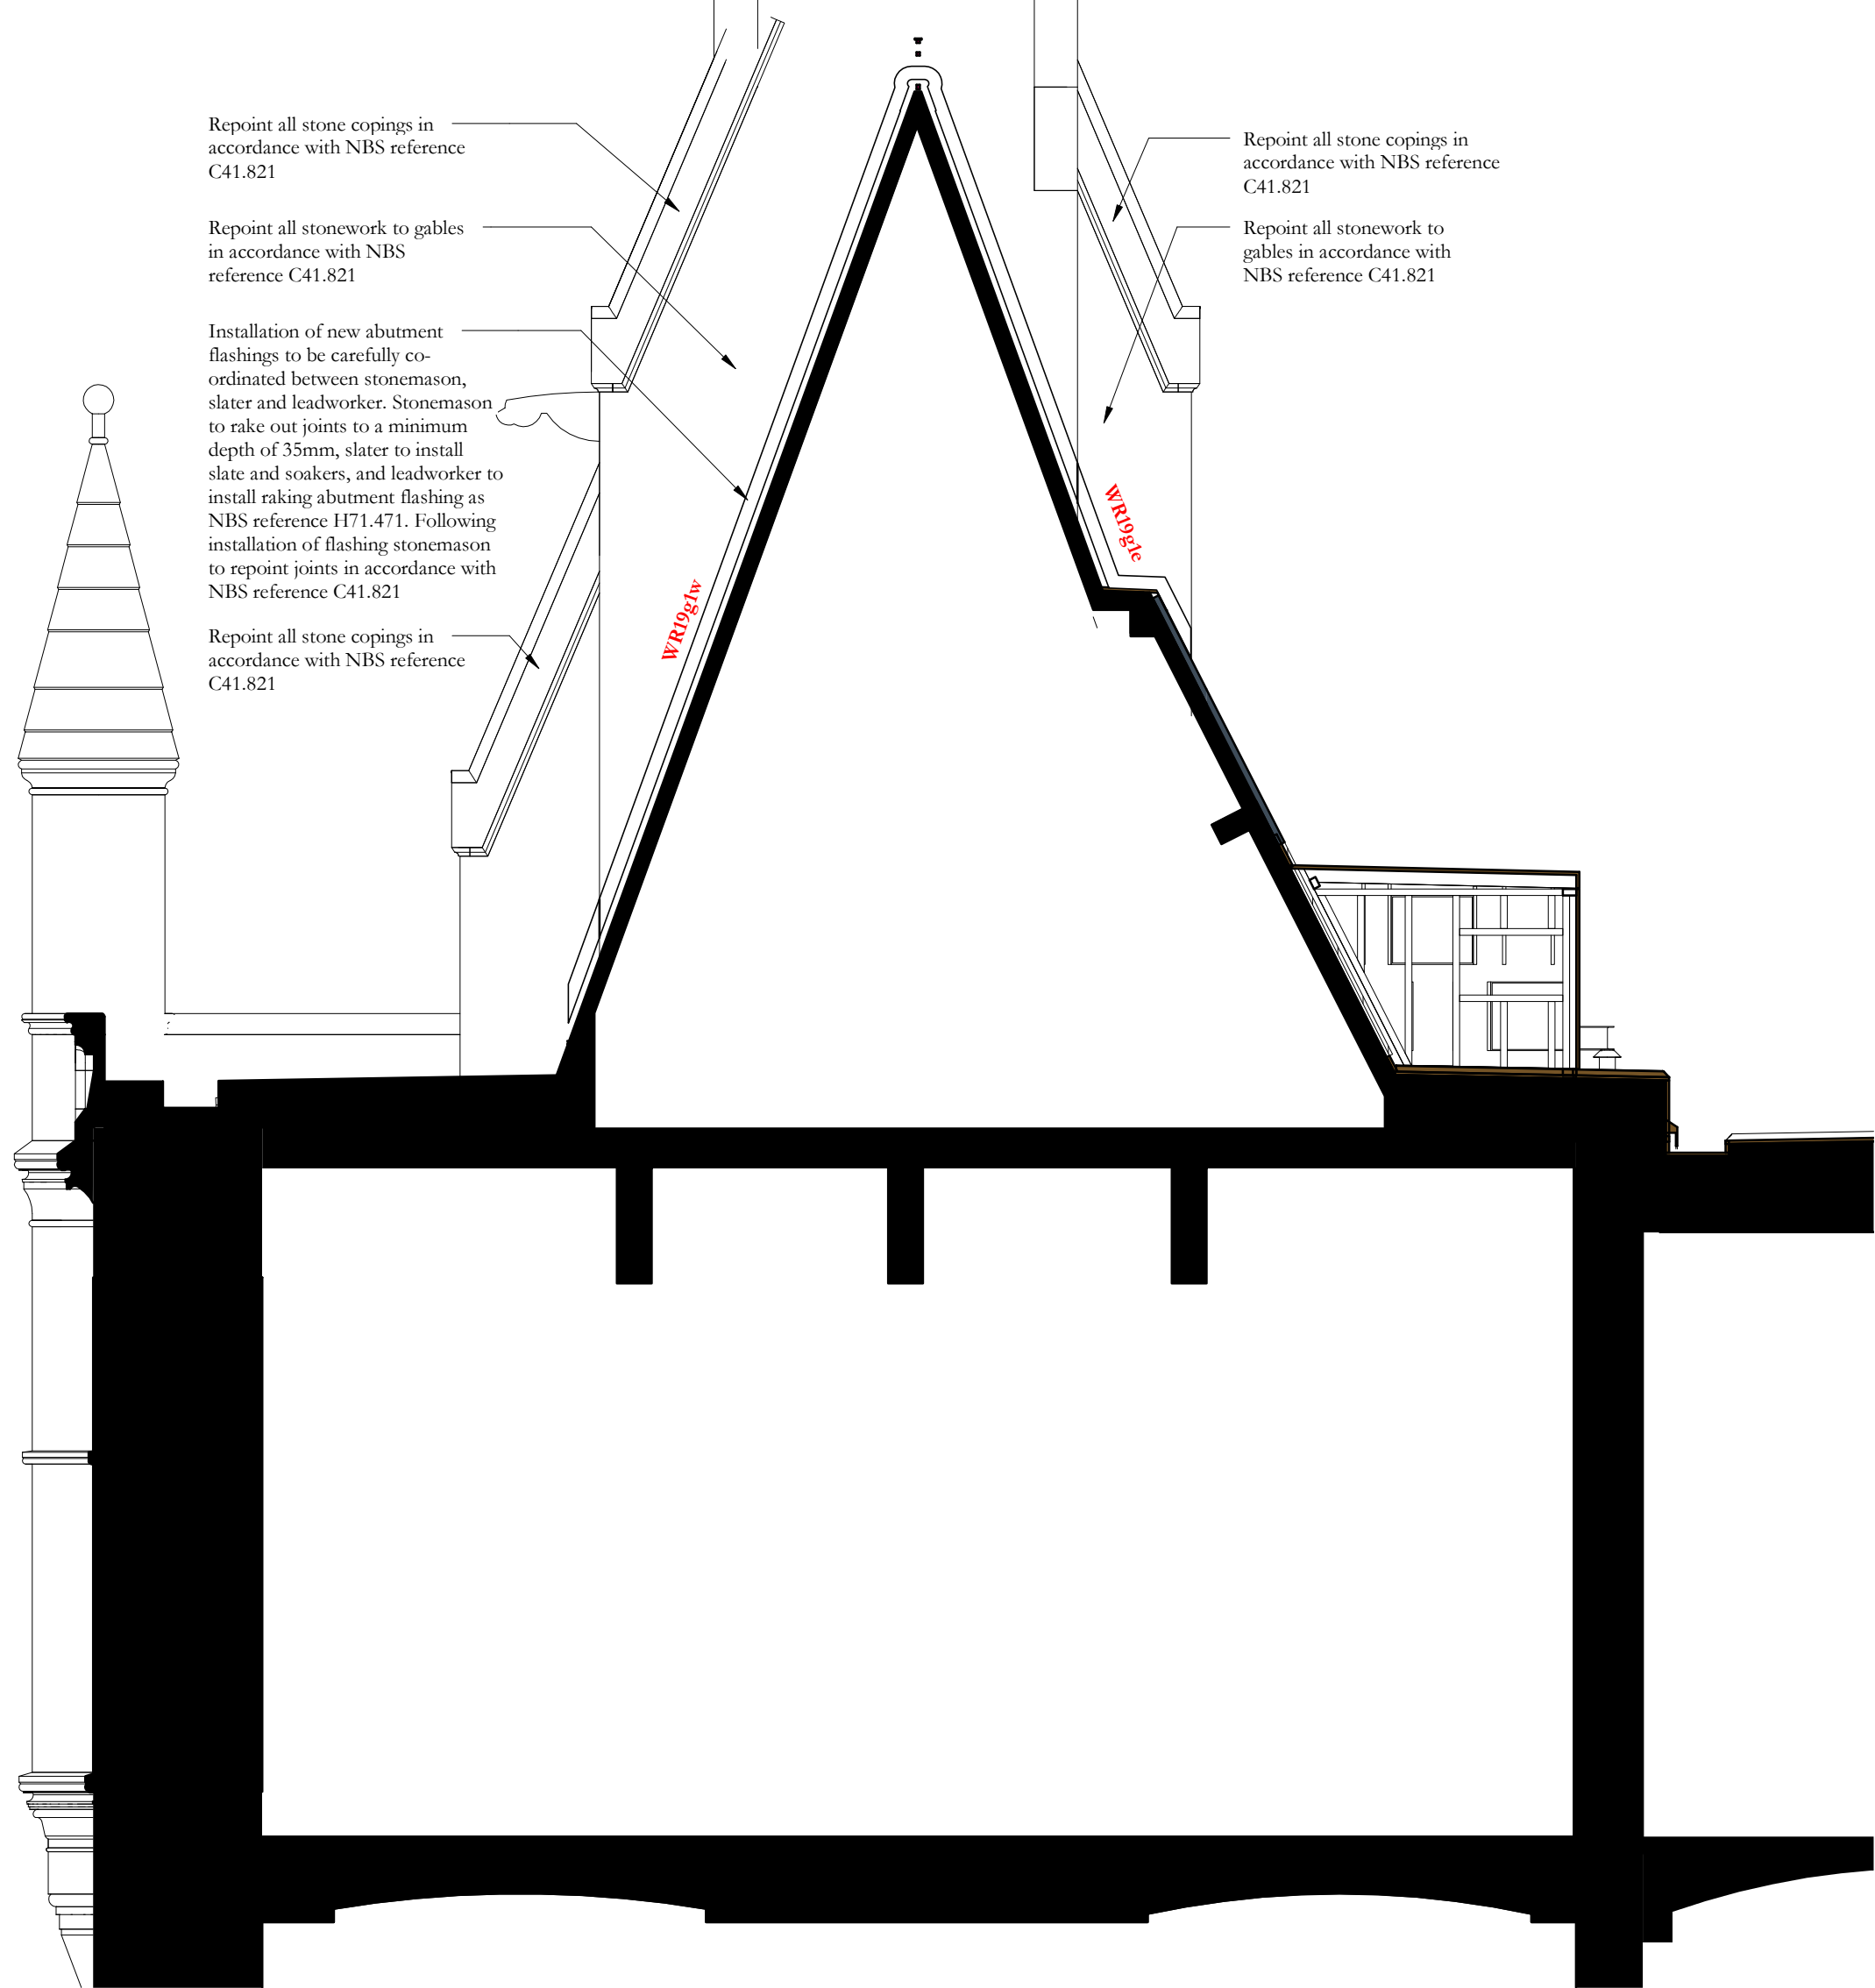

Section AP
1 : 50

Scale Bars to be used as guidance only - refer to sheet size below									
1:100	mm	1000	2000	3000	4000	5000	6000	7000	8000
1:200	mm	1000	2000	3000	4000	5000	6000	7000	8000
1:500	m	10	20	30	40	50	60	70	80
1:1250	m	10	20	30	40	50	60	70	80

Notes:
Drawings are based on survey data and may not accurately represent what is physically present.
Do not scale from this drawing. All dimensions are to be verified on site before proceeding with the work.
All dimensions are in millimeters unless noted otherwise.
Purcell shall be notified in writing of any discrepancies.

Key Plan

Revision 01:
Reissued for construction no change

ISSUE	DATE	APPROVED	DRAWN	DESCRIPTION
01	06/04/2021	GR	TK	See note in revision cloud
-	15/01/2020	GR	TK	First Issue



Project Office, Town Hall, MANCHESTER M60 2L1
+44 (0) 7970 097 432
www.purcelluk.com

PROJECT STATUS	Riba Stage 5
CLIENT	Manchester City Council
PROJECT	Our Town Hall
DRAWING TITLE	General Arrangement Roof Sections AO and AP
SIZE & SCALE	A1:As indicated
DRAWING STATUS	S4 - Construction

JOB NUMBER 236959

DRAWING NO. OTH-PUR-TH-RF-DWG-A-4380 01

© PURCELL 2019. PURCELL IS THE TRADING NAME OF PURCELL ARCHITECTURE LTD.

05/04/2021 15:05:16