




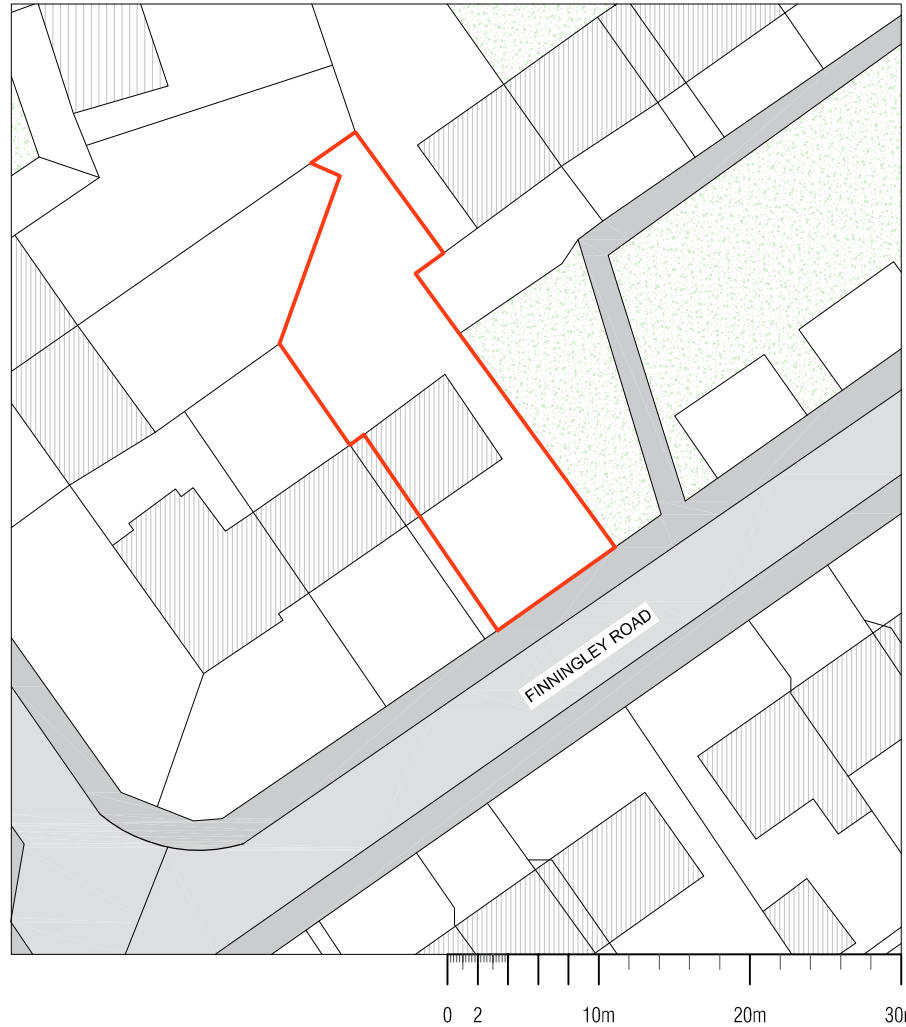

EXISTING BLOCK PLAN
scale 1:500

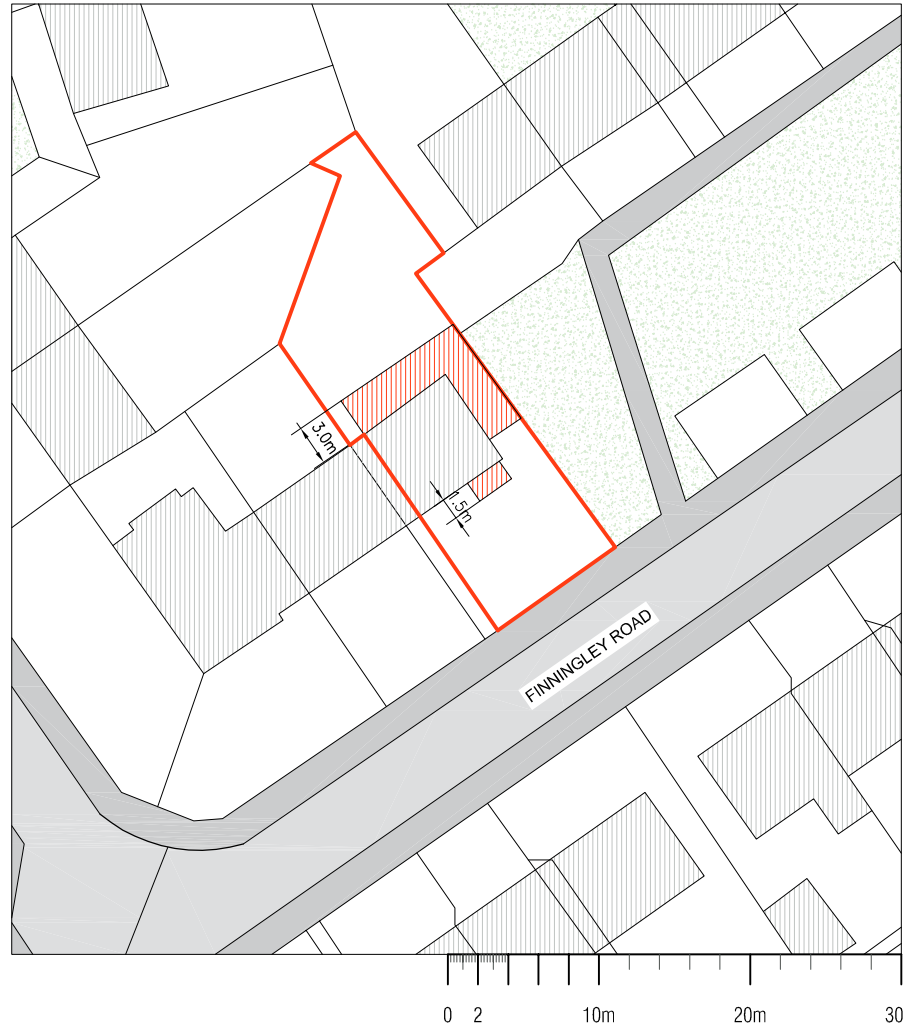

PROPOSED BLOCK PLAN
scale 1:500

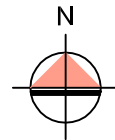

This drawing is not for CONSTRUCTION purposes. If no dimension is given, we take no responsibility for any dimension obtained by measuring or scaling from this drawing. This drawing is the property of Maplin Engineering Limited. It is copyright protected and is not to be reproduced, disclosed or copied without written permission.

Reference drawings						
Drawing No.		Rev	Drawing title			
0	EXISTING & PROPOSED BLOCK PLAN		AP	OM	TA	05/05/2022
Rev	Description		Drawn by	Checked by	Appd by	Date
				A3		Scale (at full size)
Project HOUSE EXTENSION						
Location 76 FINNINGLEY ROAD, BLAKLEY M9 0WG						
Title EXISTING & PROPOSED BLOCK PLAN						
 F21 Expressway London 1 Dock road, London E16 1AG Tel. +44(0)203 4755544 projects@maplinworld.com						
Dwg No.		Phase:		Sheet		Rev.
20405		PLANNING		1 of 1		0