




Ceiling Cornice to Landing & Front Rooms (First Floor)
As proposed
Premier Swan Neck Cornice 83

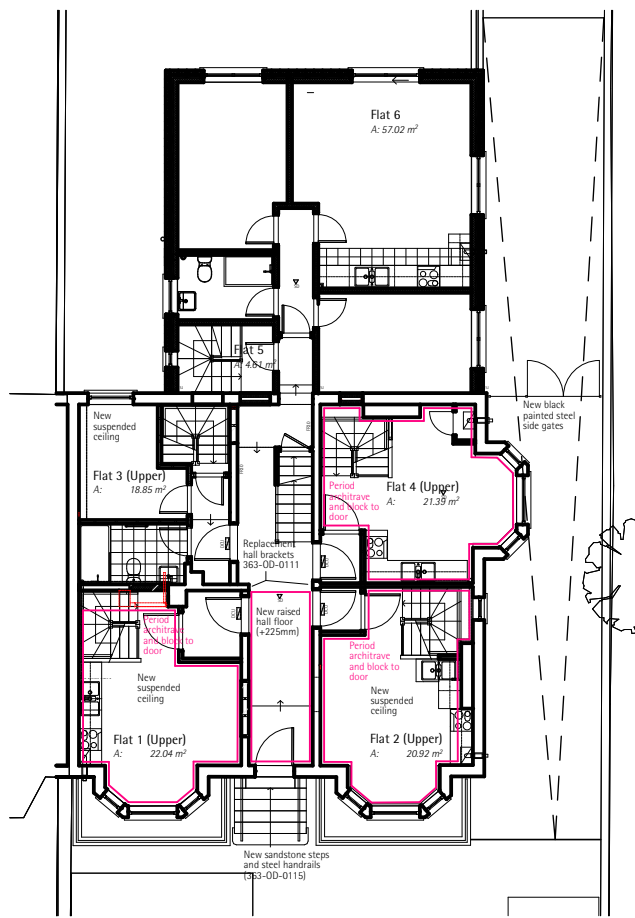

Key plan

Rev	Description	Date
01	12 Simplified Design	23/03/2022



Architect 18 Vaughan Road, Manchester, M21 0YL
ne.leach@i-architect.co.uk

Eltham Management Ltd
Aldwych Avenue Rusholme Manchester M14 5NL UK

63 Wilmslow Road
New Homes
Manchester

Interior Details (Sheet 1)


Page / Status

for Planning Approval

Project Code	Scale @ A1	Date
63	1:5, 1:200	23/03/2023
Drawing Number		Revision
63-OD-0211		0

Hallway ceiling
2014 condition

Proposed replacement bracket

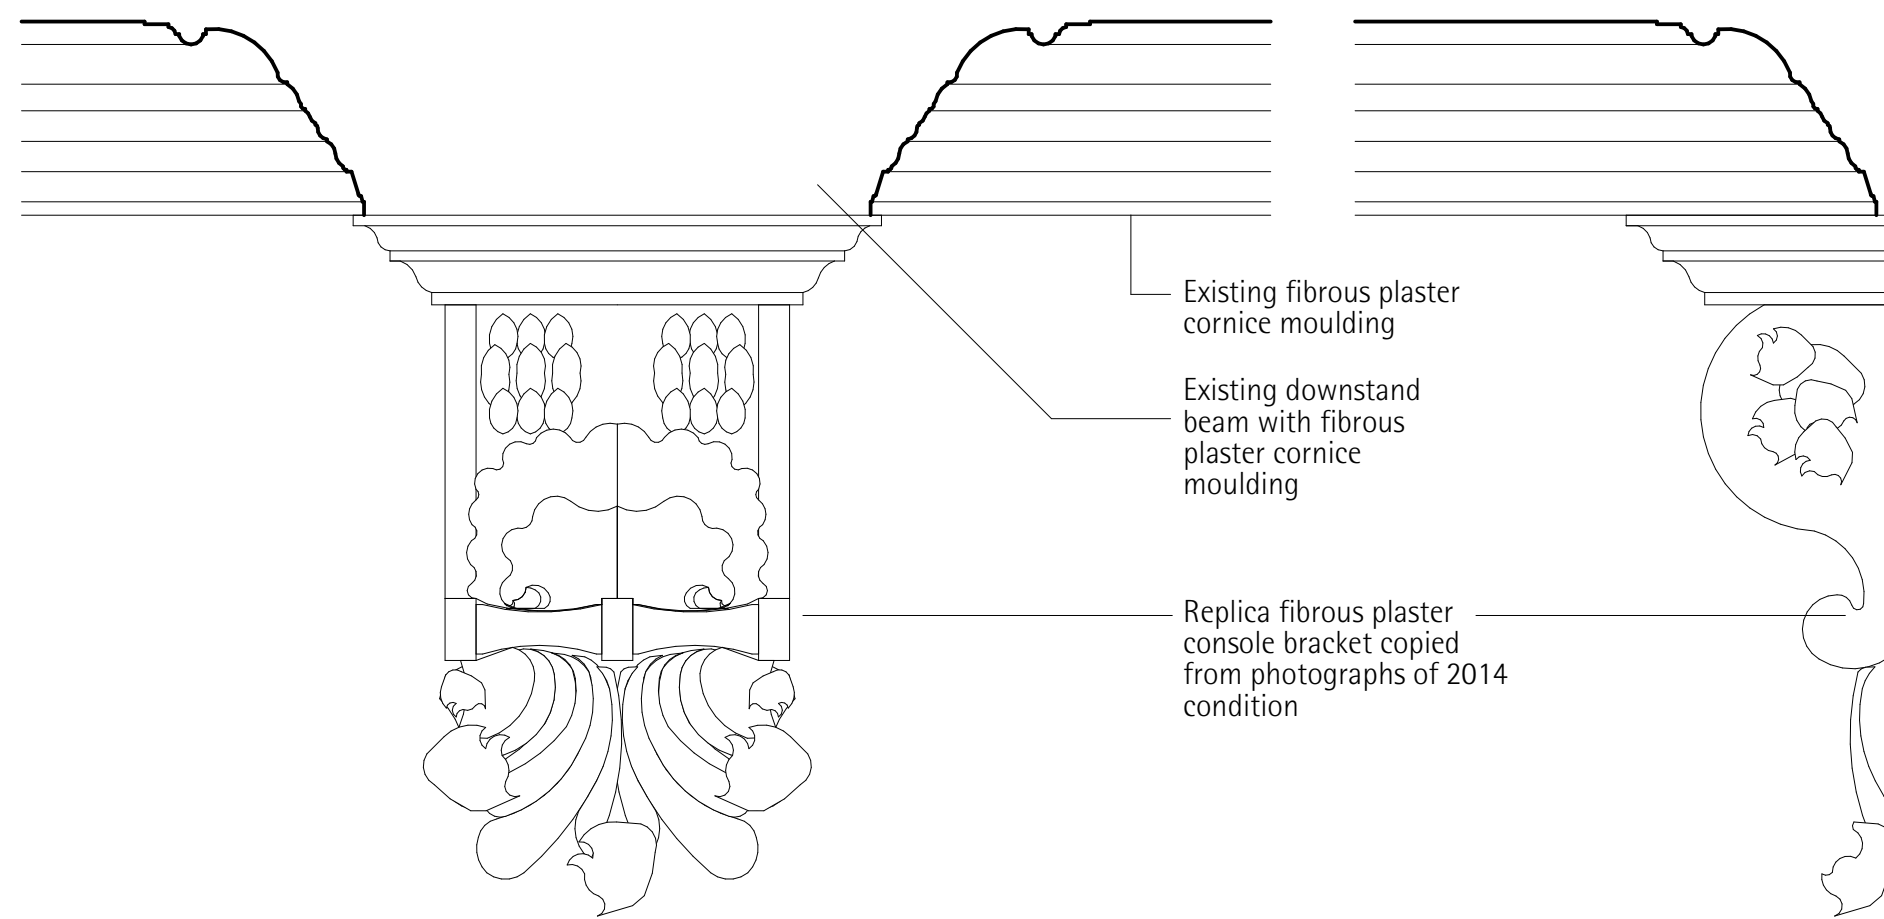

Hall Console Bracket	1:5
----------------------	-----