

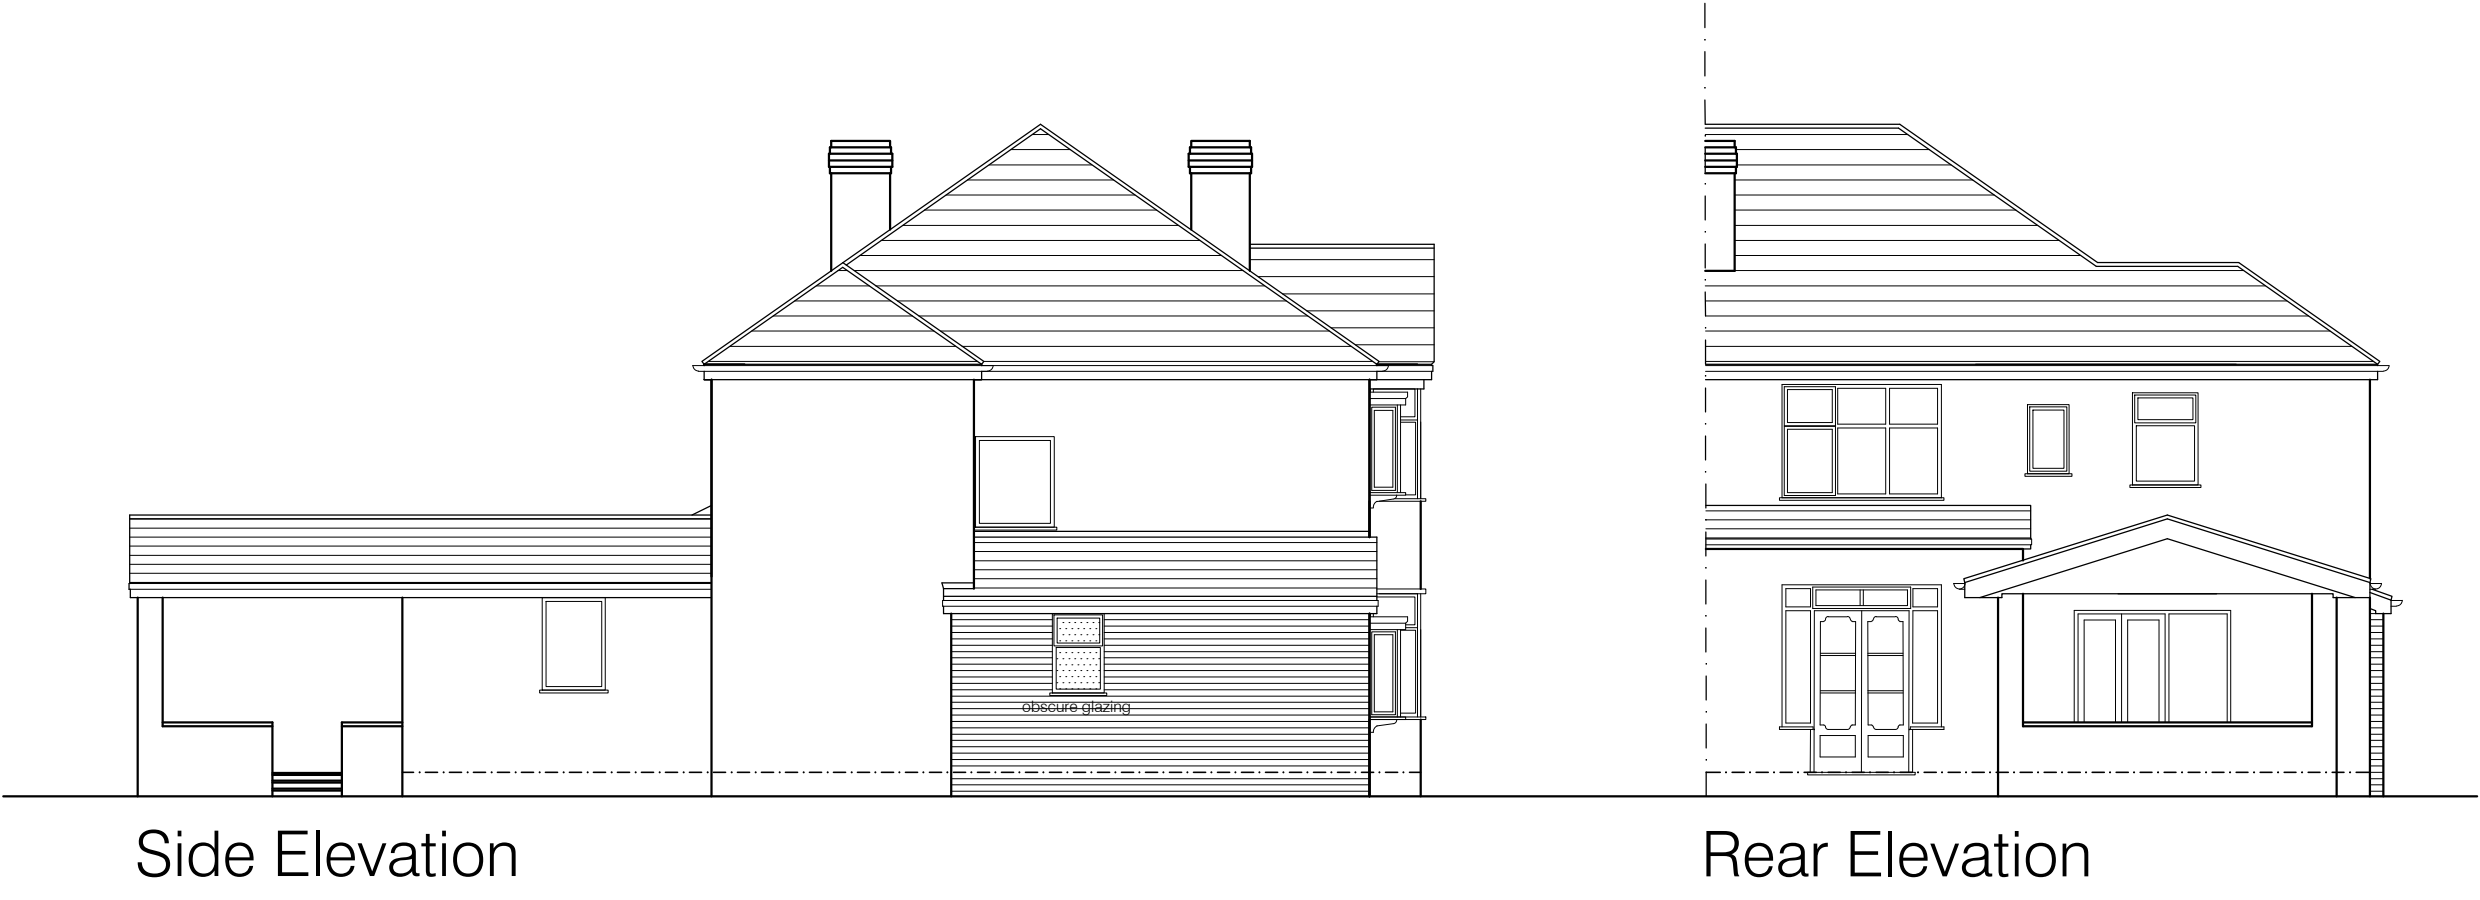
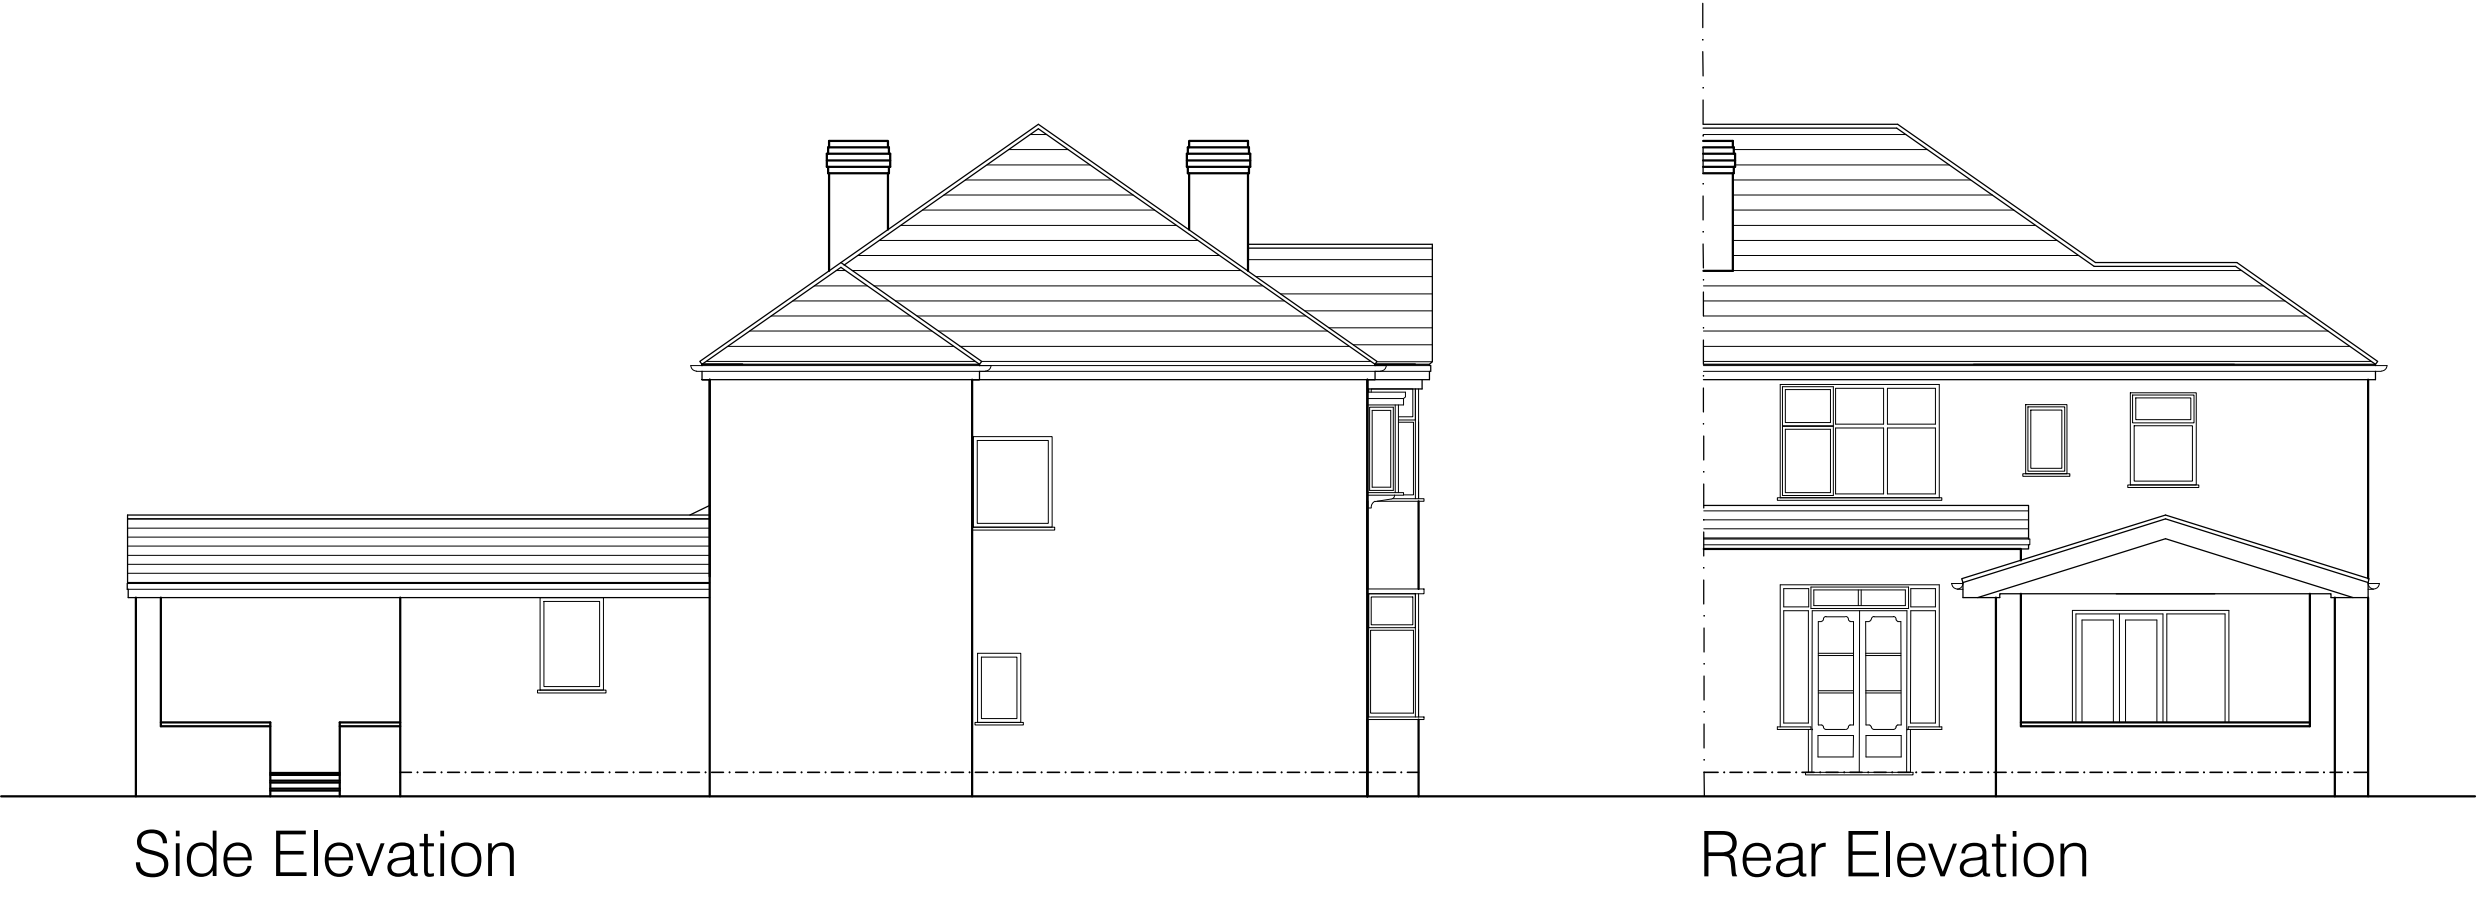
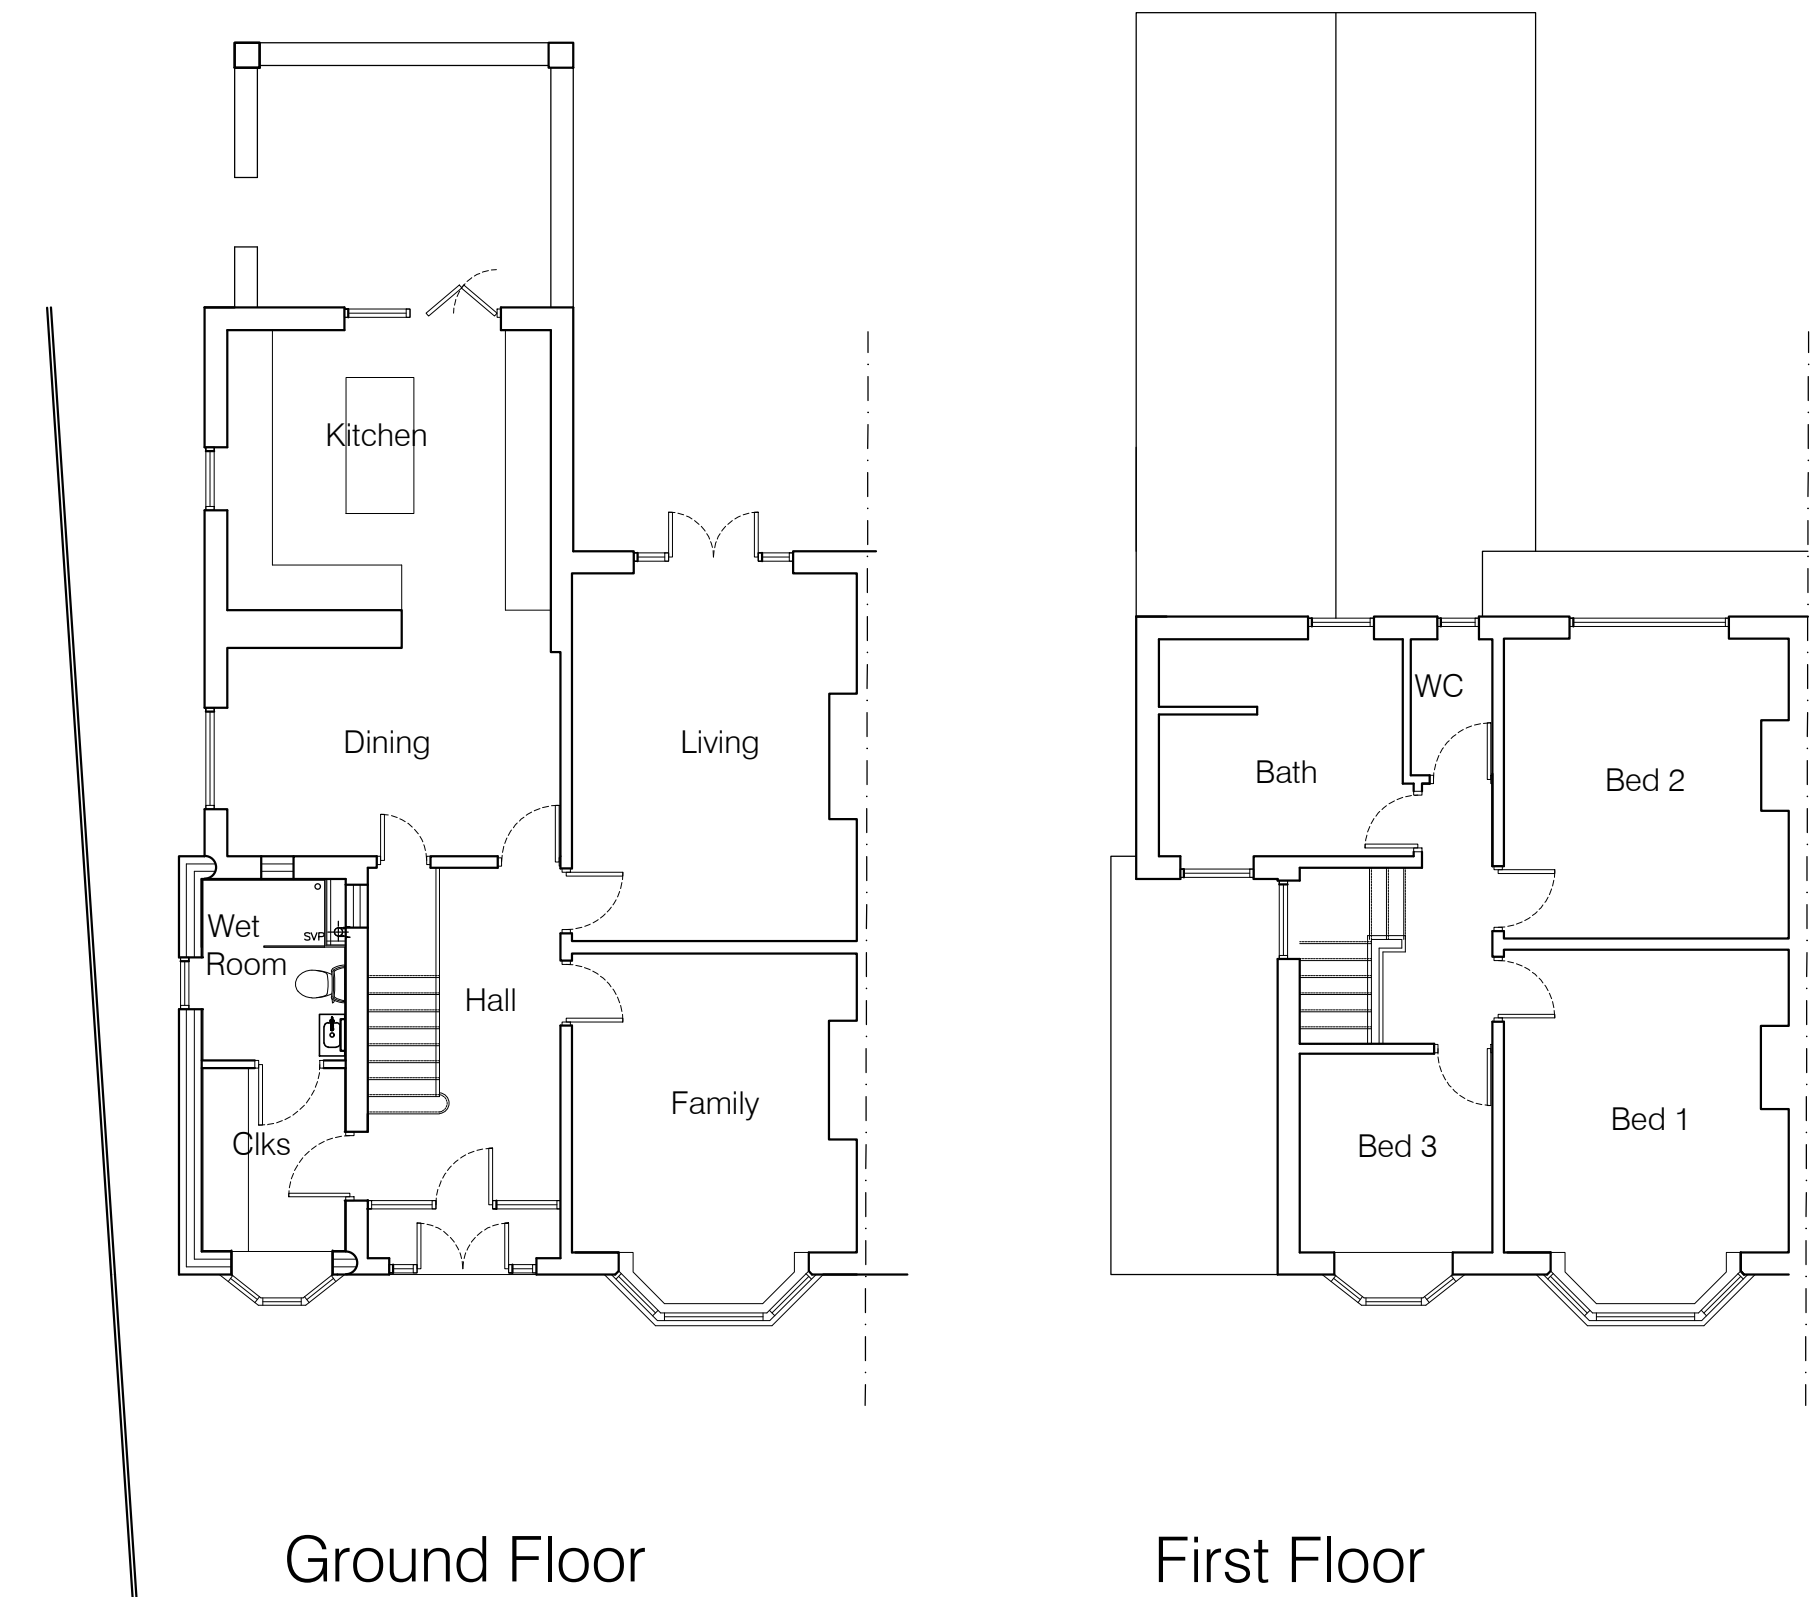
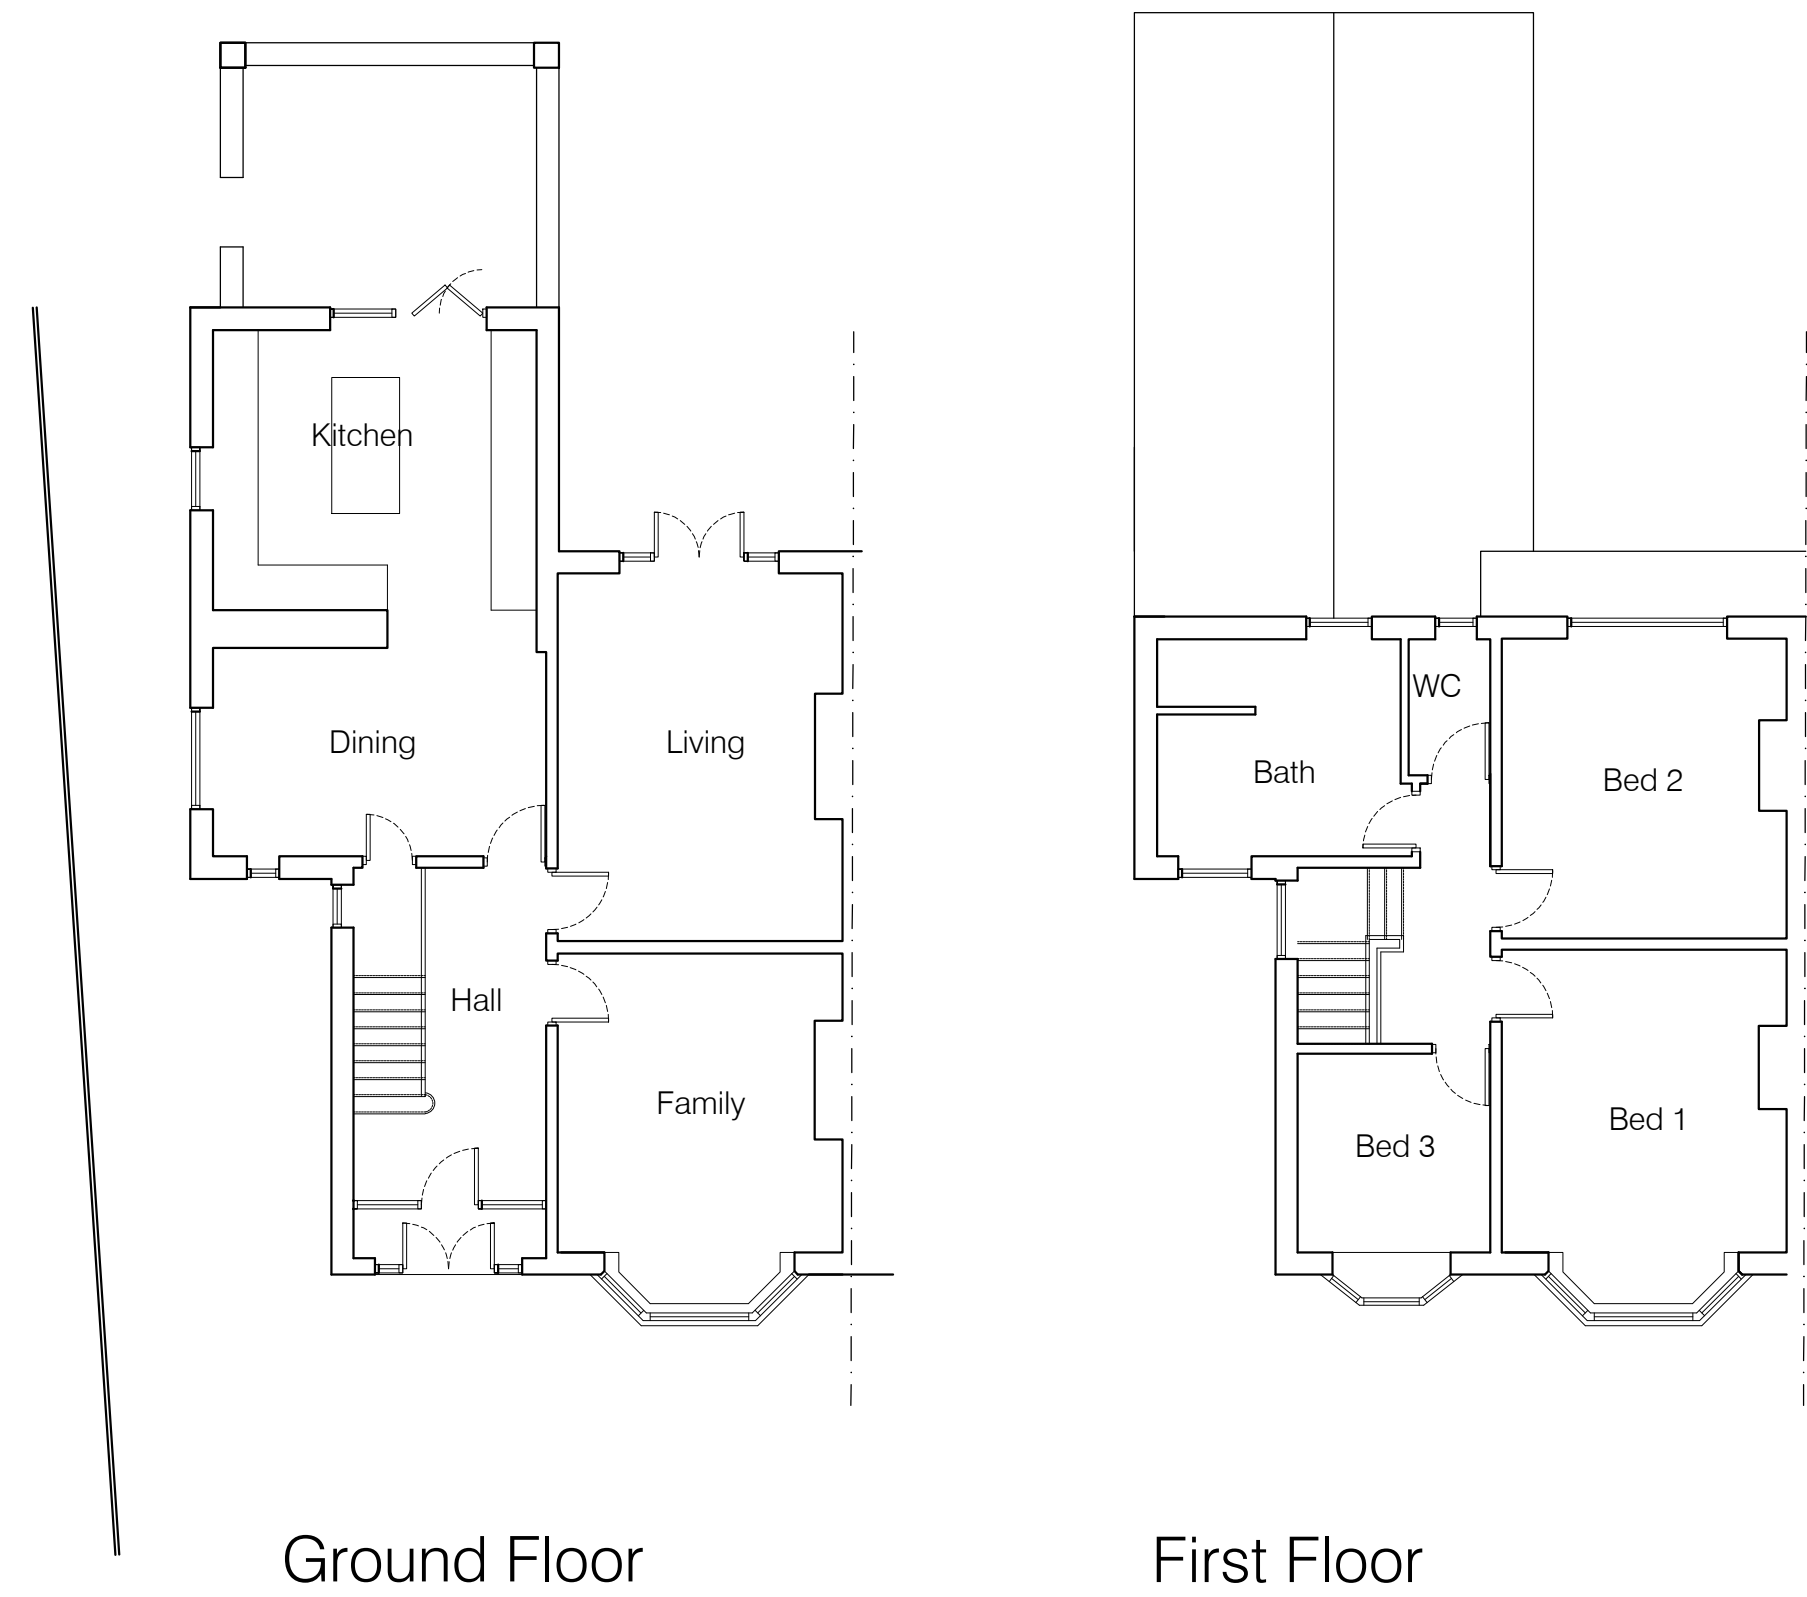


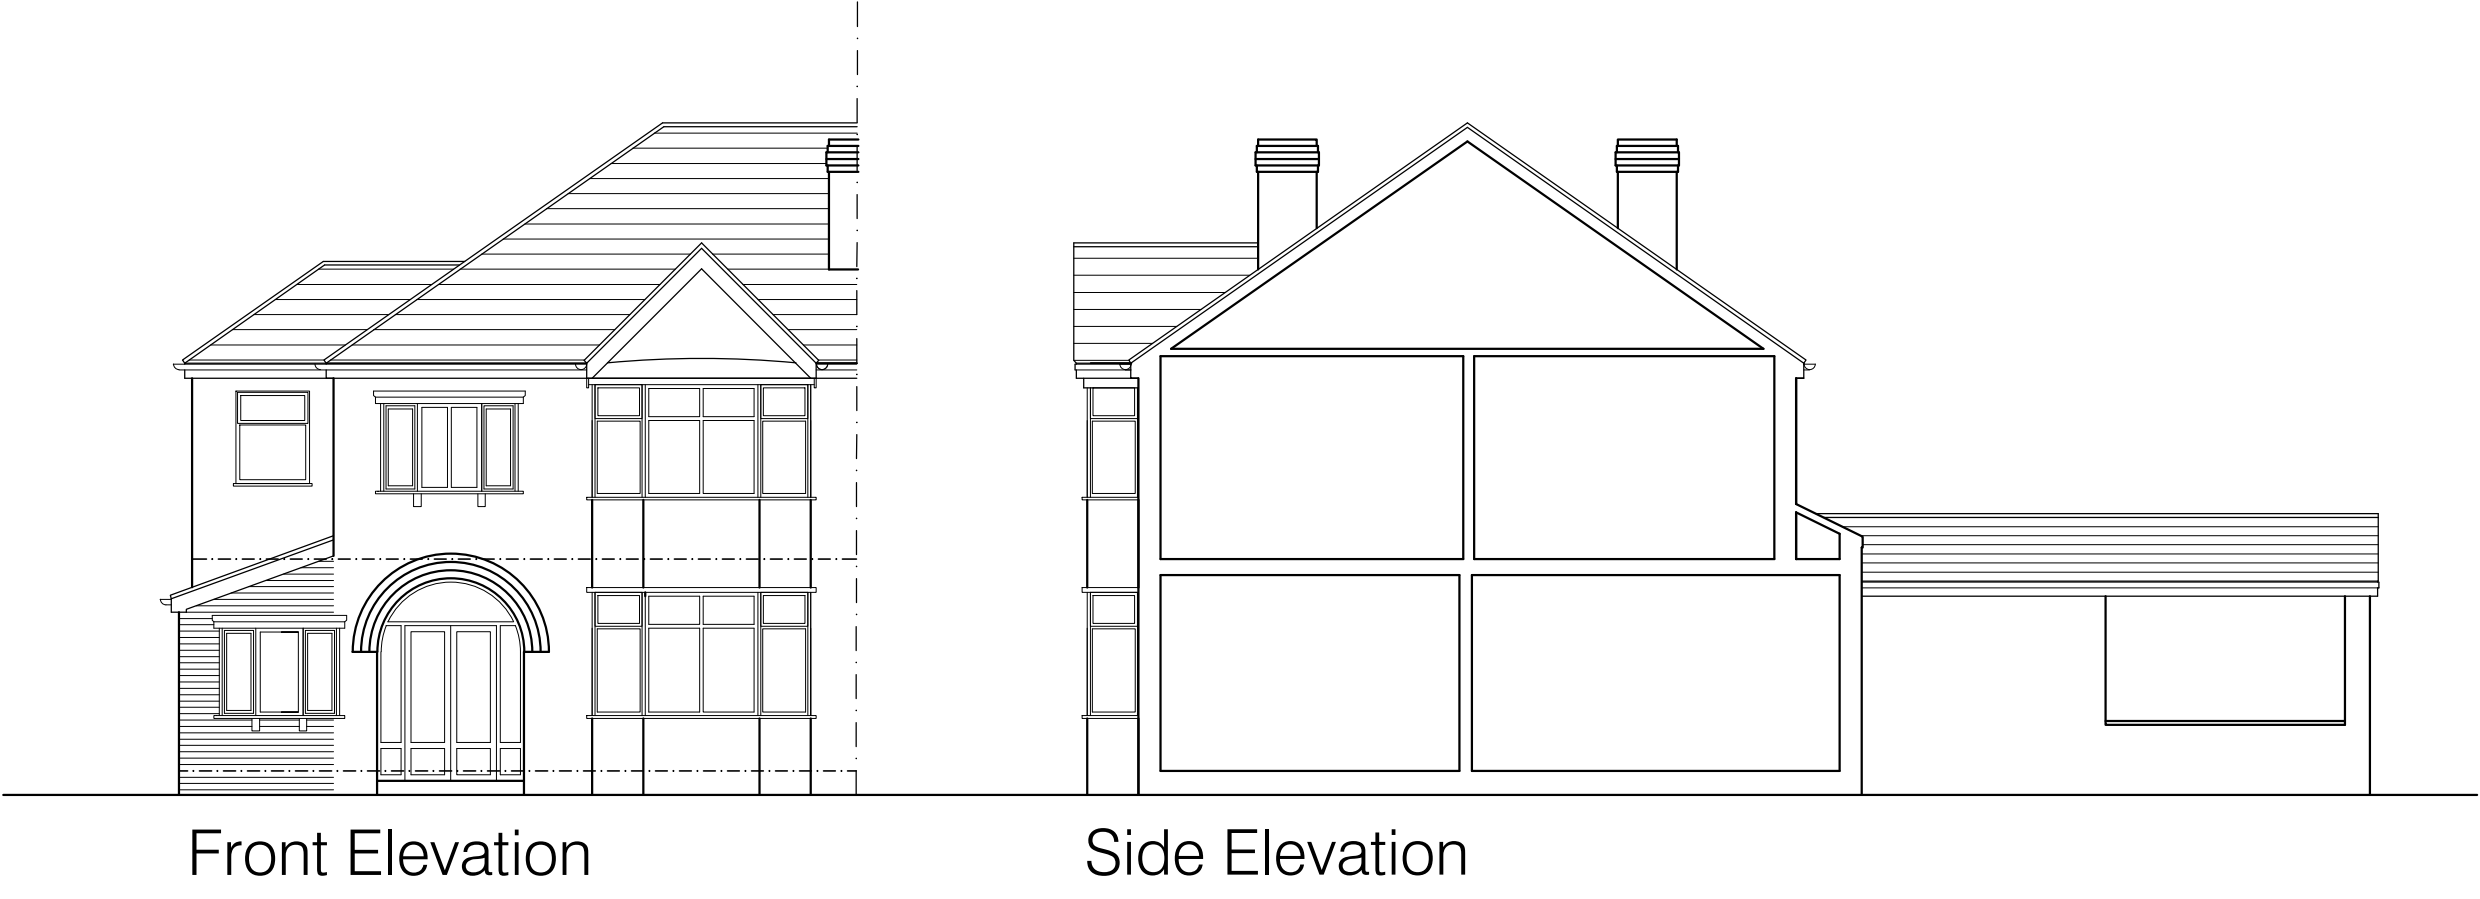

PLANNING DRAWINGS
All dimensions are to be checked by client. Any discrepancies are to be reported to the Architect. This drawing to be Read in Conjunction with all associated Architects or Consultants Details & Specifications. This drawing is for illustrative purposes only and does not form part of any contract.

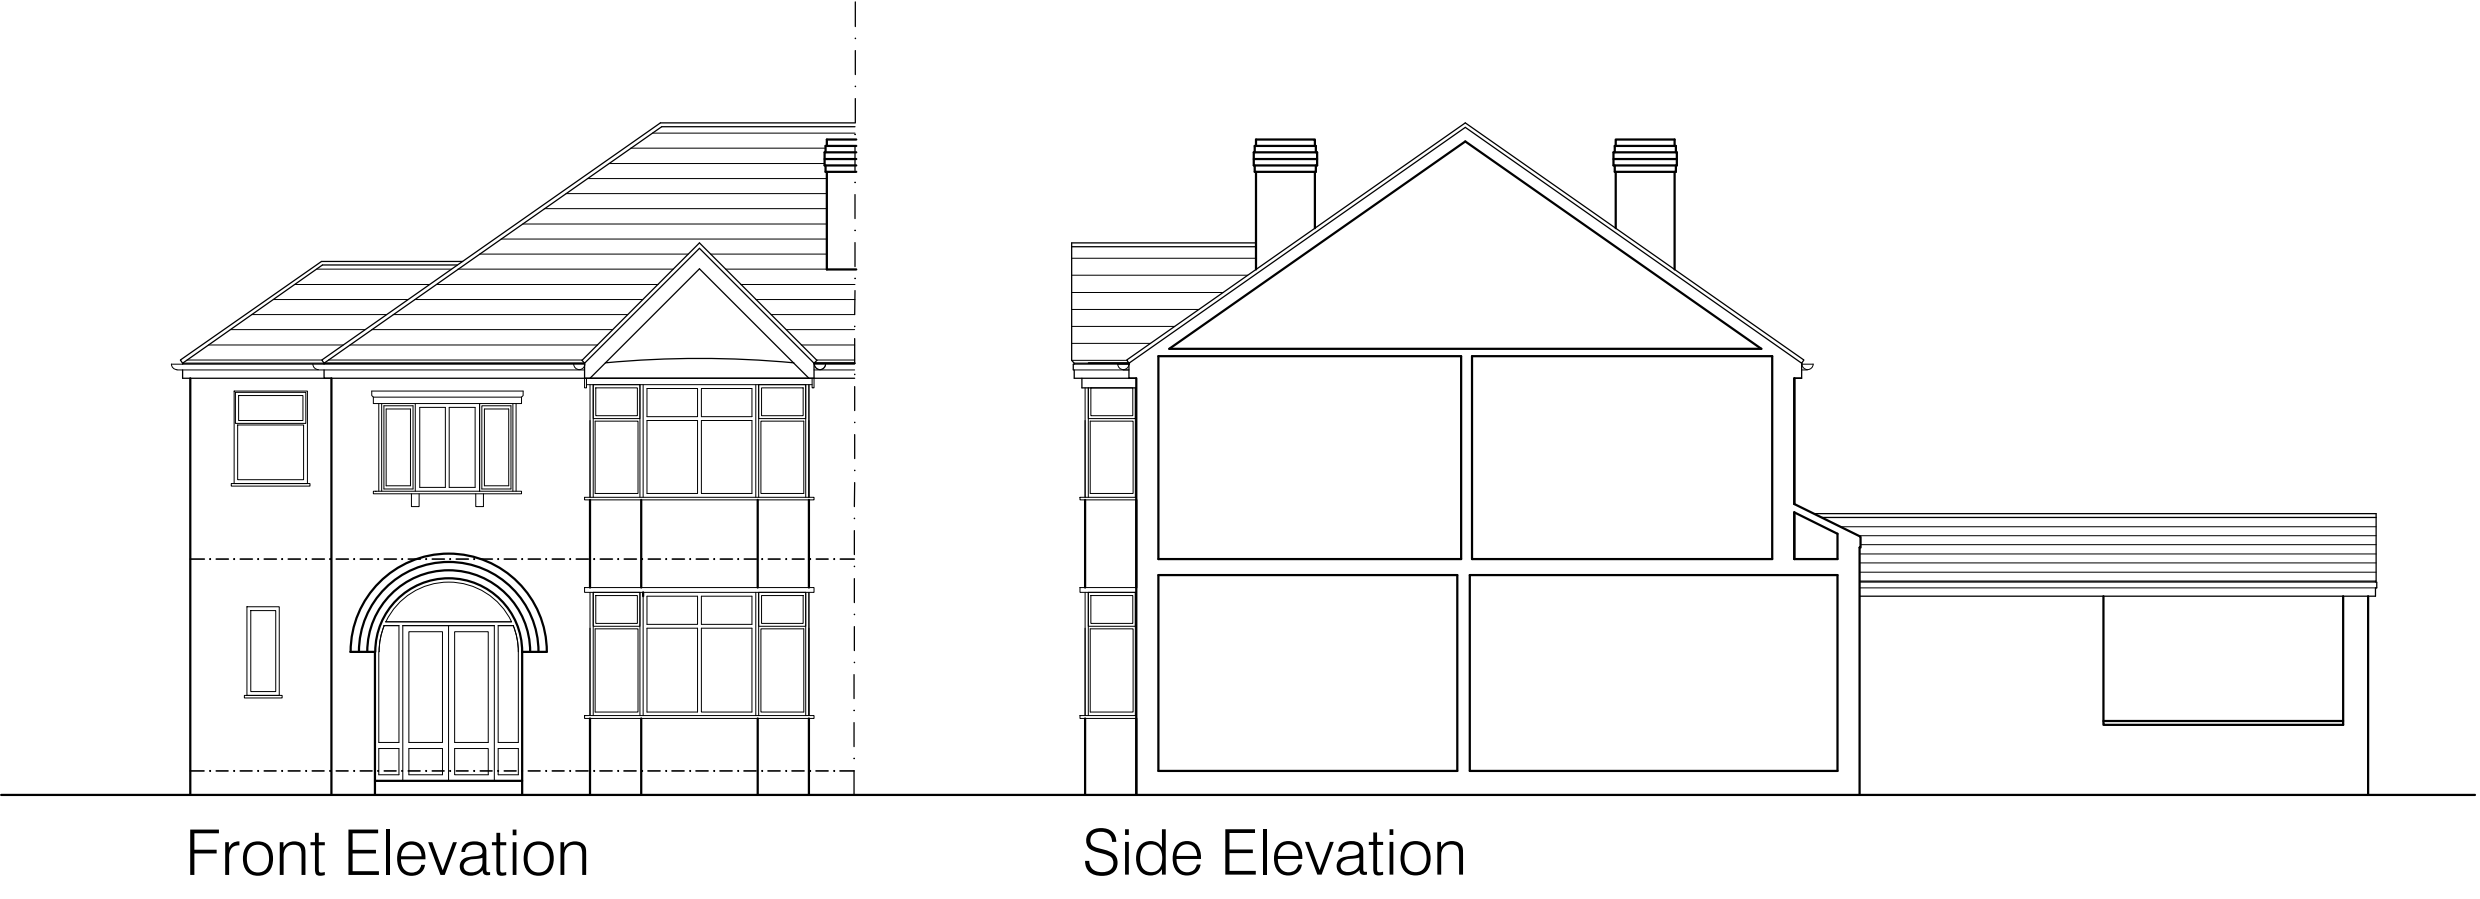

Ground Floor

First Floor

EXISTING


Scale Bar 1:100



Ground Floor

First Floor

PROPOSED

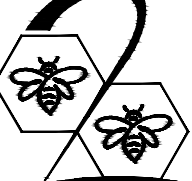Date.	Revision.	By.	No.
B2ARCHITECTURE B2 Architecture Limited 25 Beech Road, Raie, Altrincham, Cheshire, WA15 9HX Tel No. 0161 928 0051 Email: enquiries@b2architecture.co.uk			
Proposed development at.	No. 425 Parrs Wood Rd Didsbury, Manchester		
Client.	Mr & Mrs Wilson		
Drawing title.	Existing & Proposed		
Status.	Planning	Date.	DEC 2021
Scale.	1:100 @ A1	Drawn.	PGJA
Checked.	B2 Architecture		
Job No.	21-109	Drawing No.	01
Revision.			

© THIS DRAWING AND THE BUILDING WORKS DEPICTED THEREIN ARE THE COPYRIGHT OF B2 ARCHITECTURE LIMITED AND MAY NOT BE USED, COPIED OR AMENDED EXCEPT BY WRITTEN PERMISSION.