


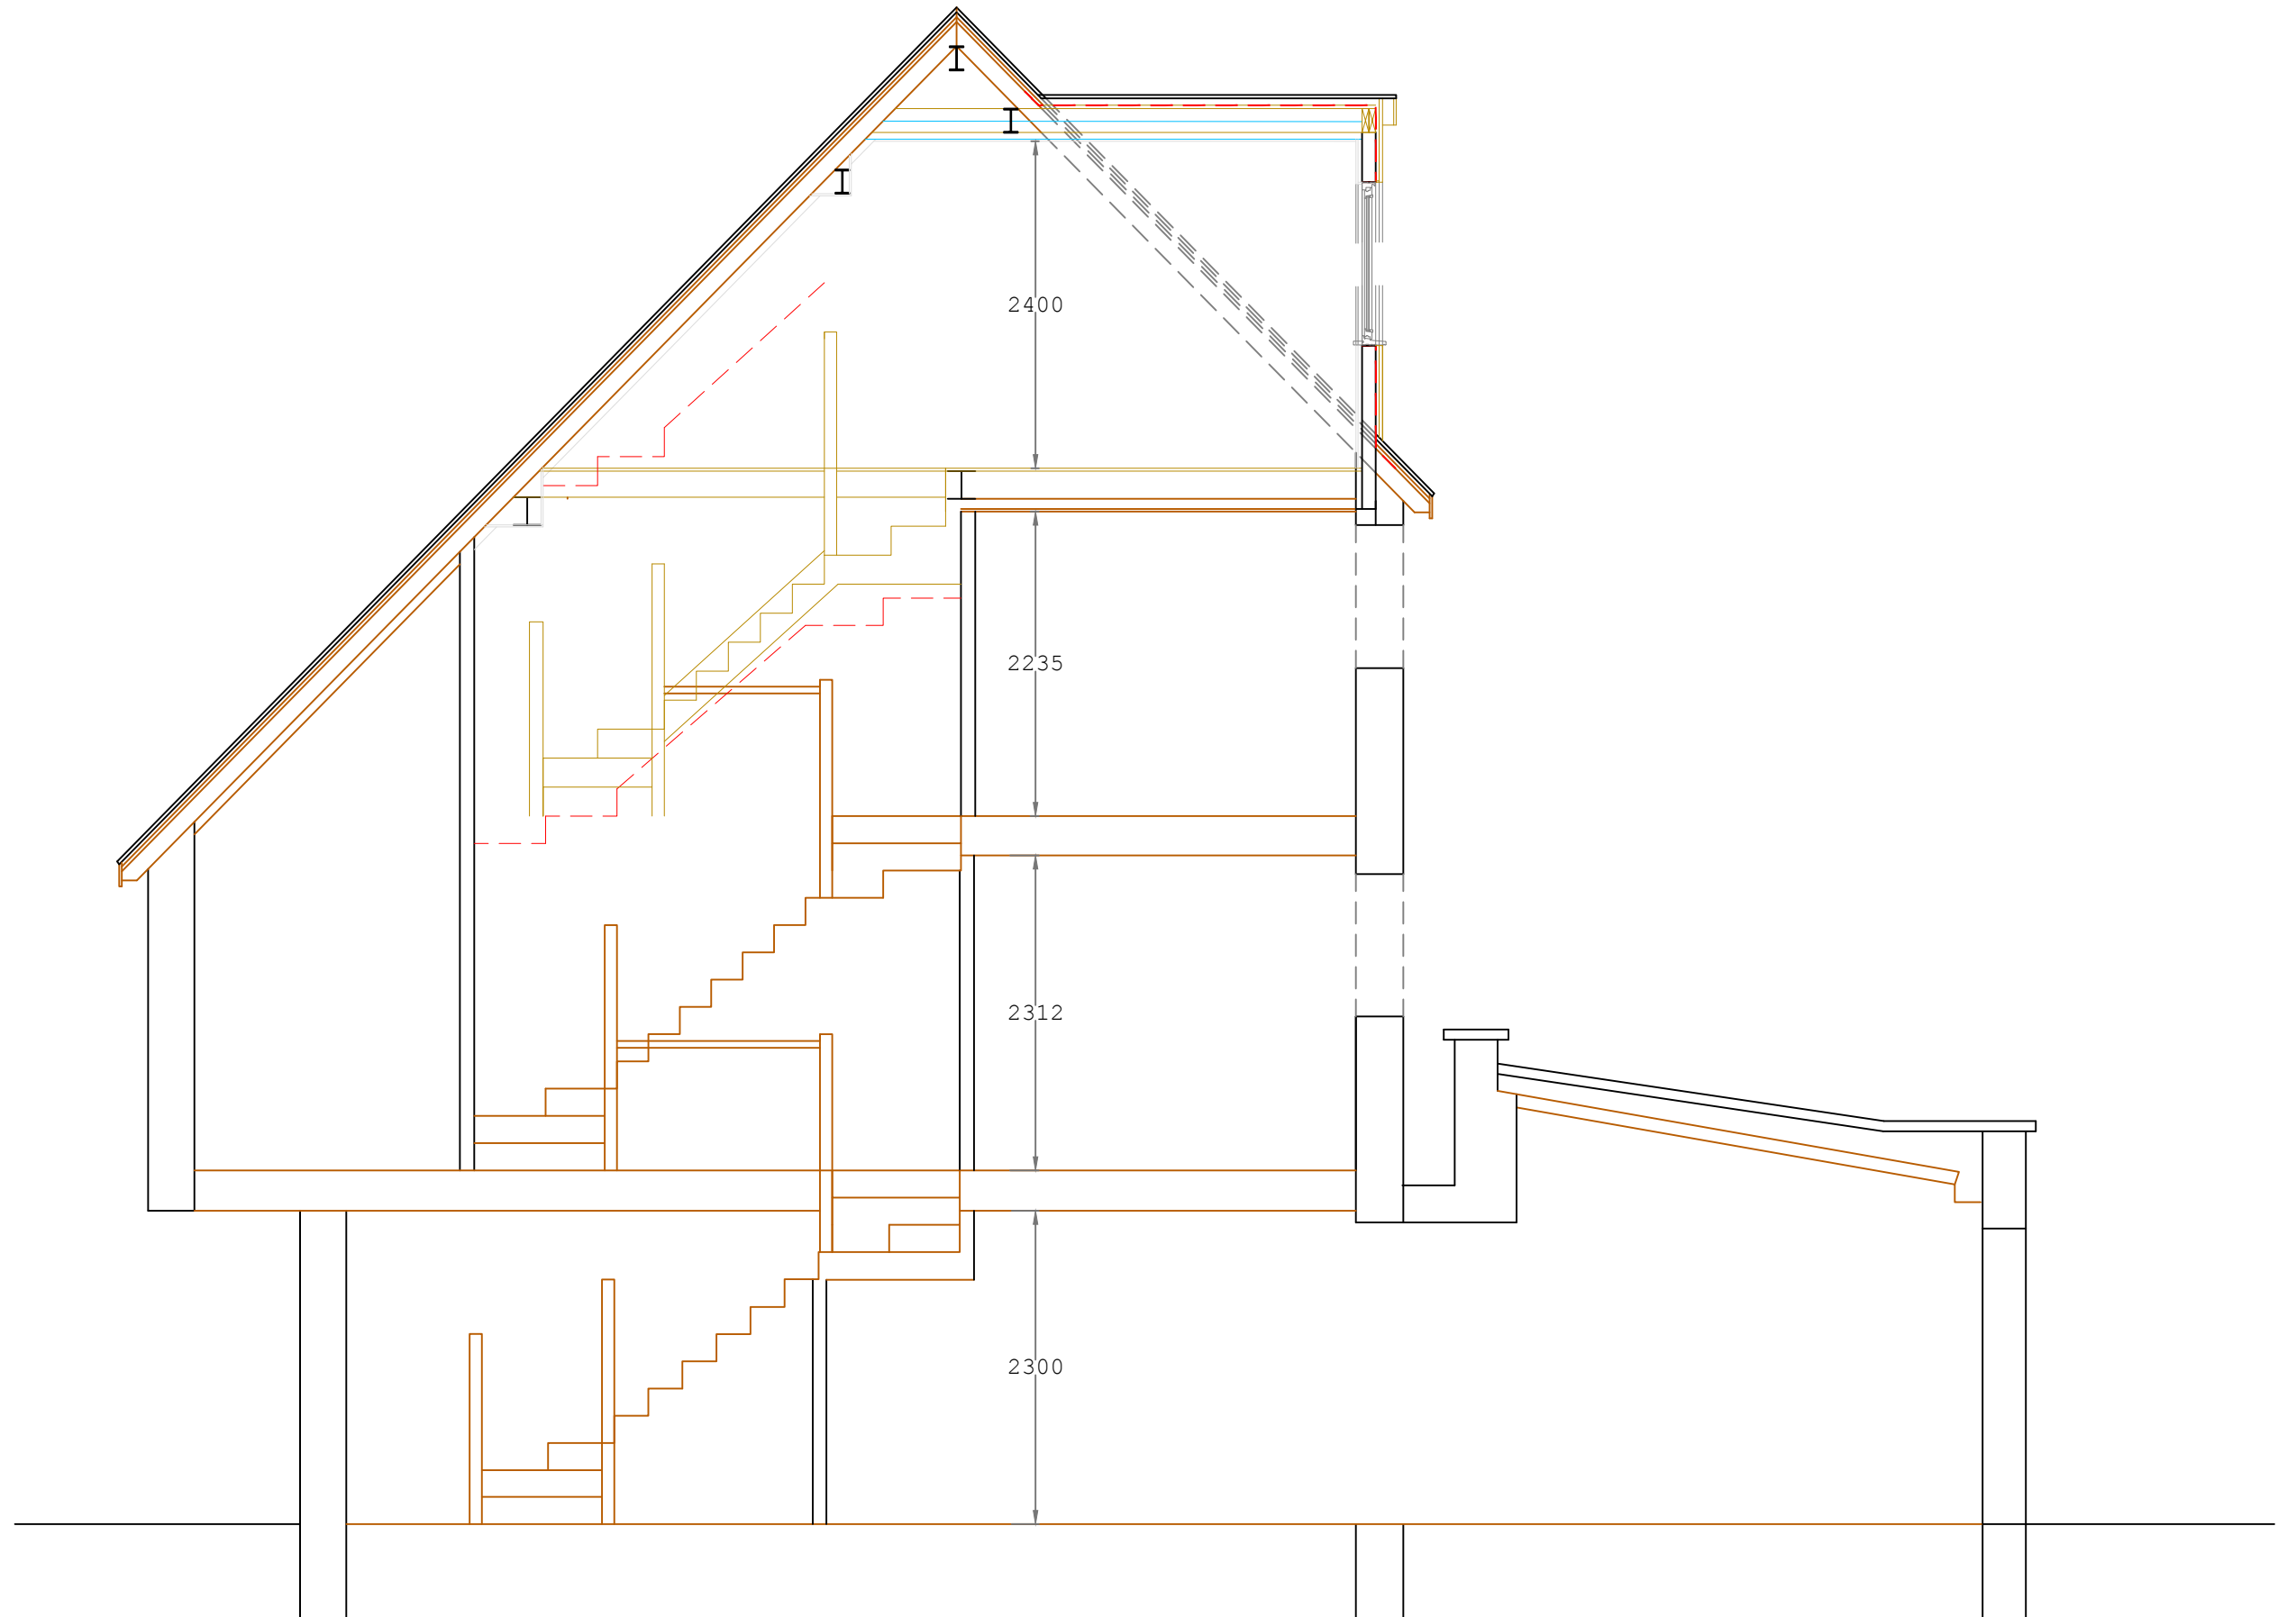

PROPOSED SECTION A-A

EDIFICE Building Consultants Limited
email: nick@edificebc.co.uk mobile: 07917125231
Architecture Project Management Consultancy
All levels and dimensions must be checked on site by contractor prior to commencement of works. Any variations must be reported to Edifice BC Ltd.
All information hereon in is the copyright of Edifice BC Ltd. Copying in full or in part is forbidden without the written permission from Edifice BC Ltd.

PROJECT
Proposed Development at:
40 Darley Avenue
Chorlton Cum Hardy
Manchester

DRAWING TITLE
Proposed Section A-A

Planning

CLIENT
Mr and Mrs Salvesson

DATE	Jan '22	DRAWING No	REV
DRAWN BY	NH	775-5.01	A
SCALE	1:50@A3		