


THE BUILDER MUST CHECK THE SITE AND THE APPROVED DRAWINGS BEFORE COMMENCING THE WORKS AND MUST TAKE ANY WORKING MEASUREMENTS AS NECESSARY.ANY DISCREPANCY IN THE DRAWING MUST BE REPORTED TO THE CLIENT .

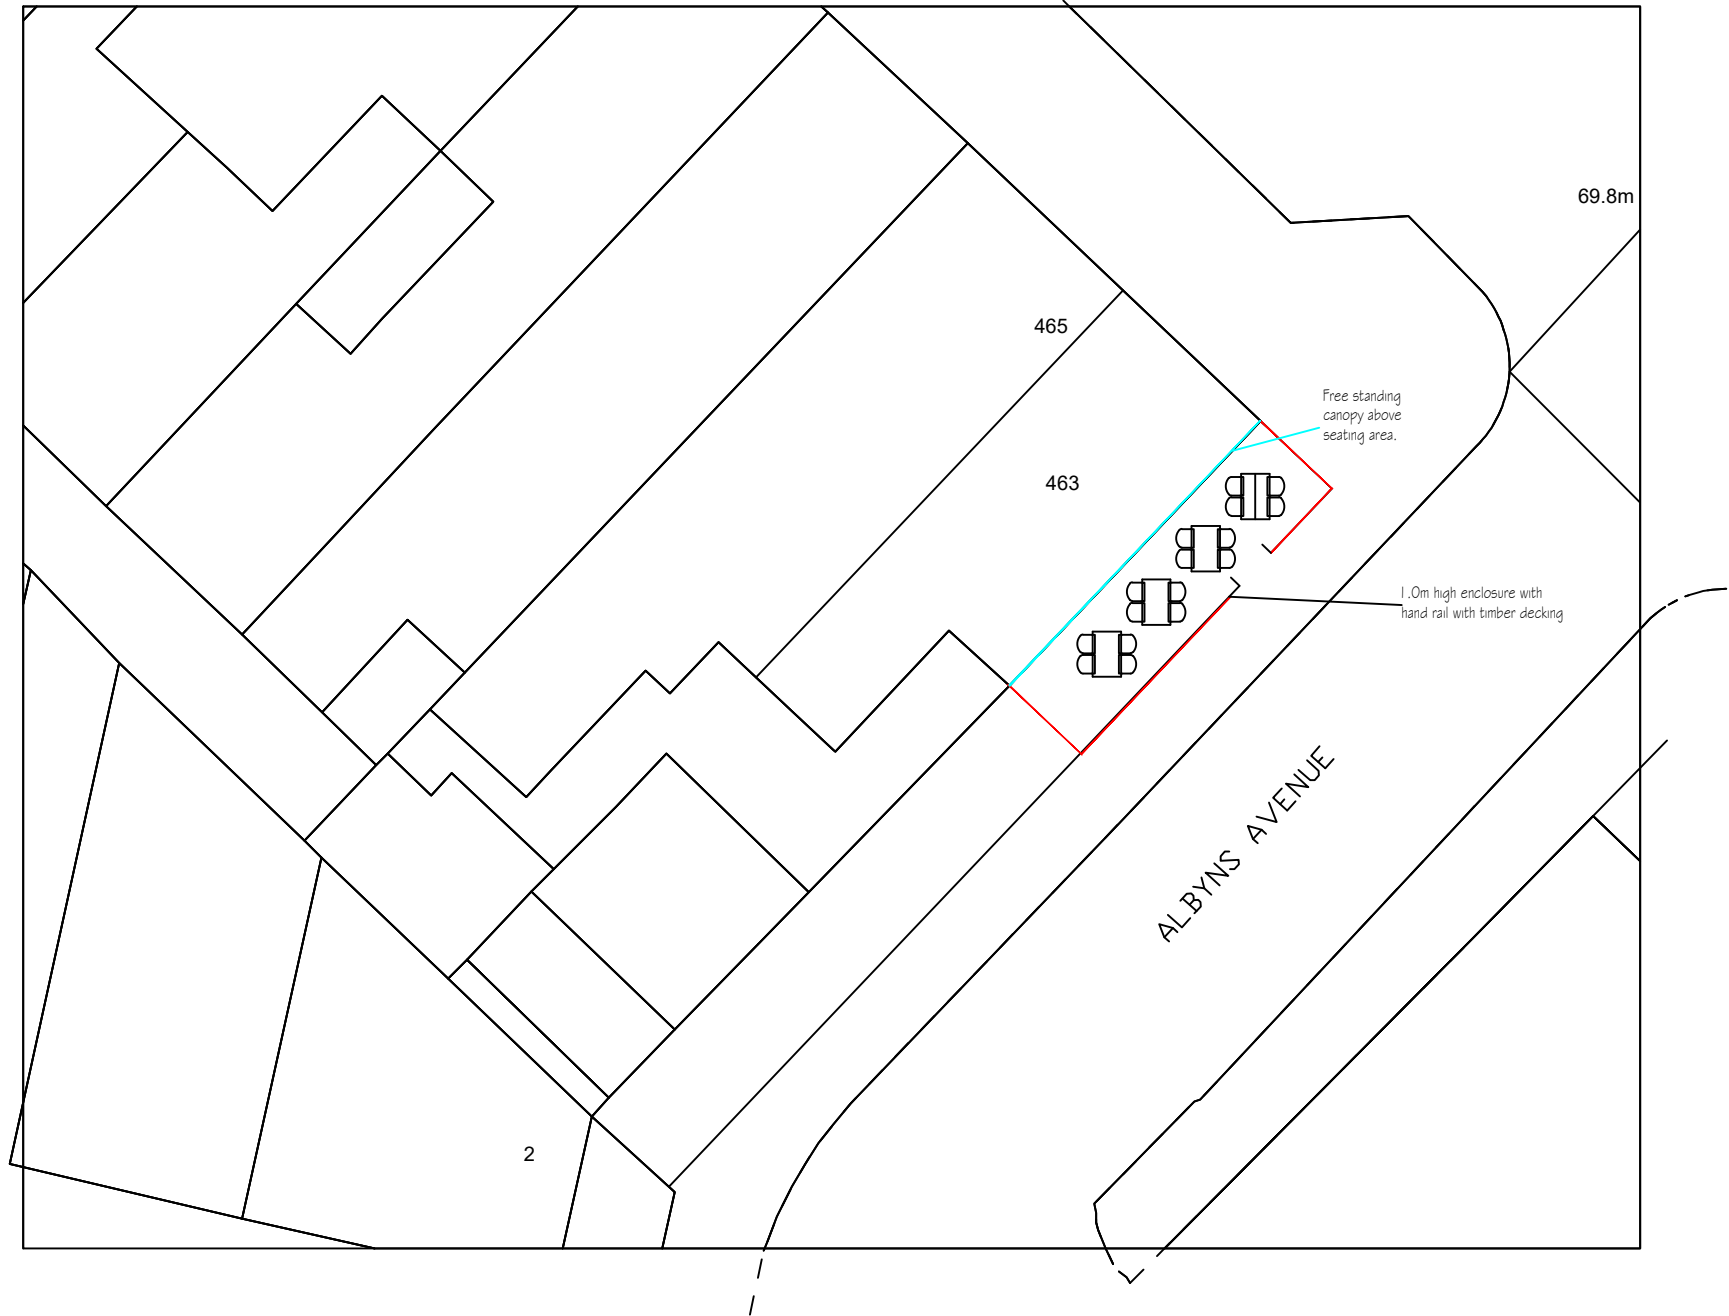

H S H Engineering Design Services 428 Cheetham Hill Road Cheetham Manchester M8 9LE. UK 01617956385,07940197 333				
project title	Proposed out door seating including retractable canopy at the gable end.			
client	Mr Deen S Star			
dwg. title	Proposed outside seating			
dwg. no.	sheet no.	scale.	job no.	
07		1:200	A3	
463 Cheetham Hill Road M8 9LR				
drawn by.	checked by.	approved by.	date	
TZ			March 22	