


1 | Context Elevation along Princess Road

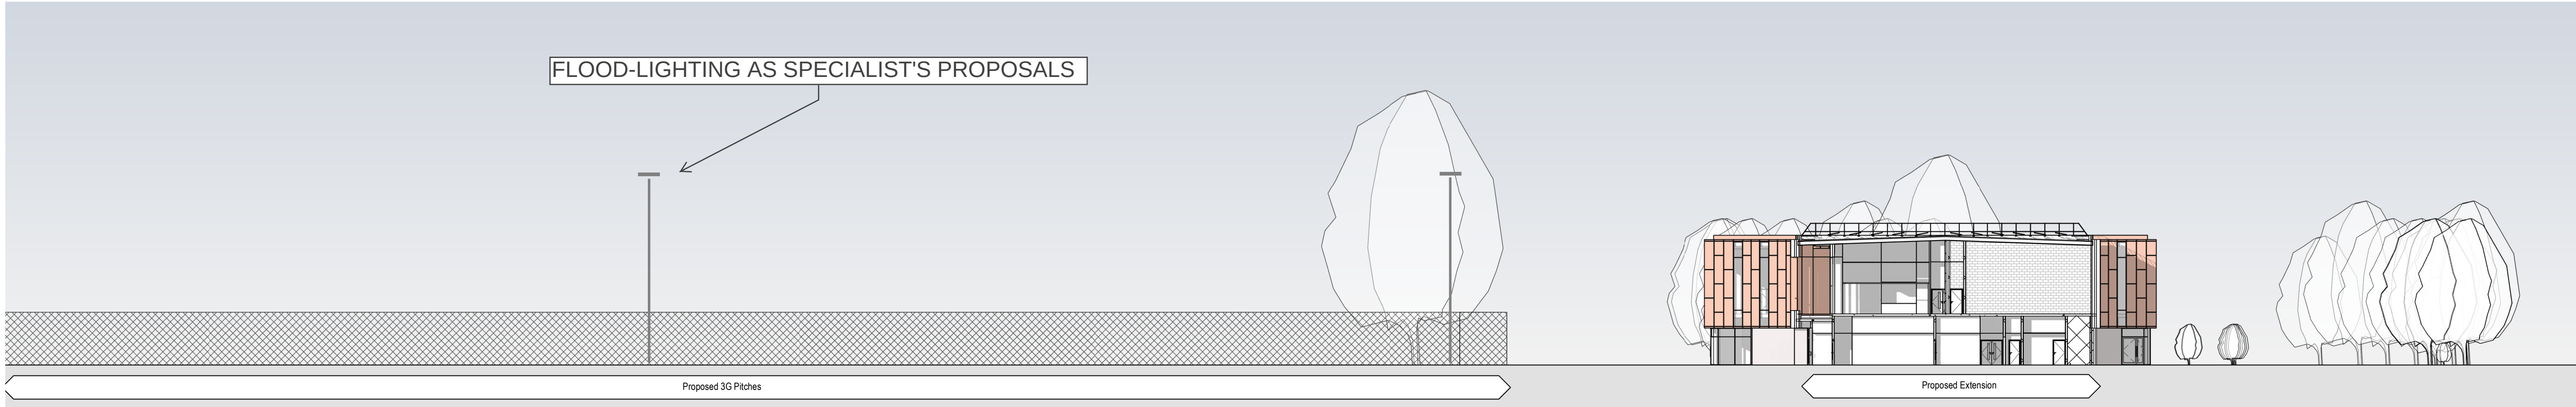


2 | Site Cross Section

elliswilliams

Project Number: 2638
Project Name: Hough End Leisure Centre Extension

Drawing Status: Planning
Drawing Number: HEV- EWA- 02- ZZ- DR- A- 40501
Drawing Name: Context Views
Date: 31.03.21
Drawn By: LA
Rev: P1
Scale: 1 : 300

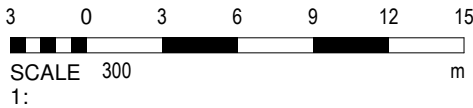

Wellfield Chester Road Preston Brook WA7 3BA
T: 01928 752200 E: info@ewa.co.uk W: ewa.co.uk