


Contractor and furniture manufacturers to take on site measurements before commencing any work, architect will not be held responsible for any mis-fits on site

Any internal layout changes will need to be approved by head office prior.

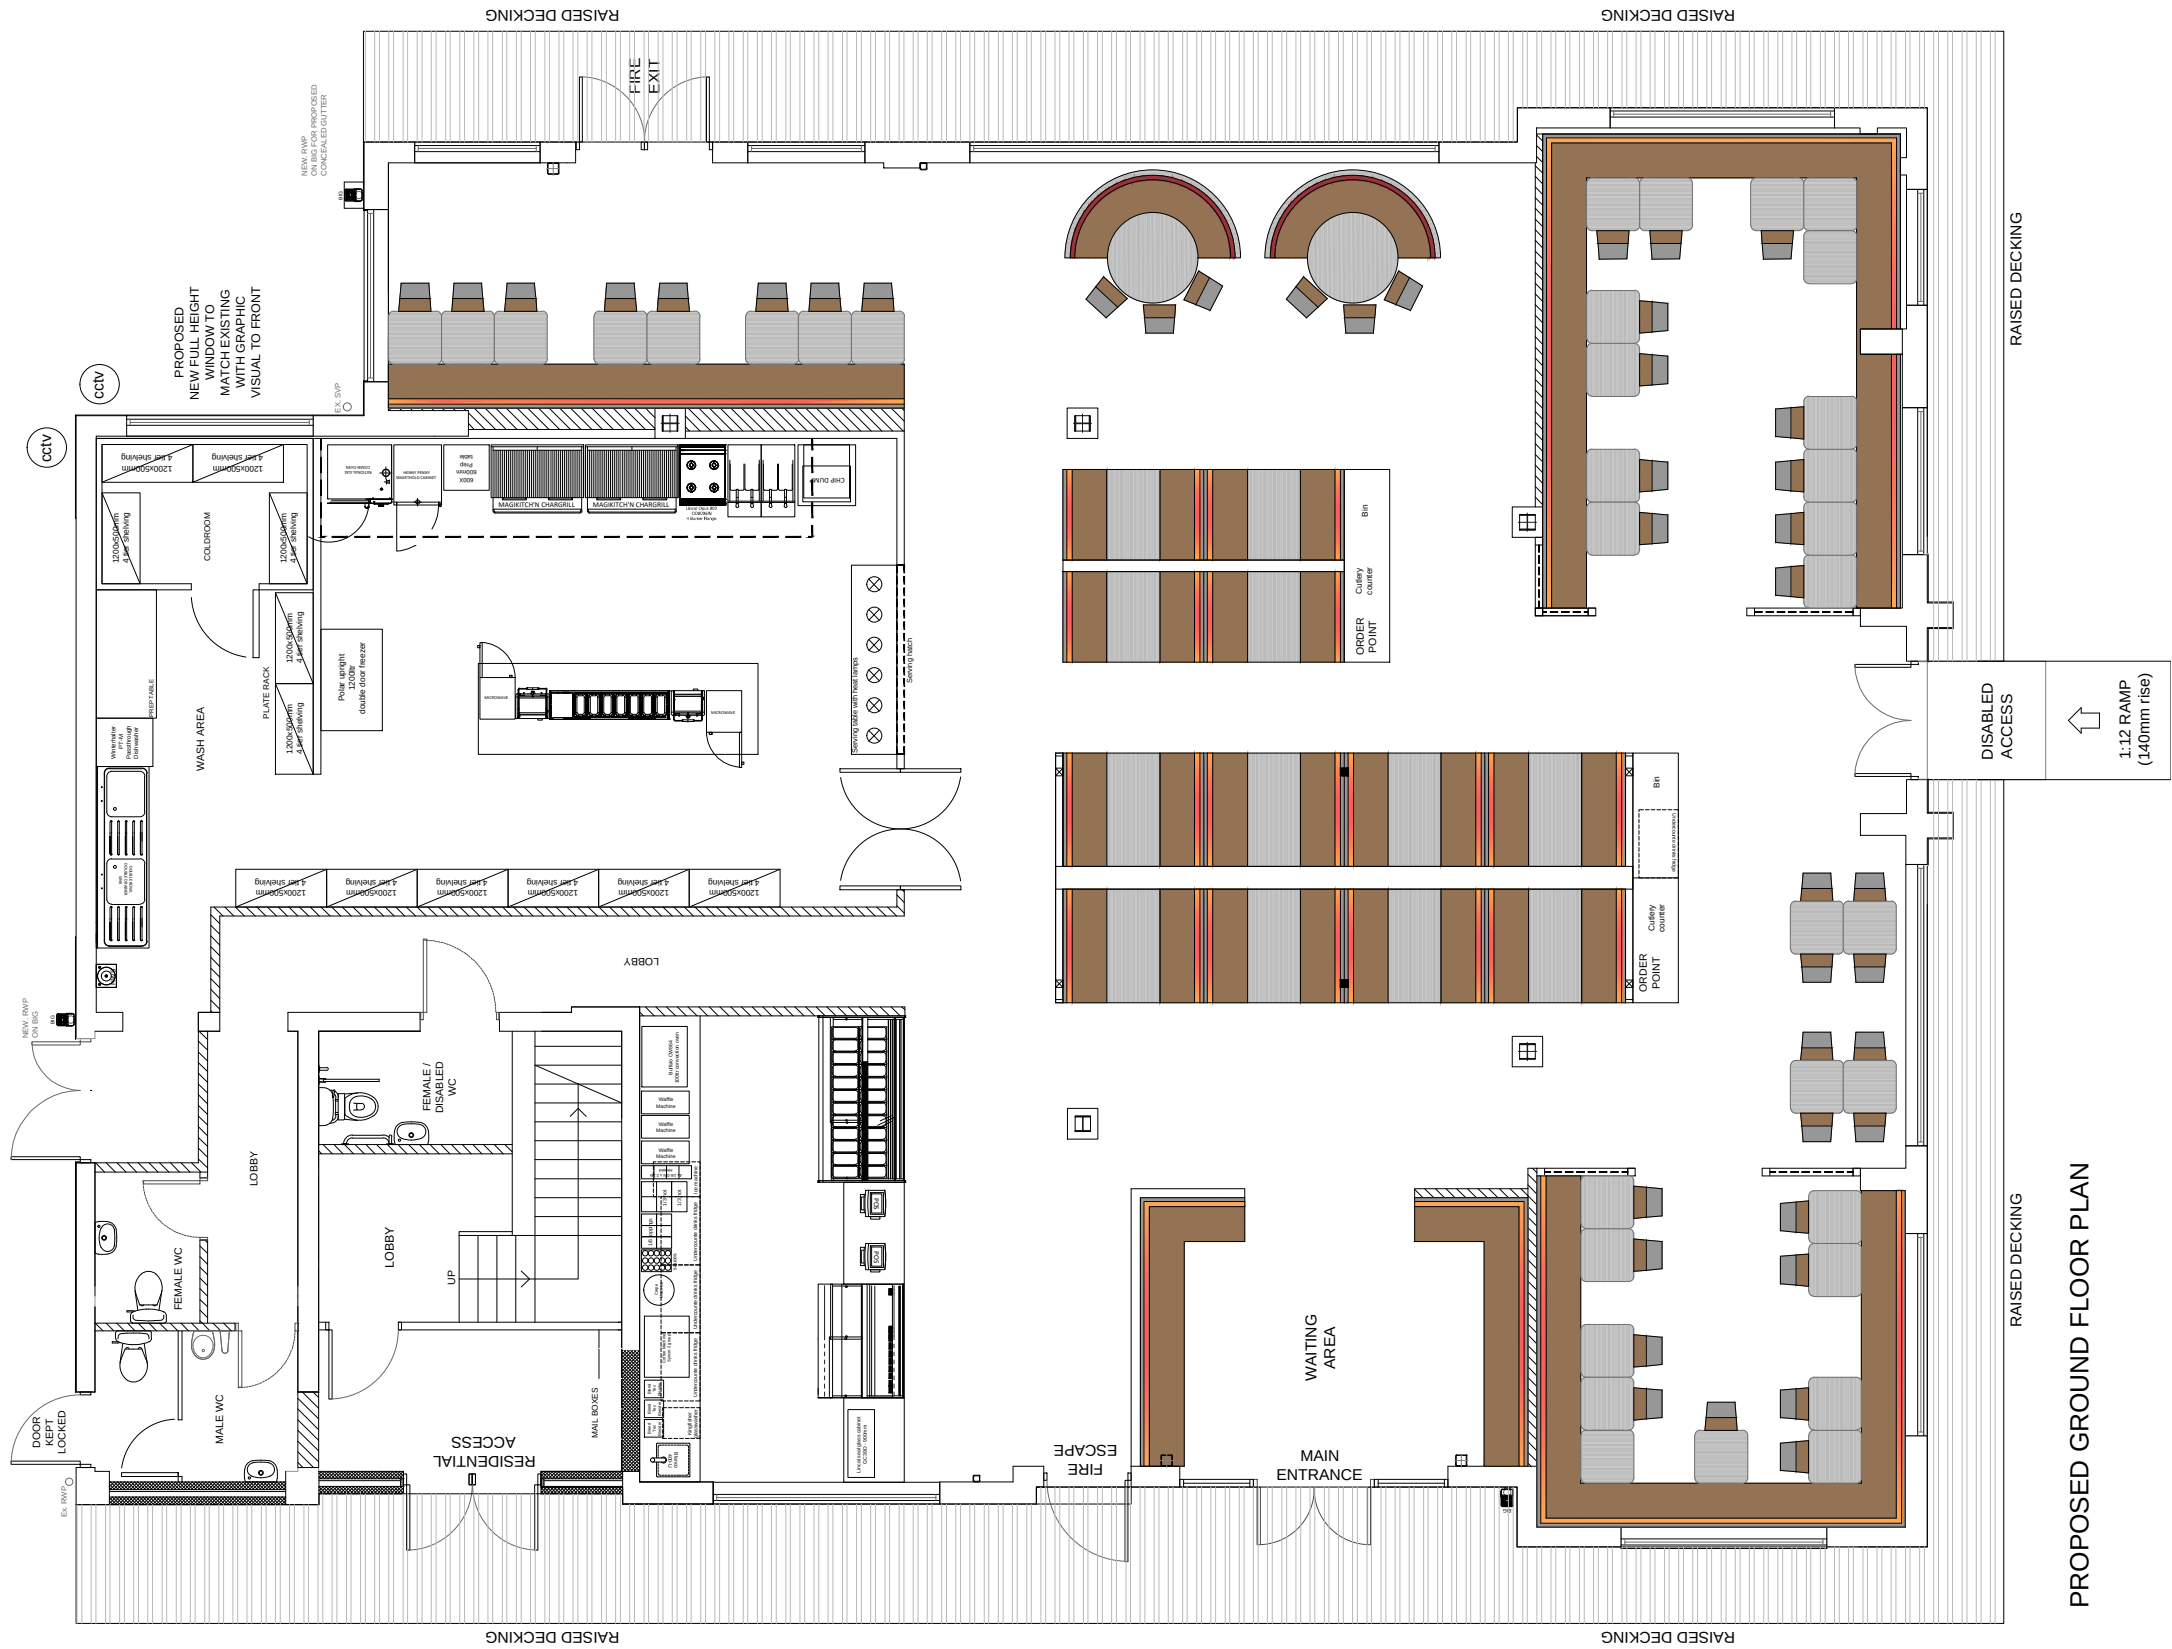

Drawing no. 4.0			
SIGN OFF			
DATE:			
CLIENT:			
HEAD OFFICE:			
date	rev.	revision/author/checker	
purpose of issue			
PLANNING			
project			
HOWDY'S - MANCHESTER			
drawing			
PROPOSED PLAN			
Job no.		rev.	
2020-280			
drawn GS		checked	
scale 1:100@A3		date 16.02.2022	

architecture
and interior design

17 COLESHILL ROAD BIRMINGHAM B36 8DT
TEL: 0121-783-6211 Mob: 07852135945
Email: gs@architectinteriors.co.uk www.architectinteriors.co.uk