


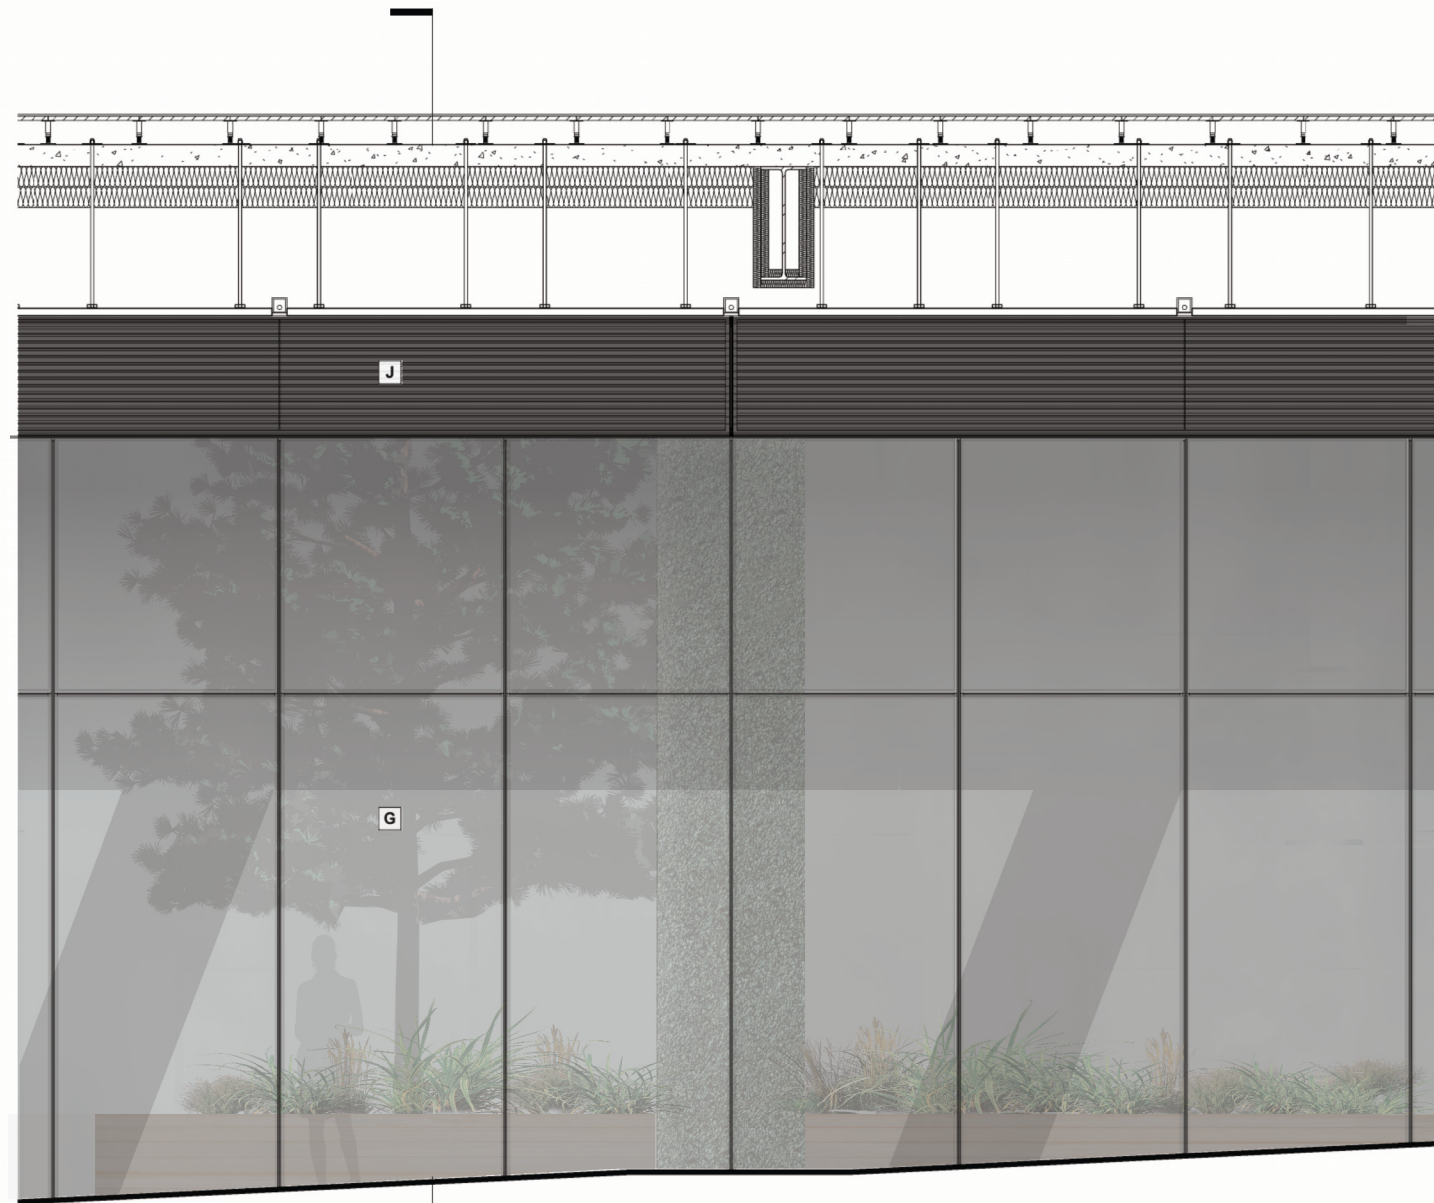


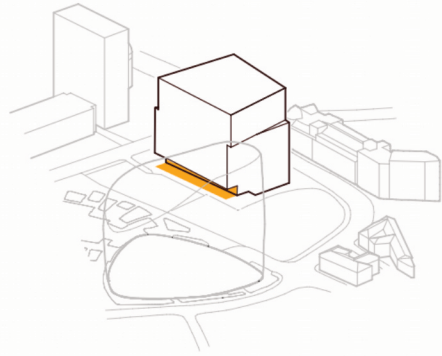

Colonnade Elevation Detail
1 : 50

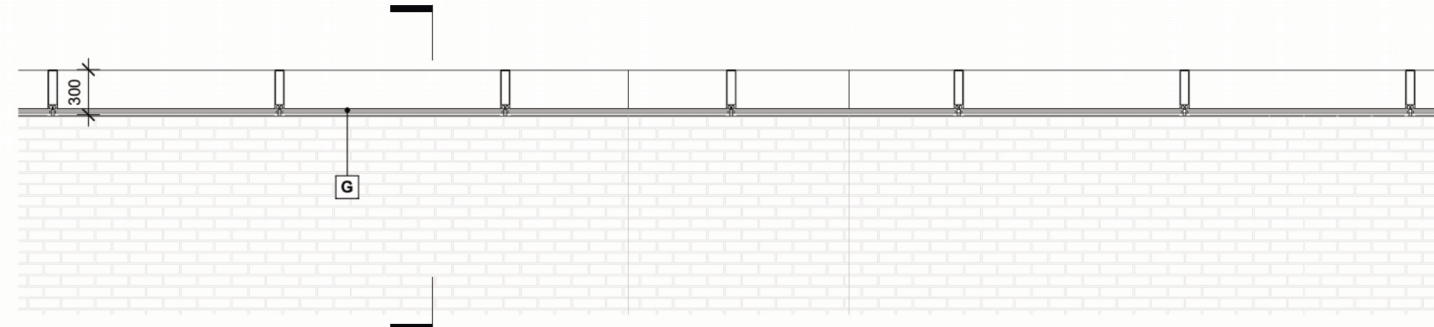

Colonnade Plan Detail
1 : 50

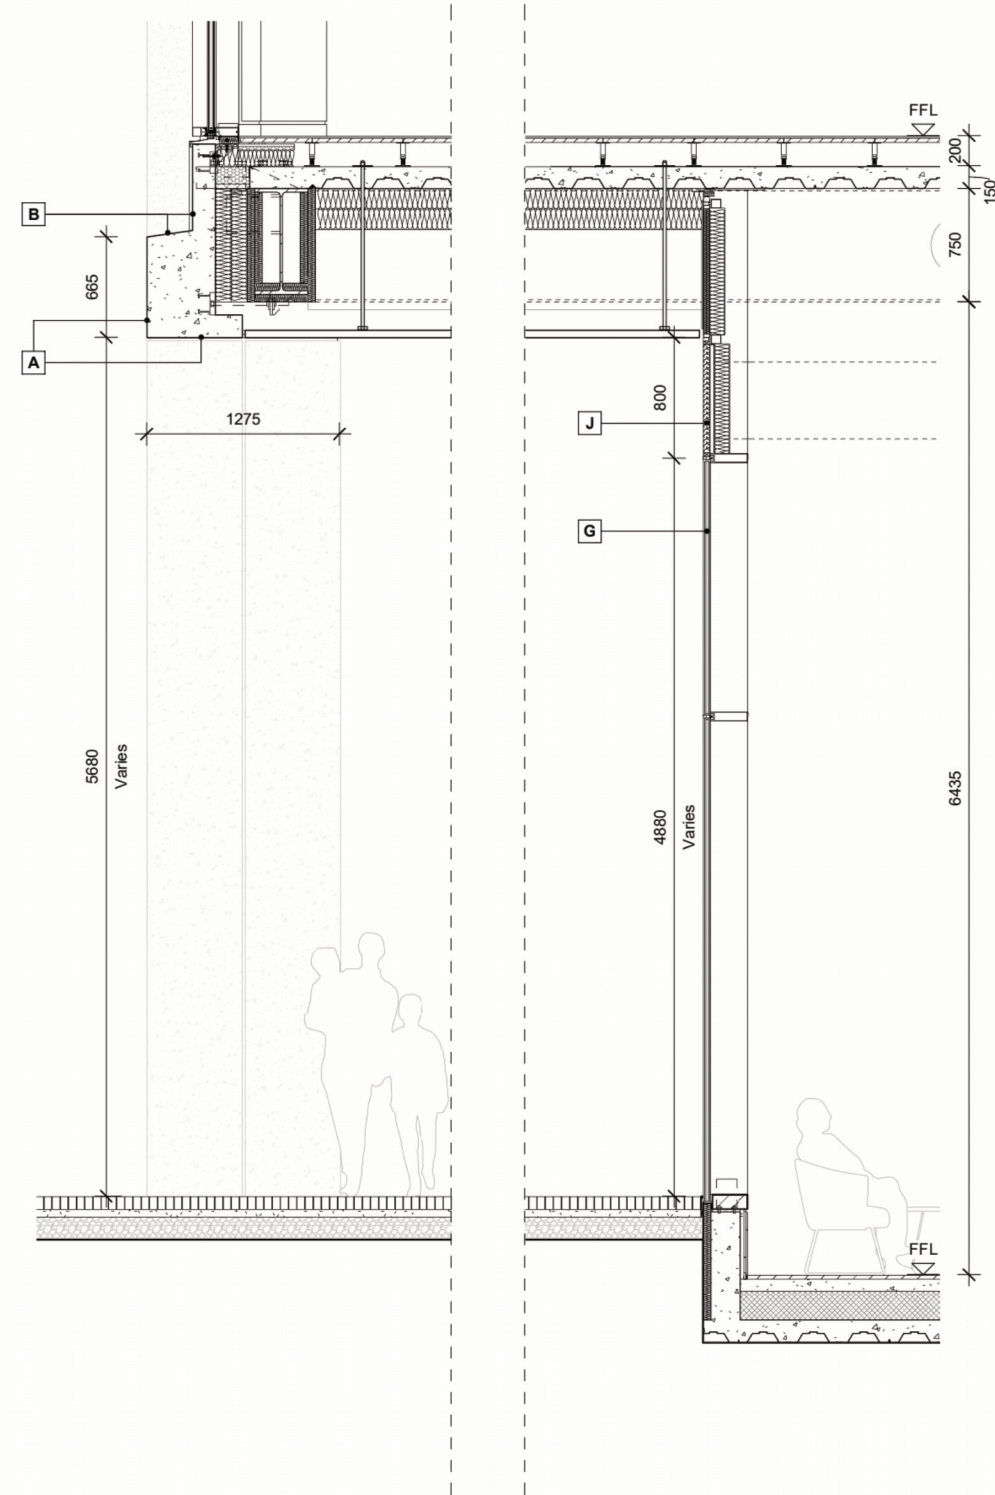

Colonnade Detail Section
1 : 50