



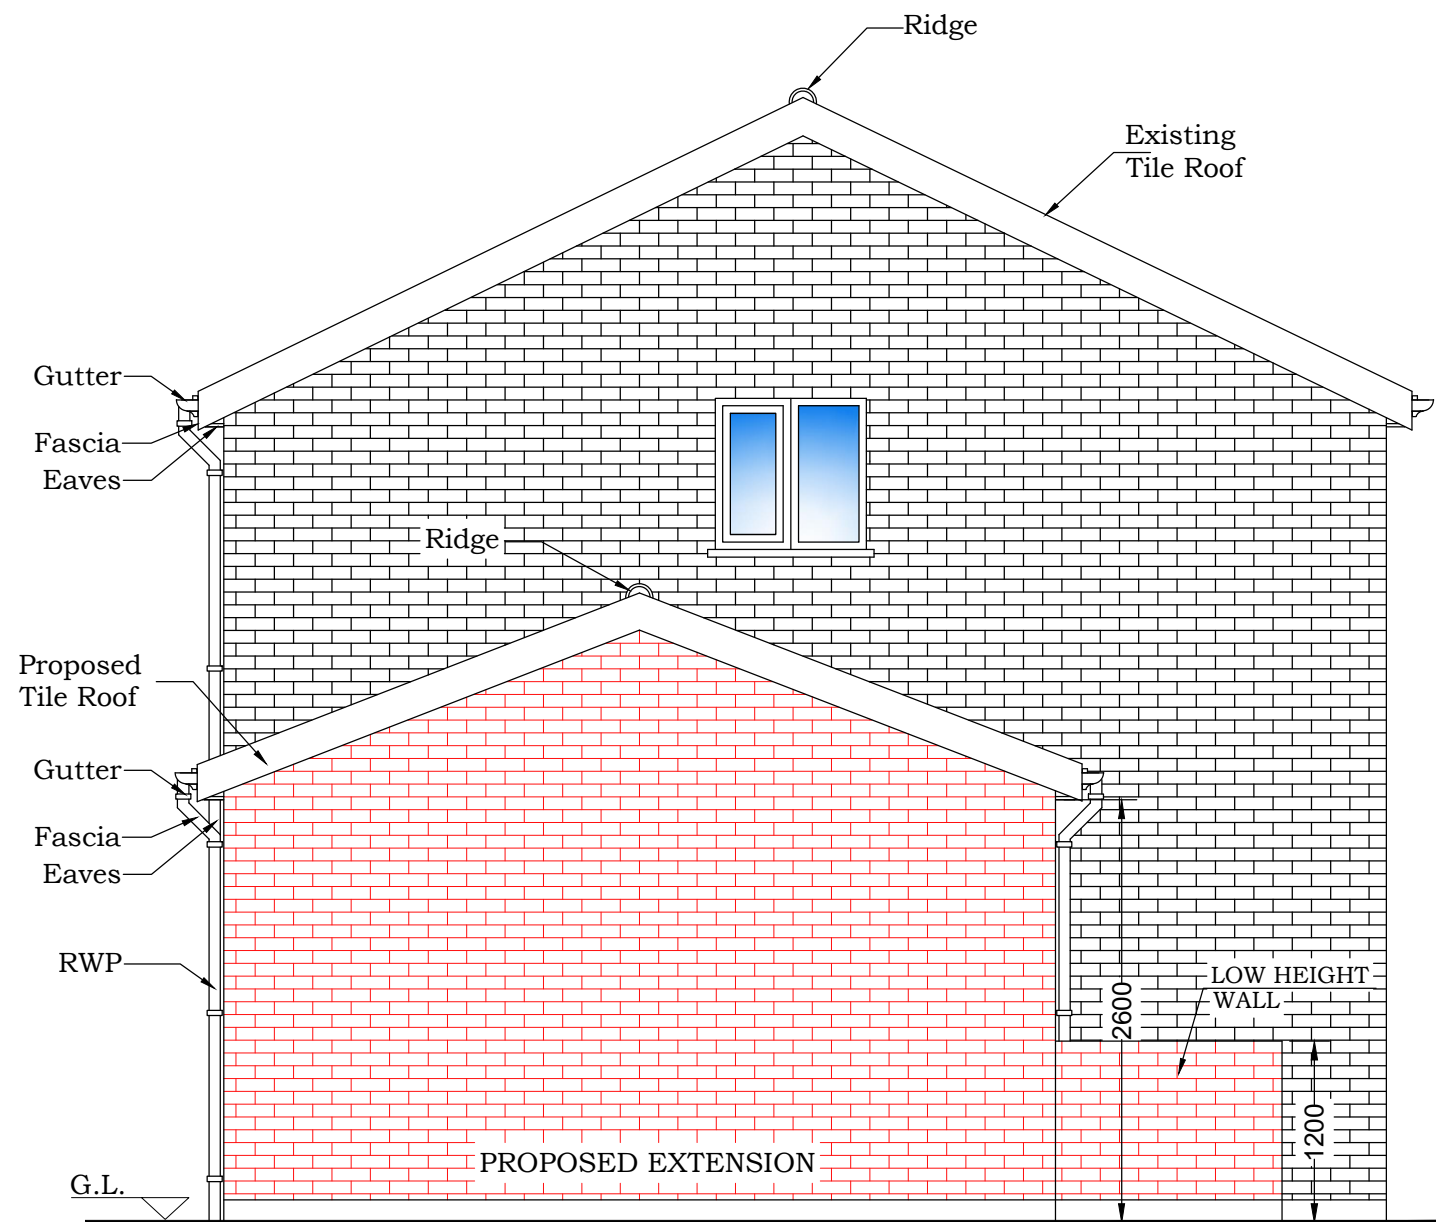

PROPOSED LEFT SIDE ELEVATION

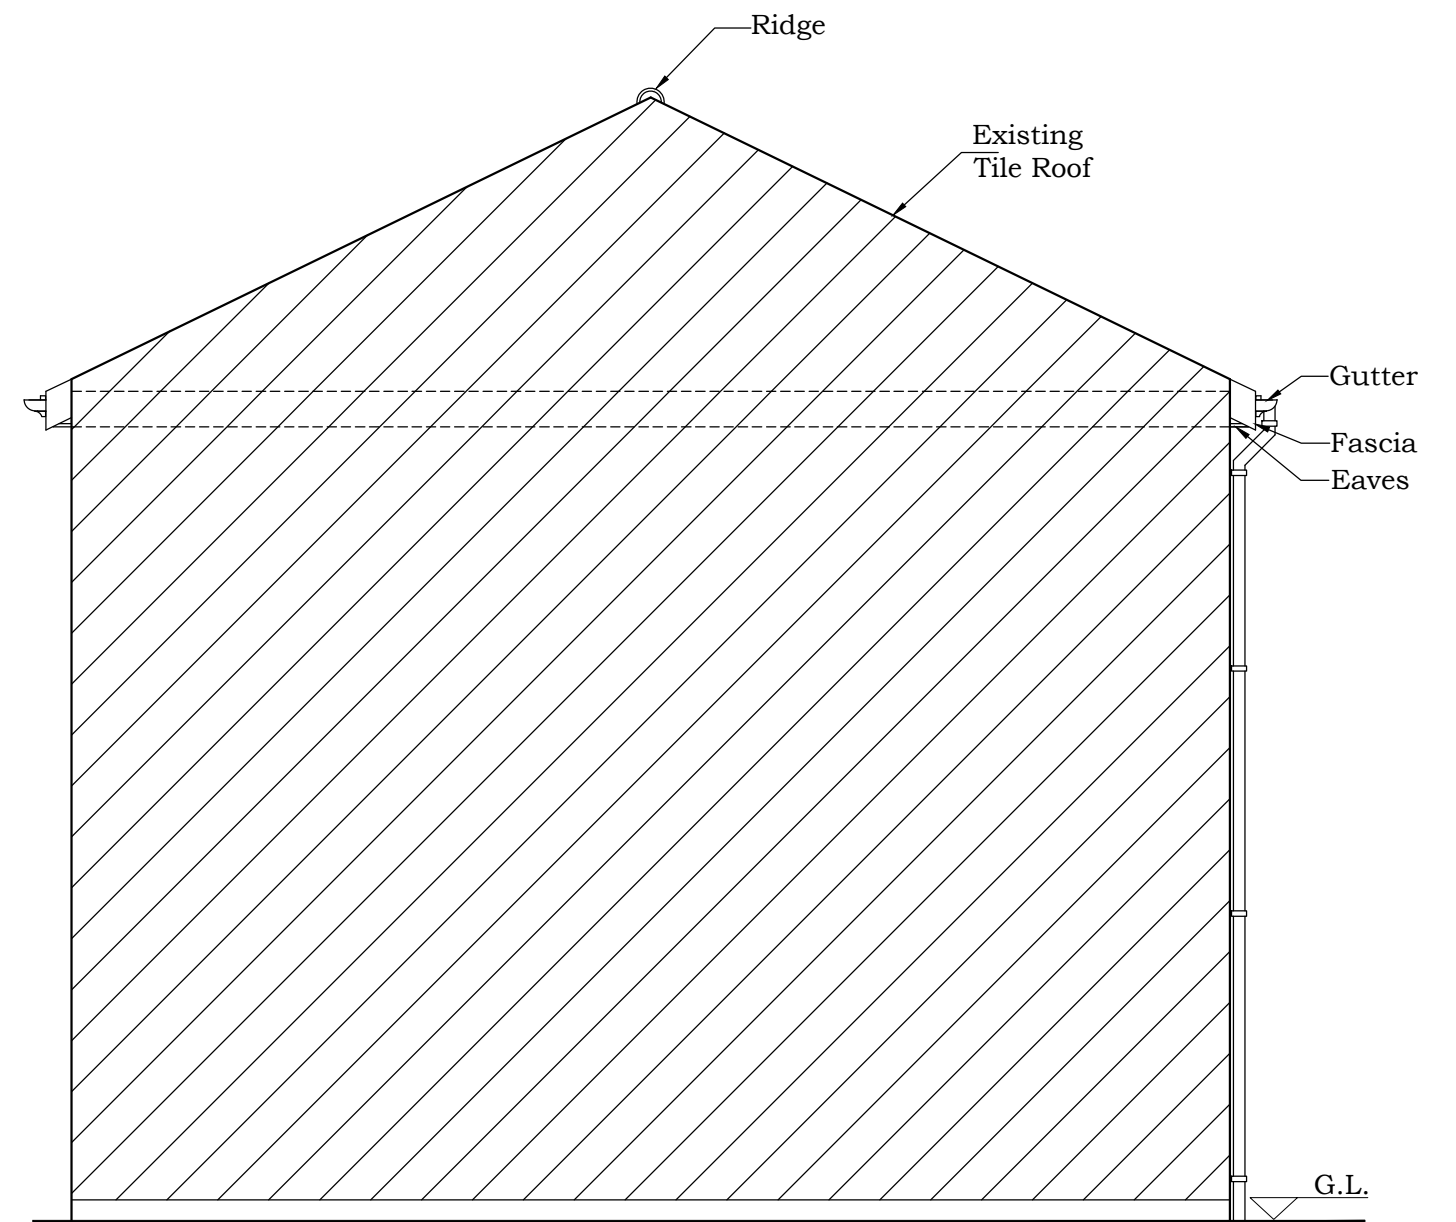

PROPOSED RIGHT SIDE ELEVATION