
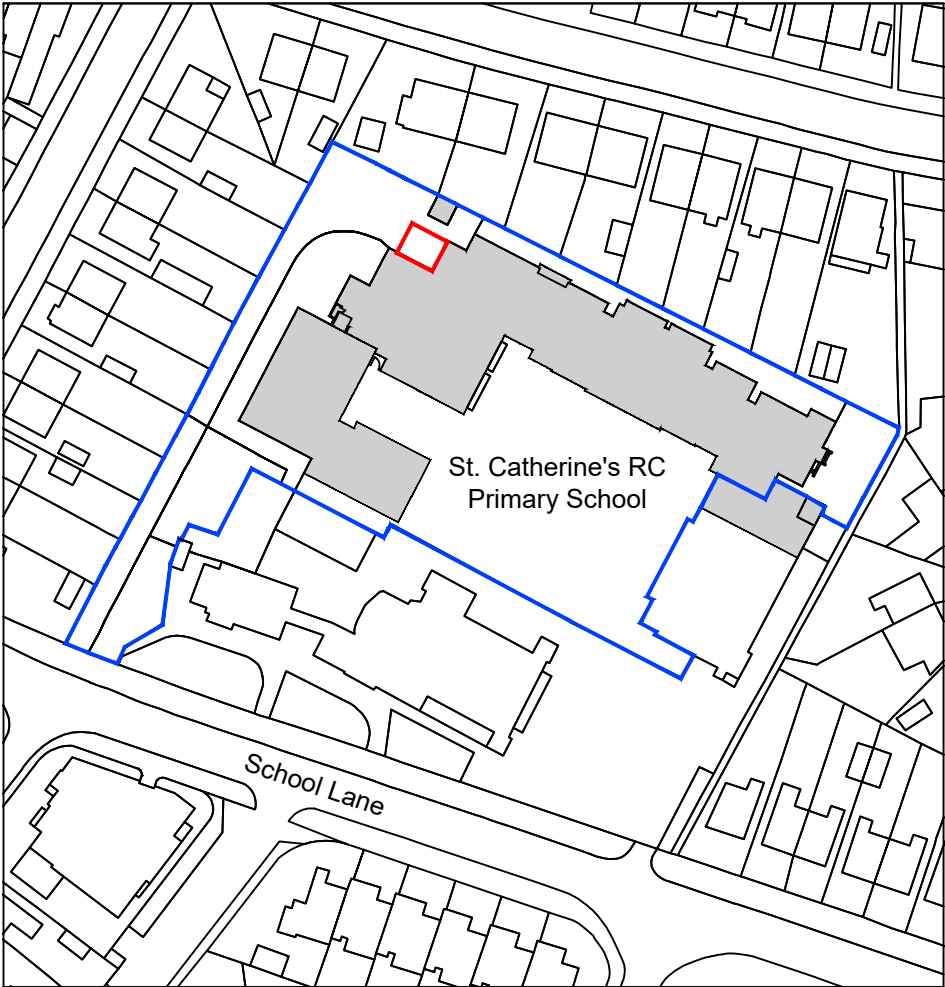


Site Location Plan (1:1250)

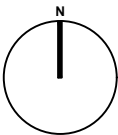

NEW EXTENSION -

SITE BOUNDARY -

Proposed Development of:

drawing stage **PLANNING**

client
The Board of Governors
St Catherine's RC Primary School

Site Address
St Catherine's RC Primary School
Didsbury, Manchester
M20 6HS

drawing title
Site Location Plan

date 21.01.22 drawn LP
scale 1:1250 @A4 checked MAB



2021.041.PL01

BRADBURY CONSULTING
BRADBURY CONSULTING LTD
CHESHIRE SK9 3BX T: 01253 522 200