


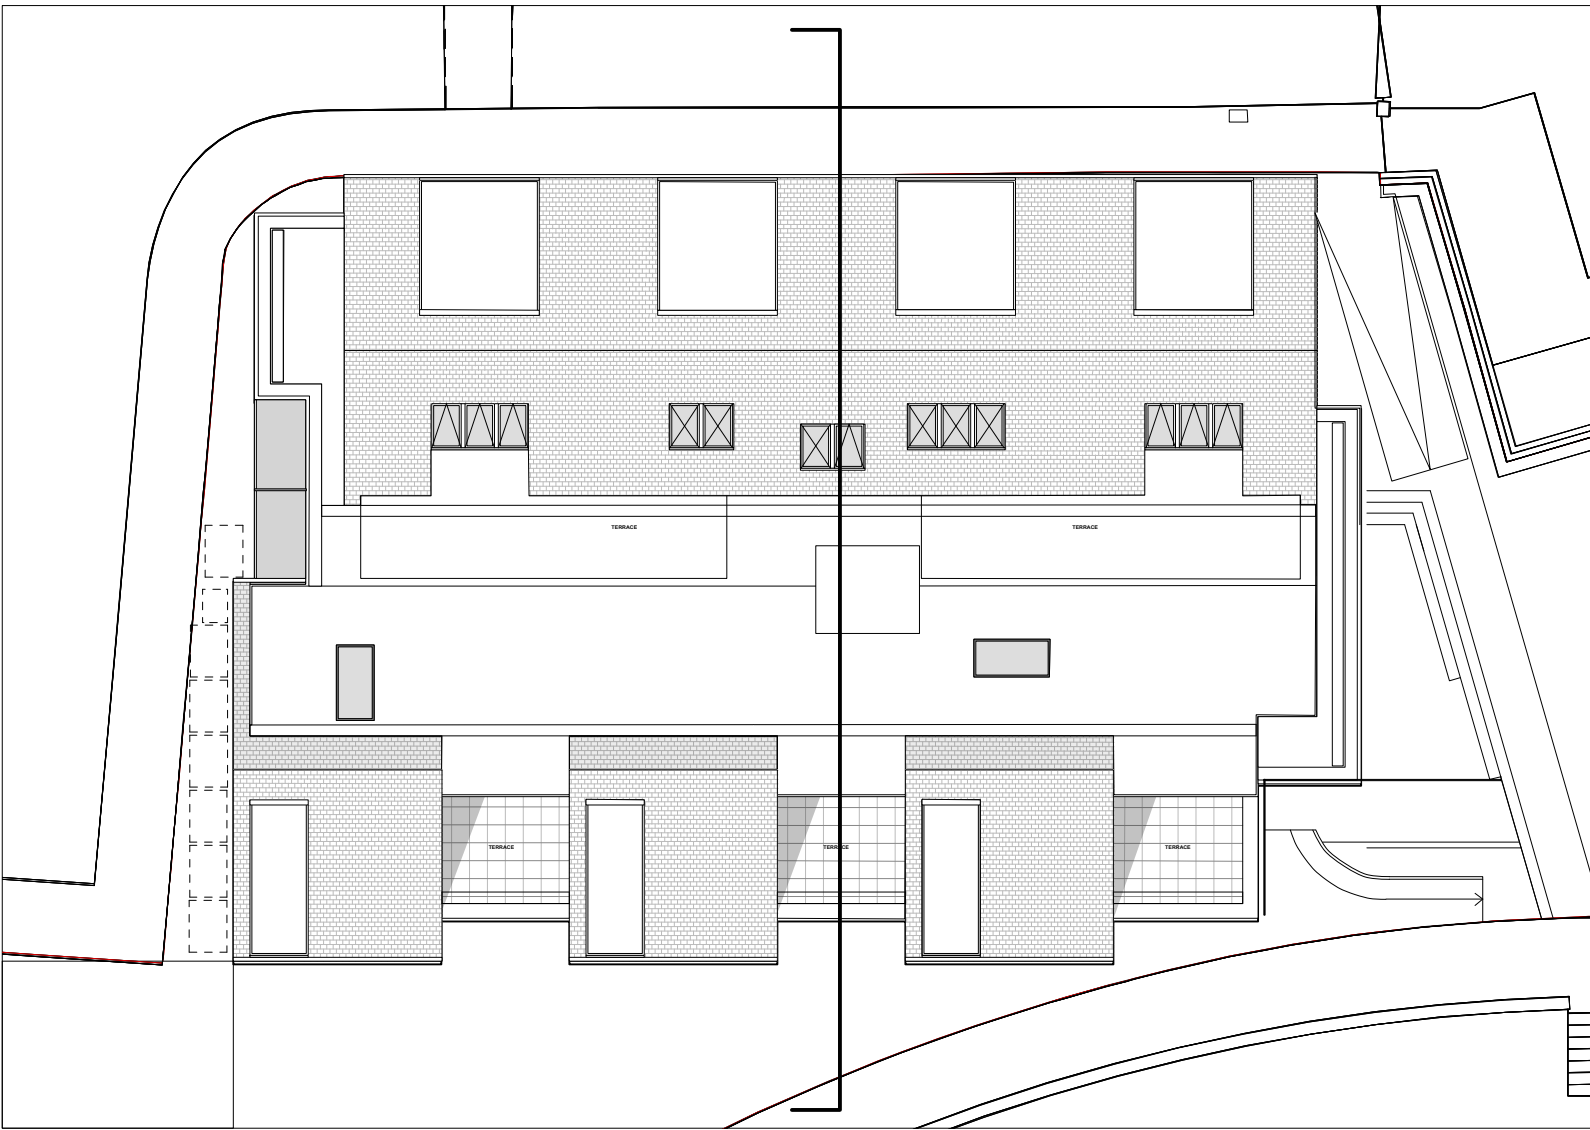

SECTION KEY



PROPOSED NORTH SECTION
1:100 @ A1

IMPORTANT NOTES:

A	JUN 22	SUBMITTED FOR NON-MATERIAL AMENDMENT APPLICATION
REVISION	DATE	DESCRIPTION

CLIENT: PRESTBURY ESTATES	
PROJECT: 15-22	
ADDRESS: PLOT G, CASTLEFIELD	
DRAWING TITLE: Proposed North Section	
SCALE: 1:100@A1	DATE: MAY 2021
DRAWING NO: P_L(10)012A	

OLLIER SMURTHWAITE ARCHITECTS
40 King Street, Manchester, M2 6BA
T 0161 883 0838
F 0161 883 0839
E mail@olliersmurthwaite.com