
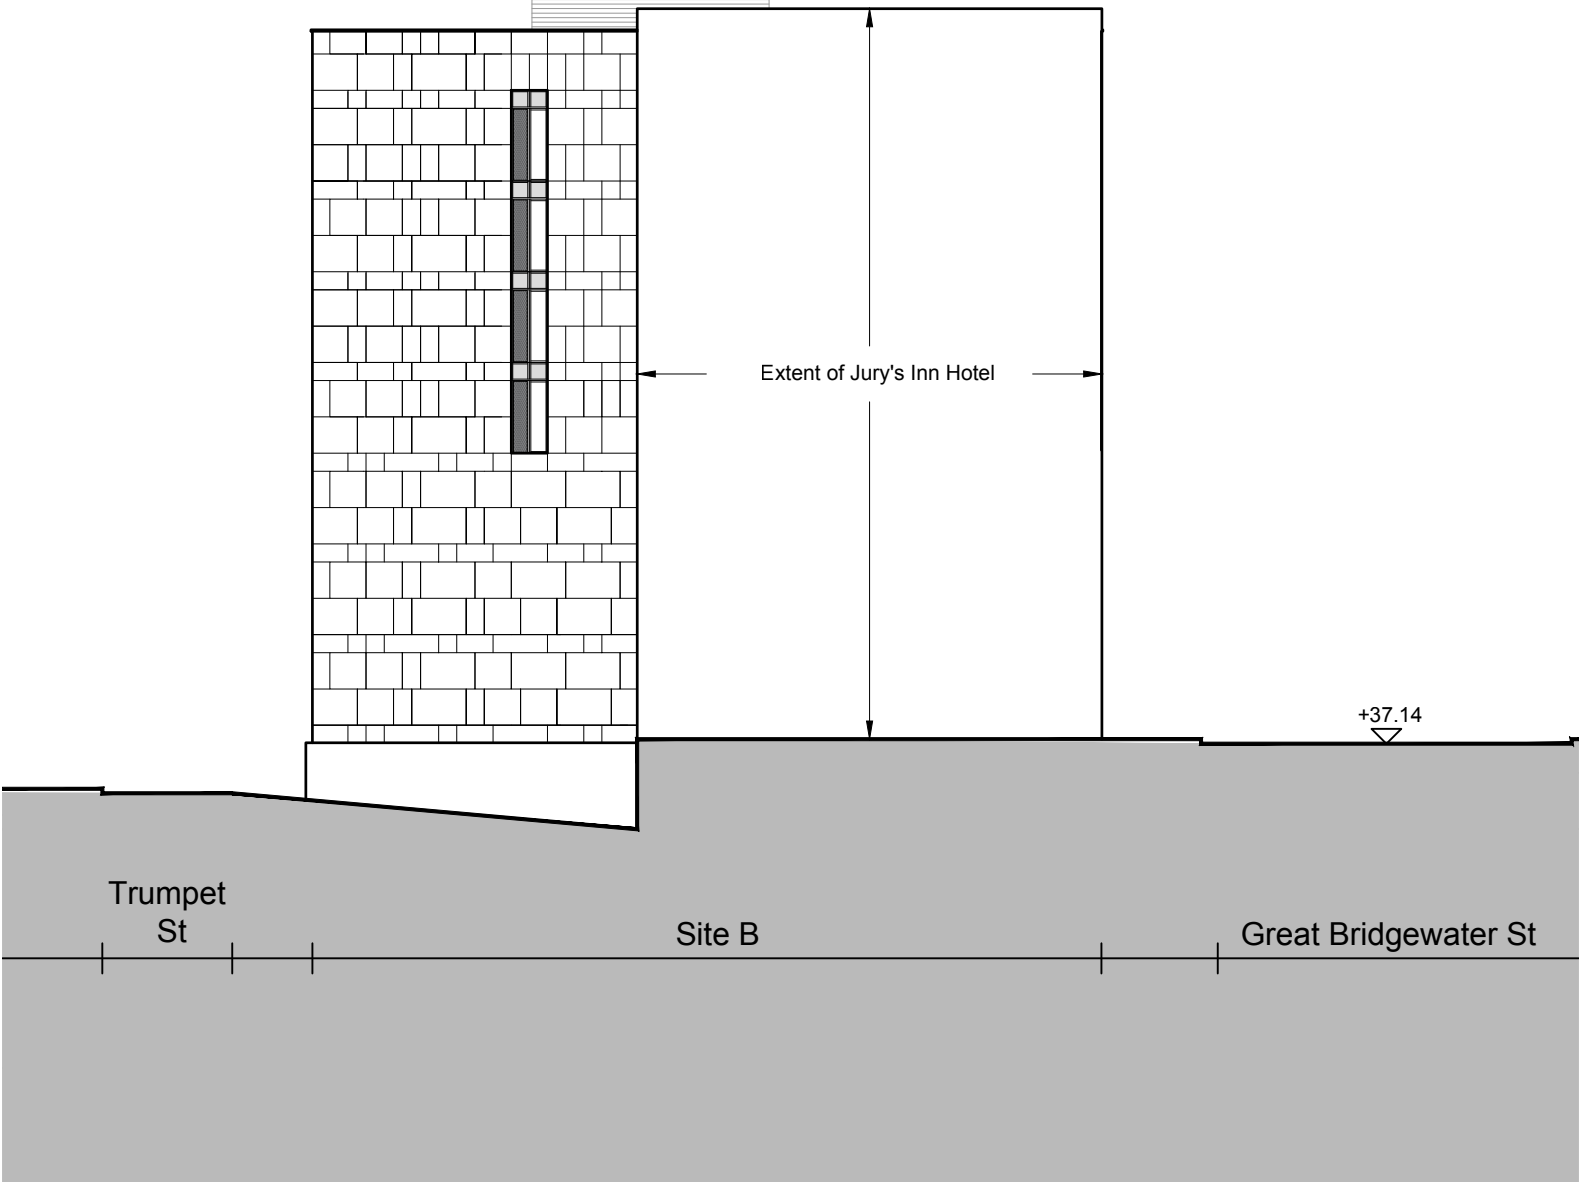
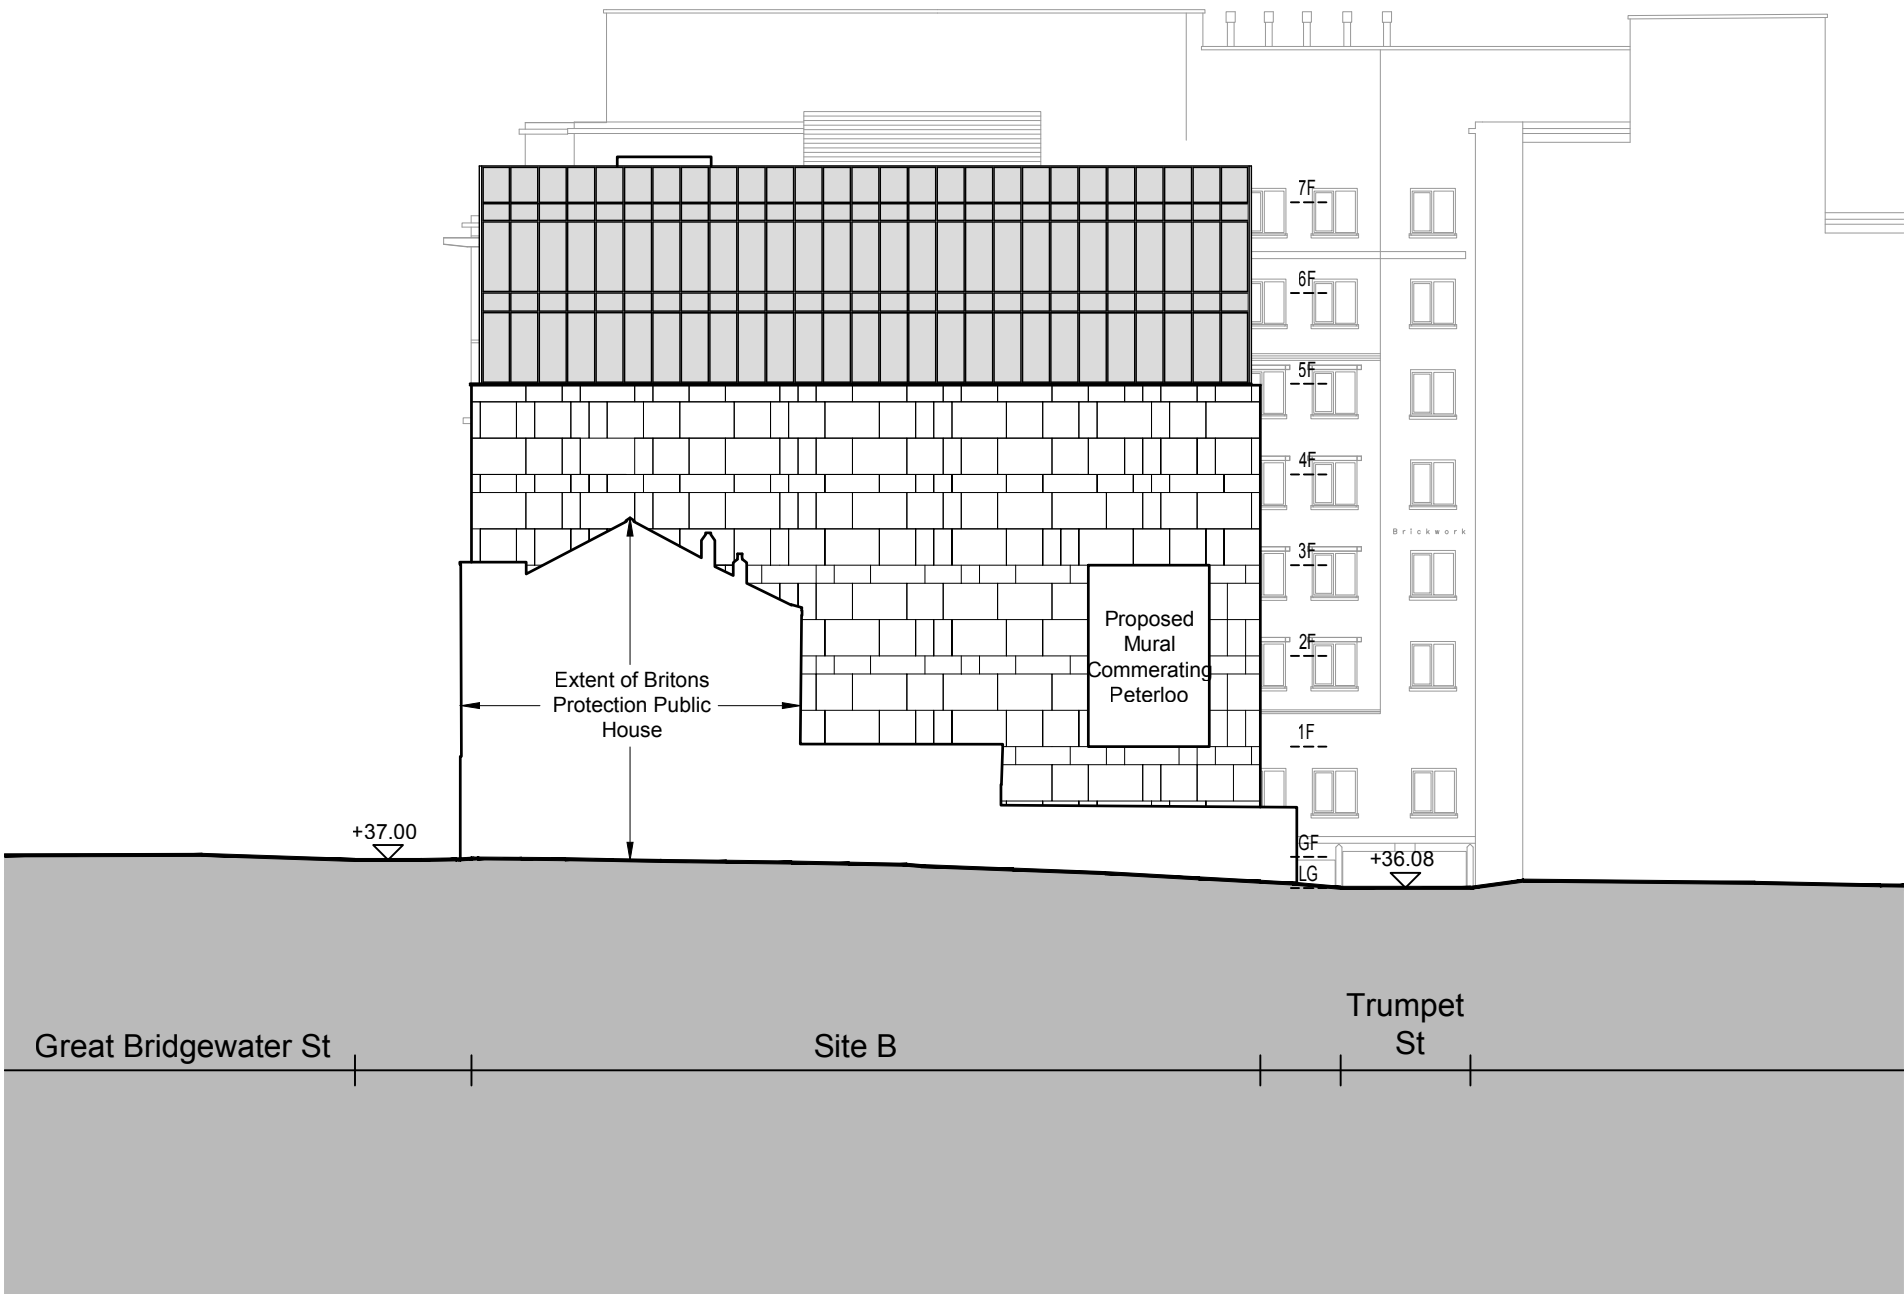


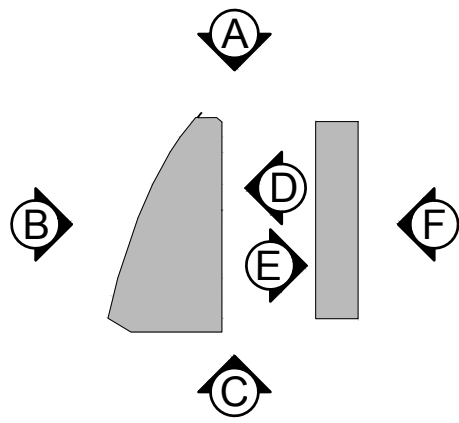

DO NOT SCALE OFF THIS DRAWING © LEACH RHODES WALKER 2001

LeachRhodesWalker
Architects

info@lrw.co.uk | www.lrw.co.uk
50 Dearmans Place Manchester M3 5LH
Manchester **London** **Bucharest**
+44 (0)161 833 0211 +44 (0)207 993 1363 +40 (0)1 8550 4026

Client ARROWSMITH MANAGEMENT LTD			
Project APEX TOWER ALBION STREET, MANCHESTER			
Project no. 8158	Drawing no. L(00)134	Rev. A	
Description BUILDING ELEVATIONS ELEVATION E & F			
Scale 1:250 @ A2	Date drawn 28.01.22	Drawn by MF	Authorised by CJG
File: L(00)134\Drawings\04\3622\04-Albion-tower-elevs.rvt			
Purpose of Issue planning ☒ building regs ☐ tender ☐ comment ☐ approval ☐ construction ☐			