

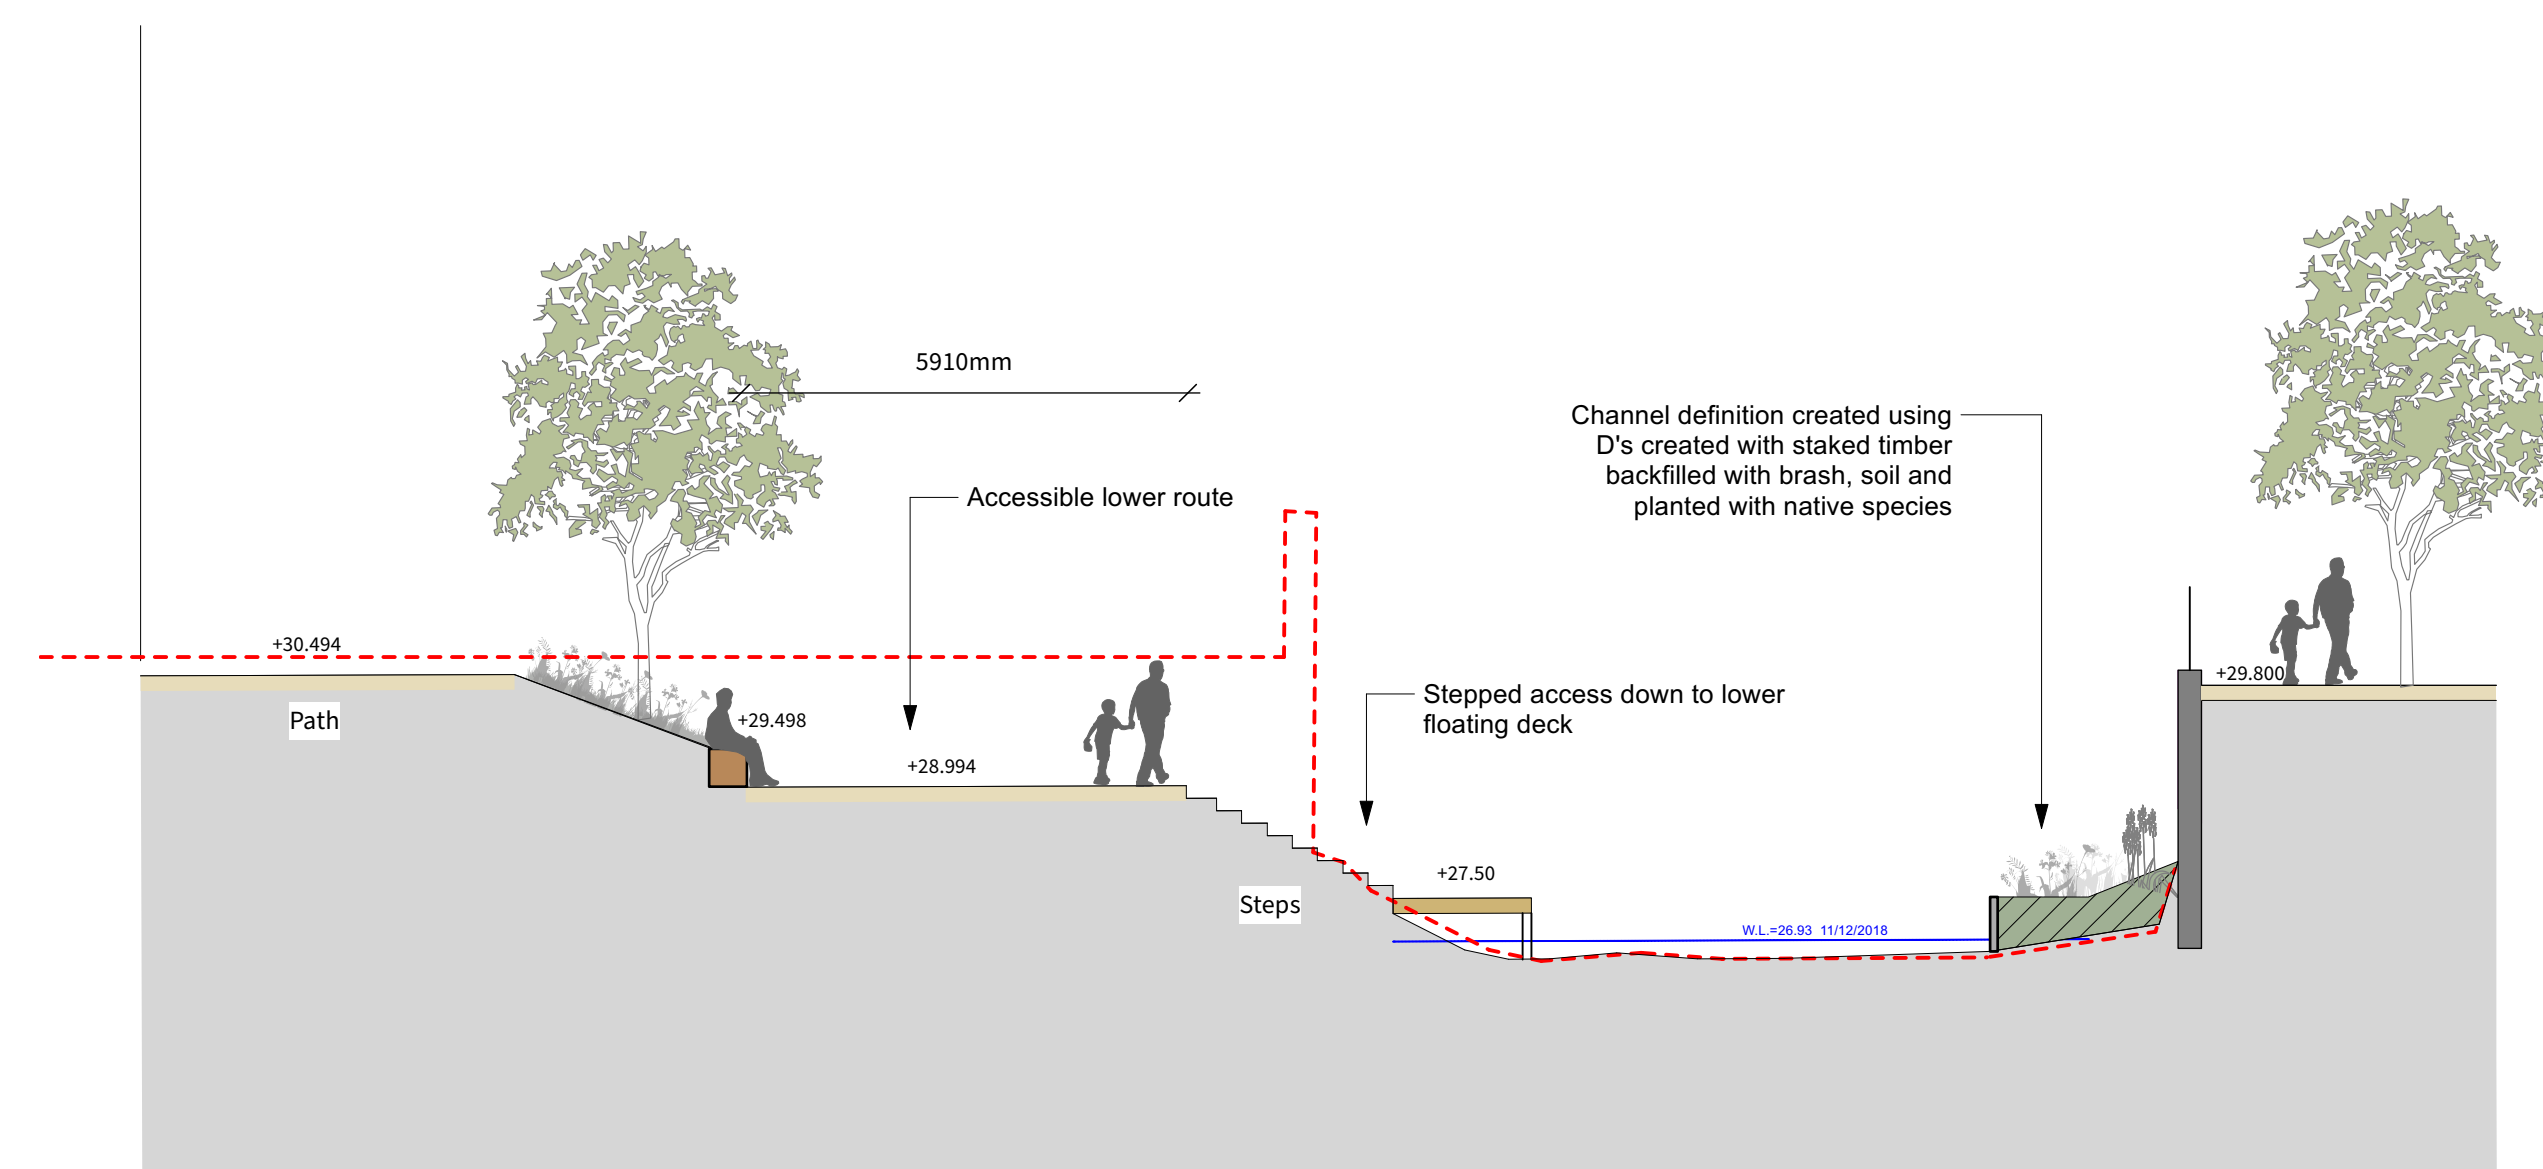
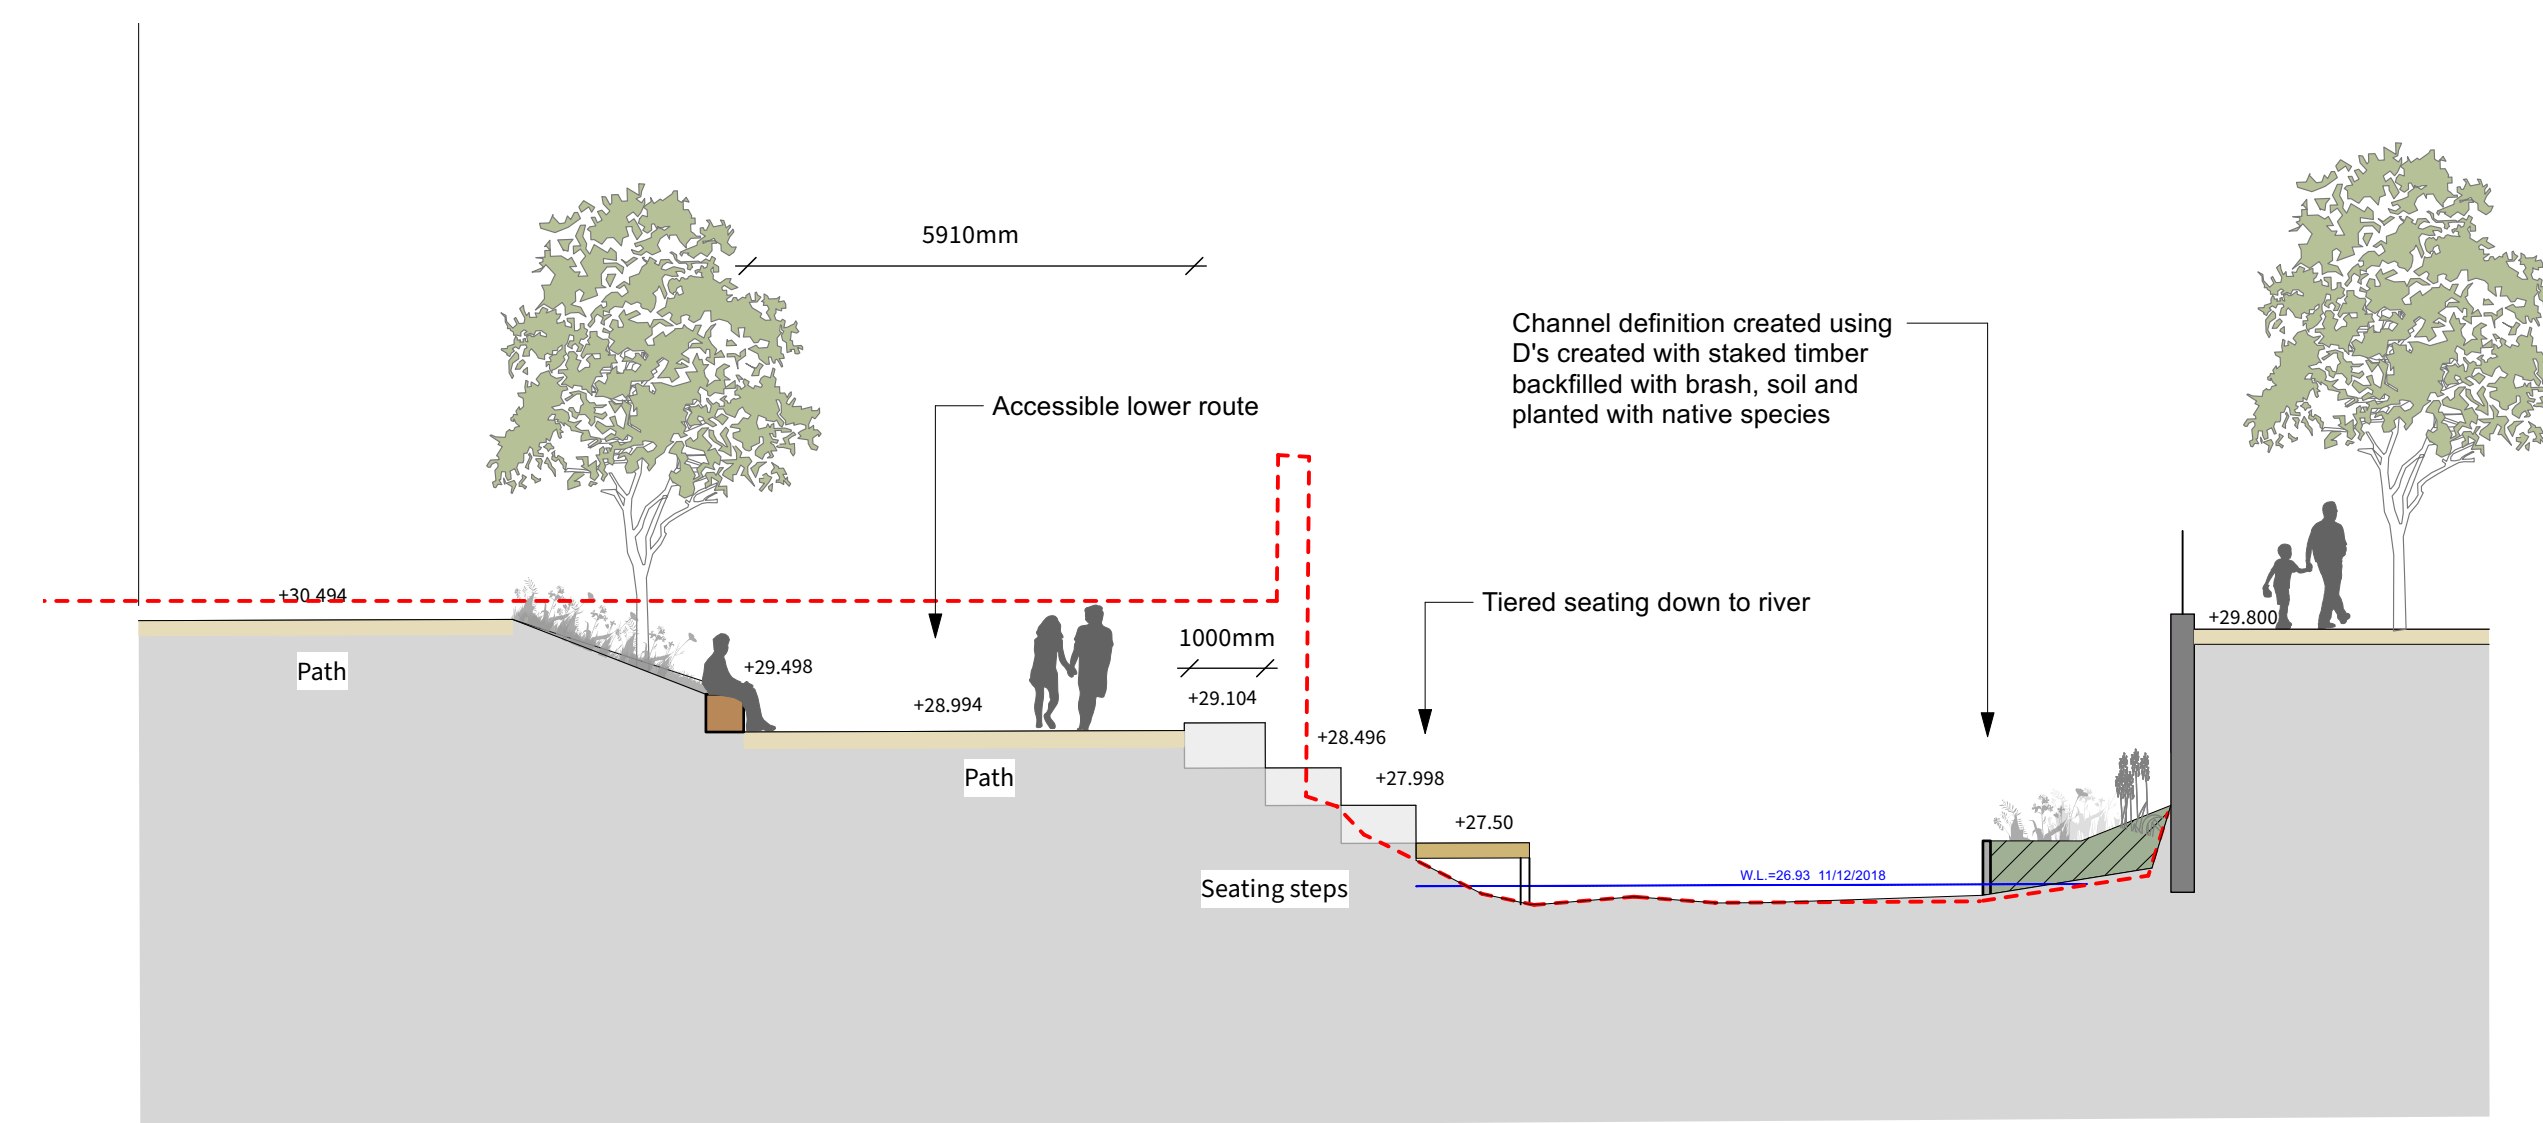


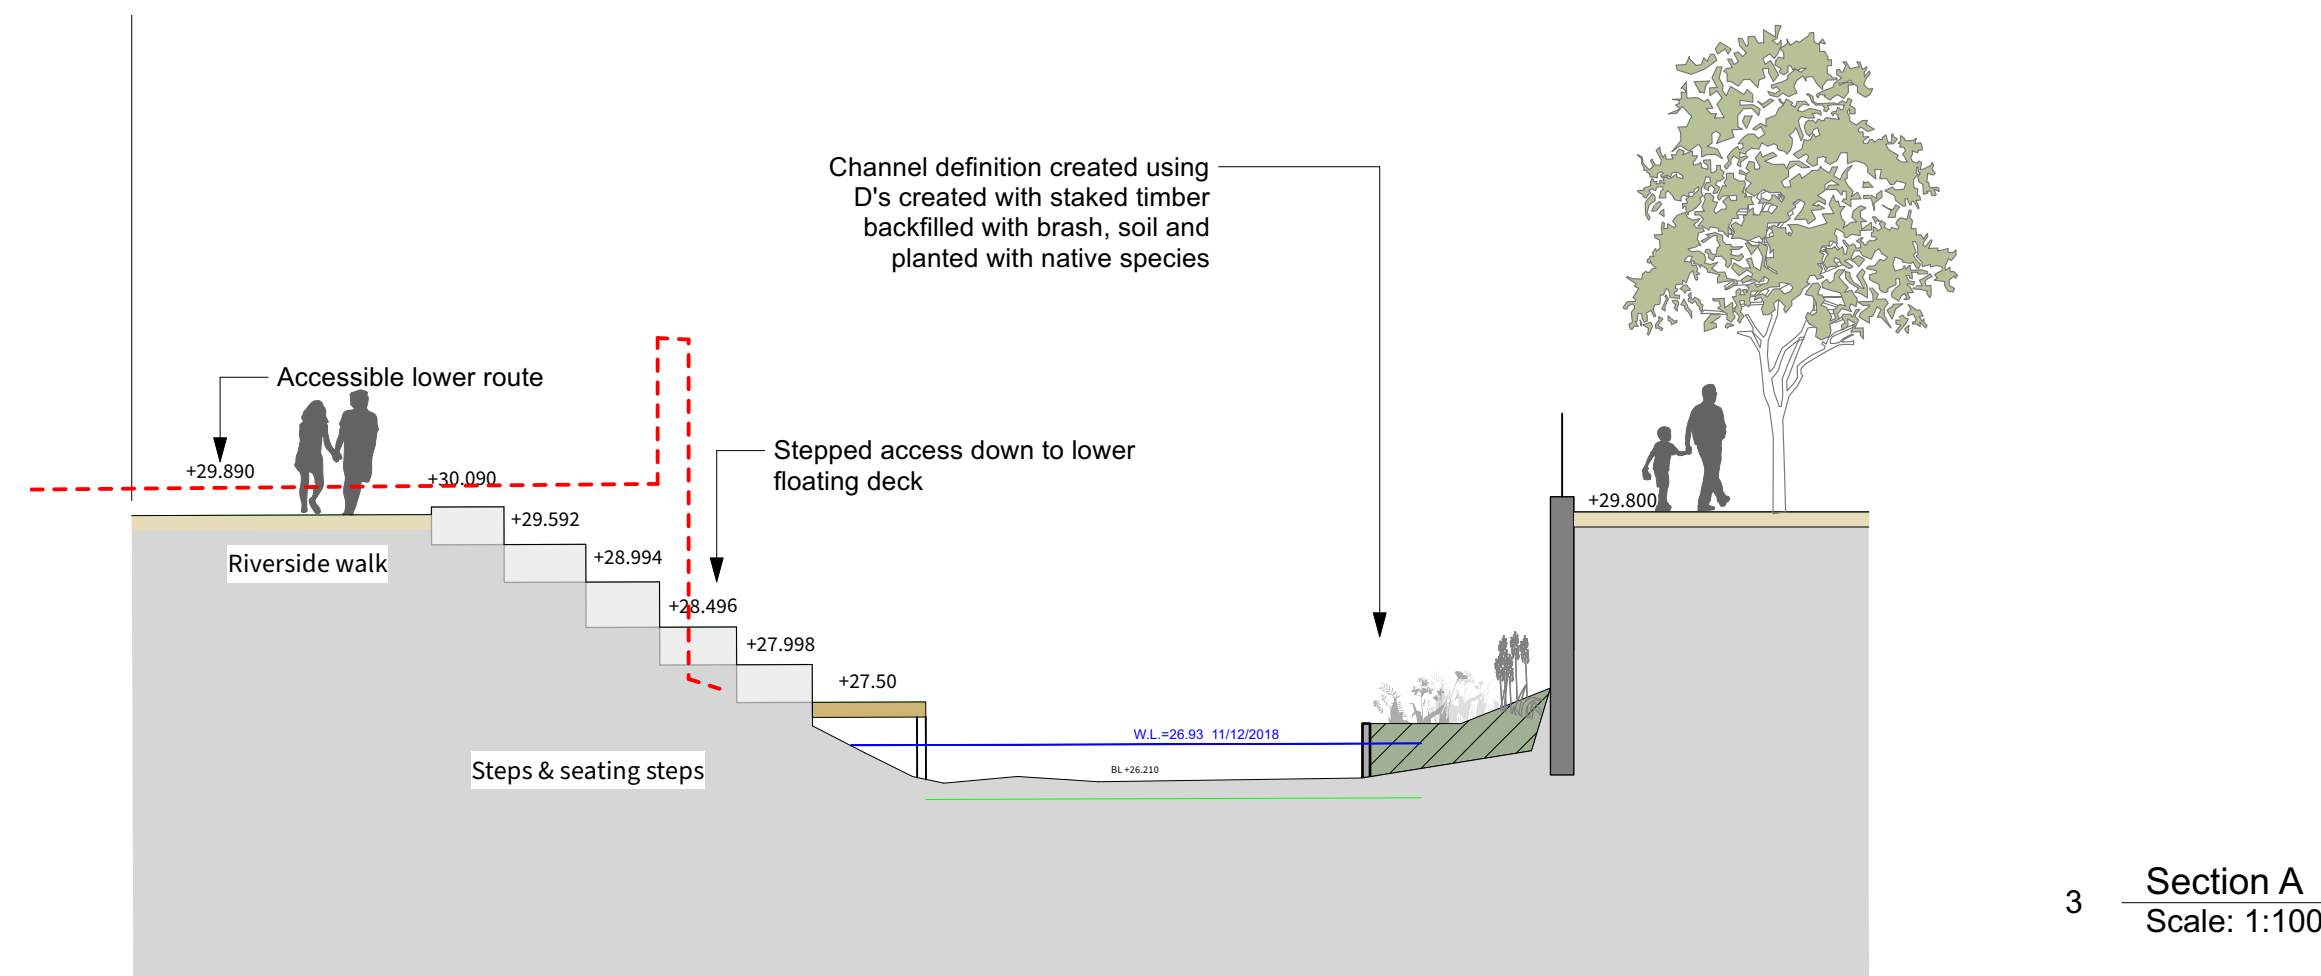

NOTE: Future Plot Extents are Indicative Only

P02.03	02.03.22	Final Draft Issue		CL	MS	GB	GB
P02.02	15.02.22	Draft Issue		CL	MS	GB	GB
P02.01	07.02.22	Draft Planning		BM	MS	GB	GB
P01	17.12.21	Stage 03		BM	MS	GB	GB
Rev	Date	Description		By	Chkd	Appd	Auth

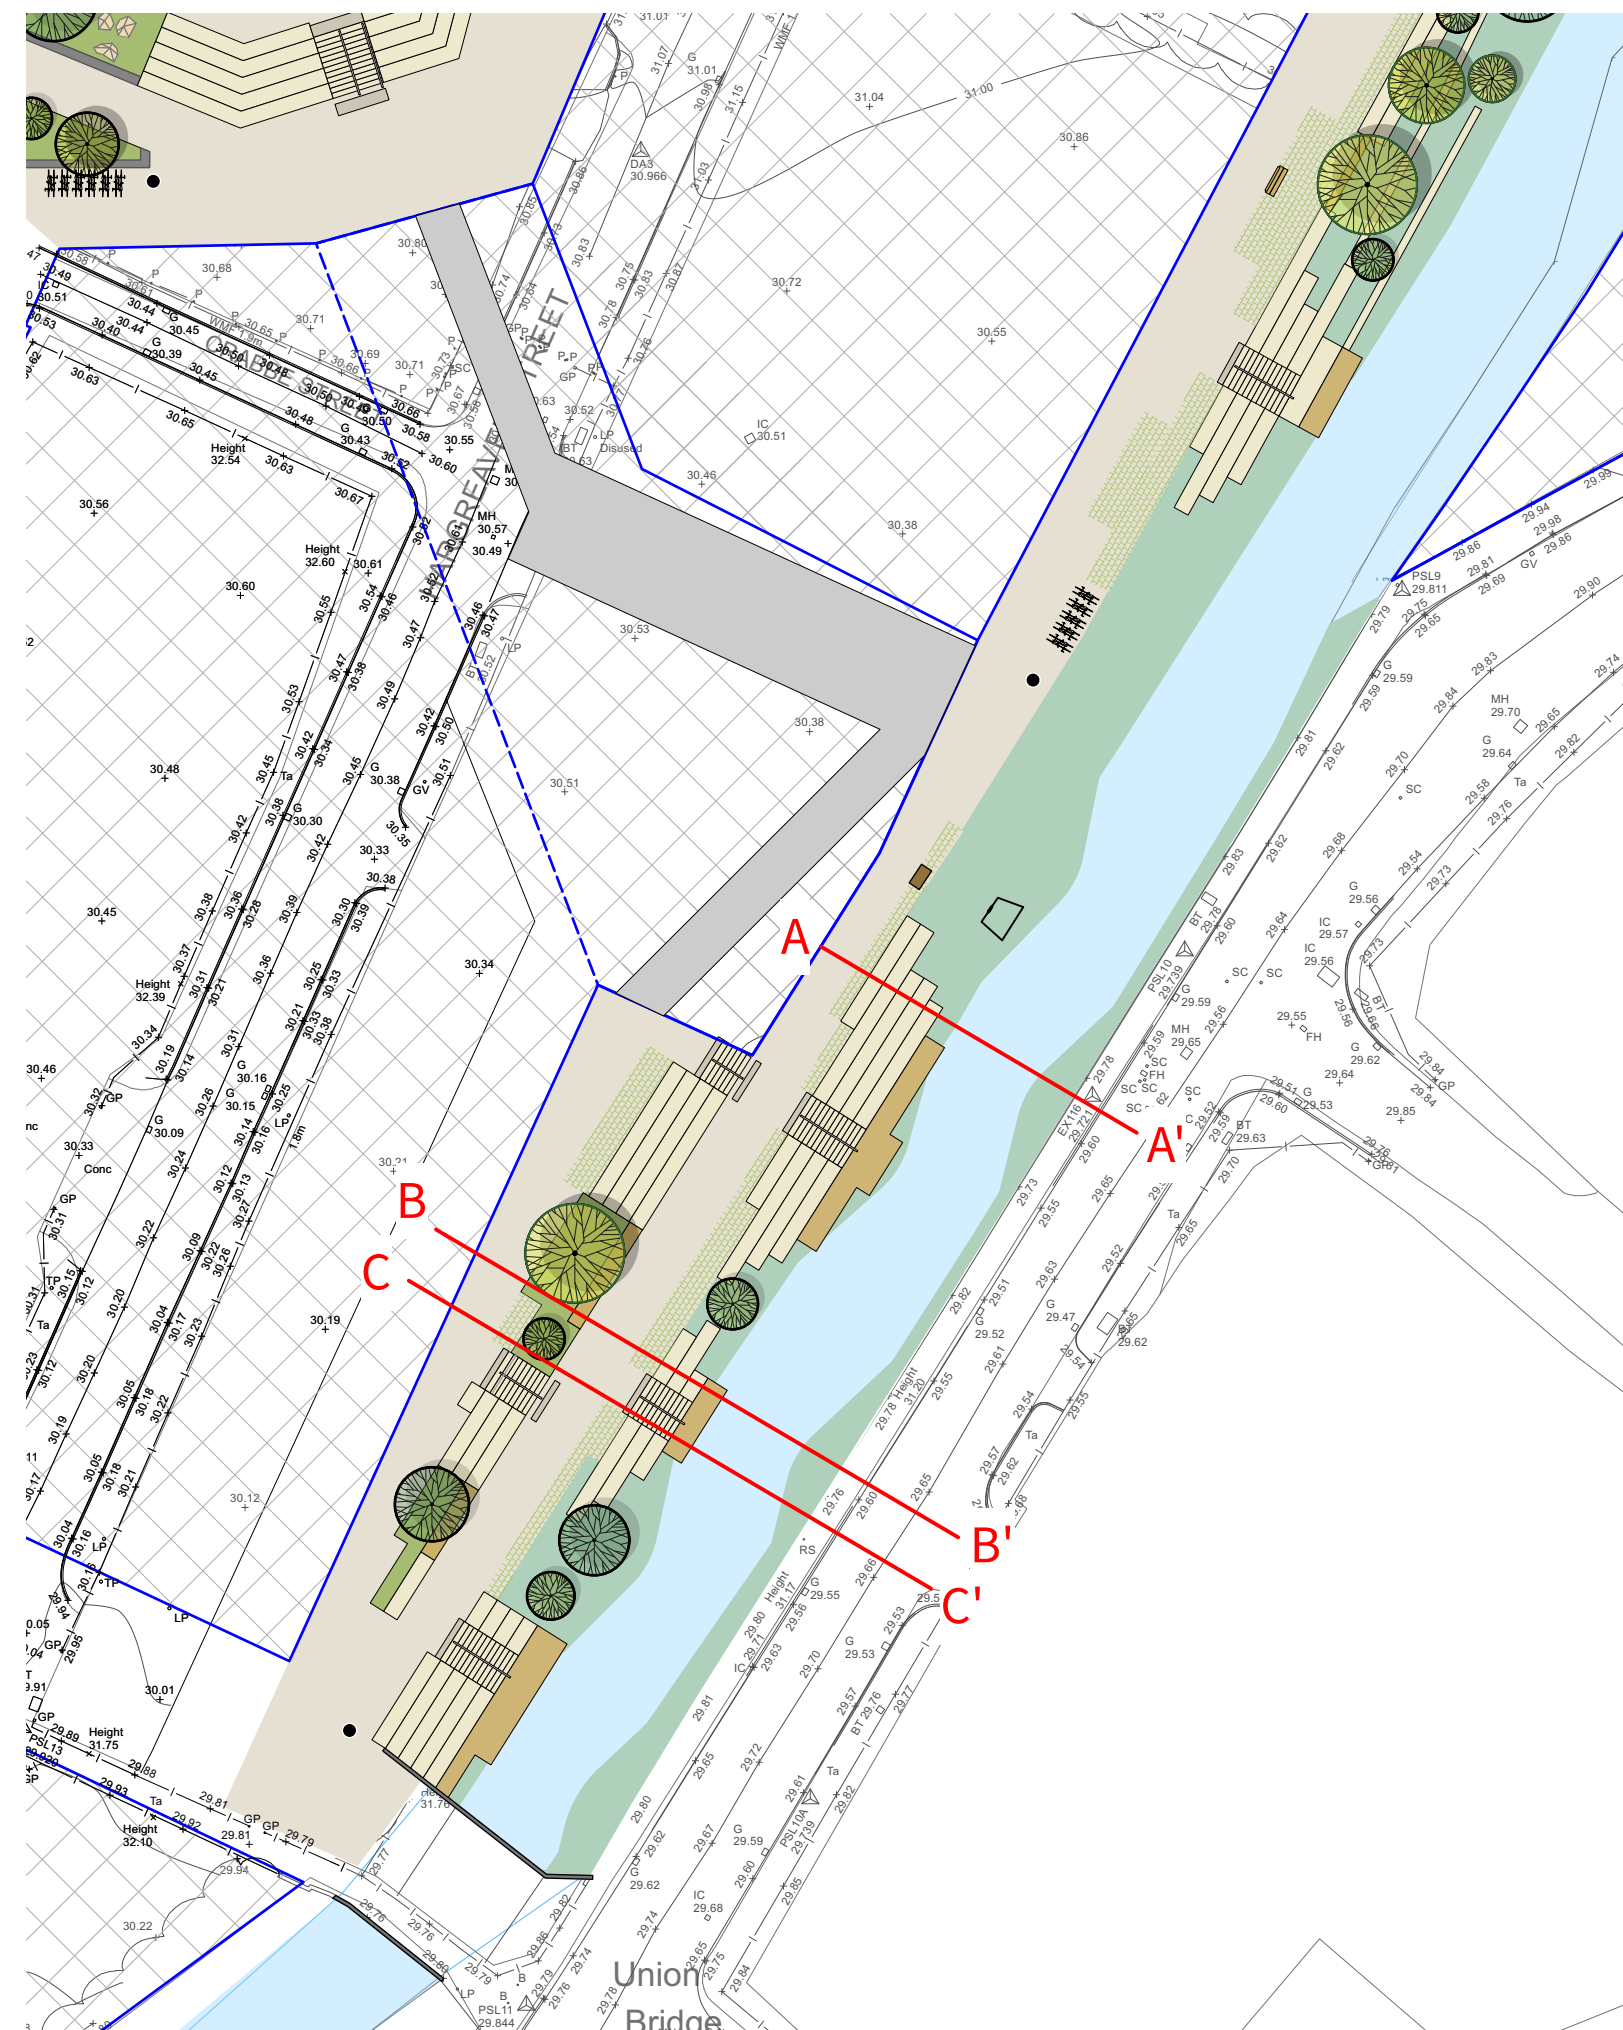


Client



Project Title

Victoria North HIF Infrastructure

Key Plan

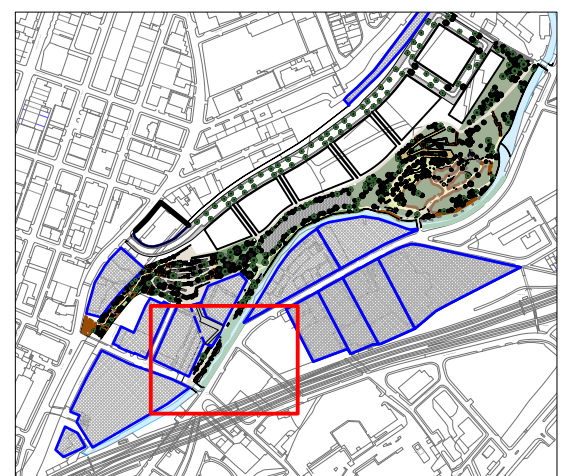

Union Plaza Sections - For Approval

Scale at A1 As Shown	Planit-IE Job No 2700
-------------------------	--------------------------

Role	2000
Landscape Architect	

Suitability
S2

Rev	By	Chkd	Appd	
P02.03	SR	MS	MS	
	Date	Date	Date	
	17.12.21	17.12.21	17.12.21	

Name _____

Project VNIF	Originator PLA	Volume ZZ	Location YYY	Type DR	Role L	Number 3003
-----------------	-------------------	--------------	-----------------	------------	-----------	----------------