

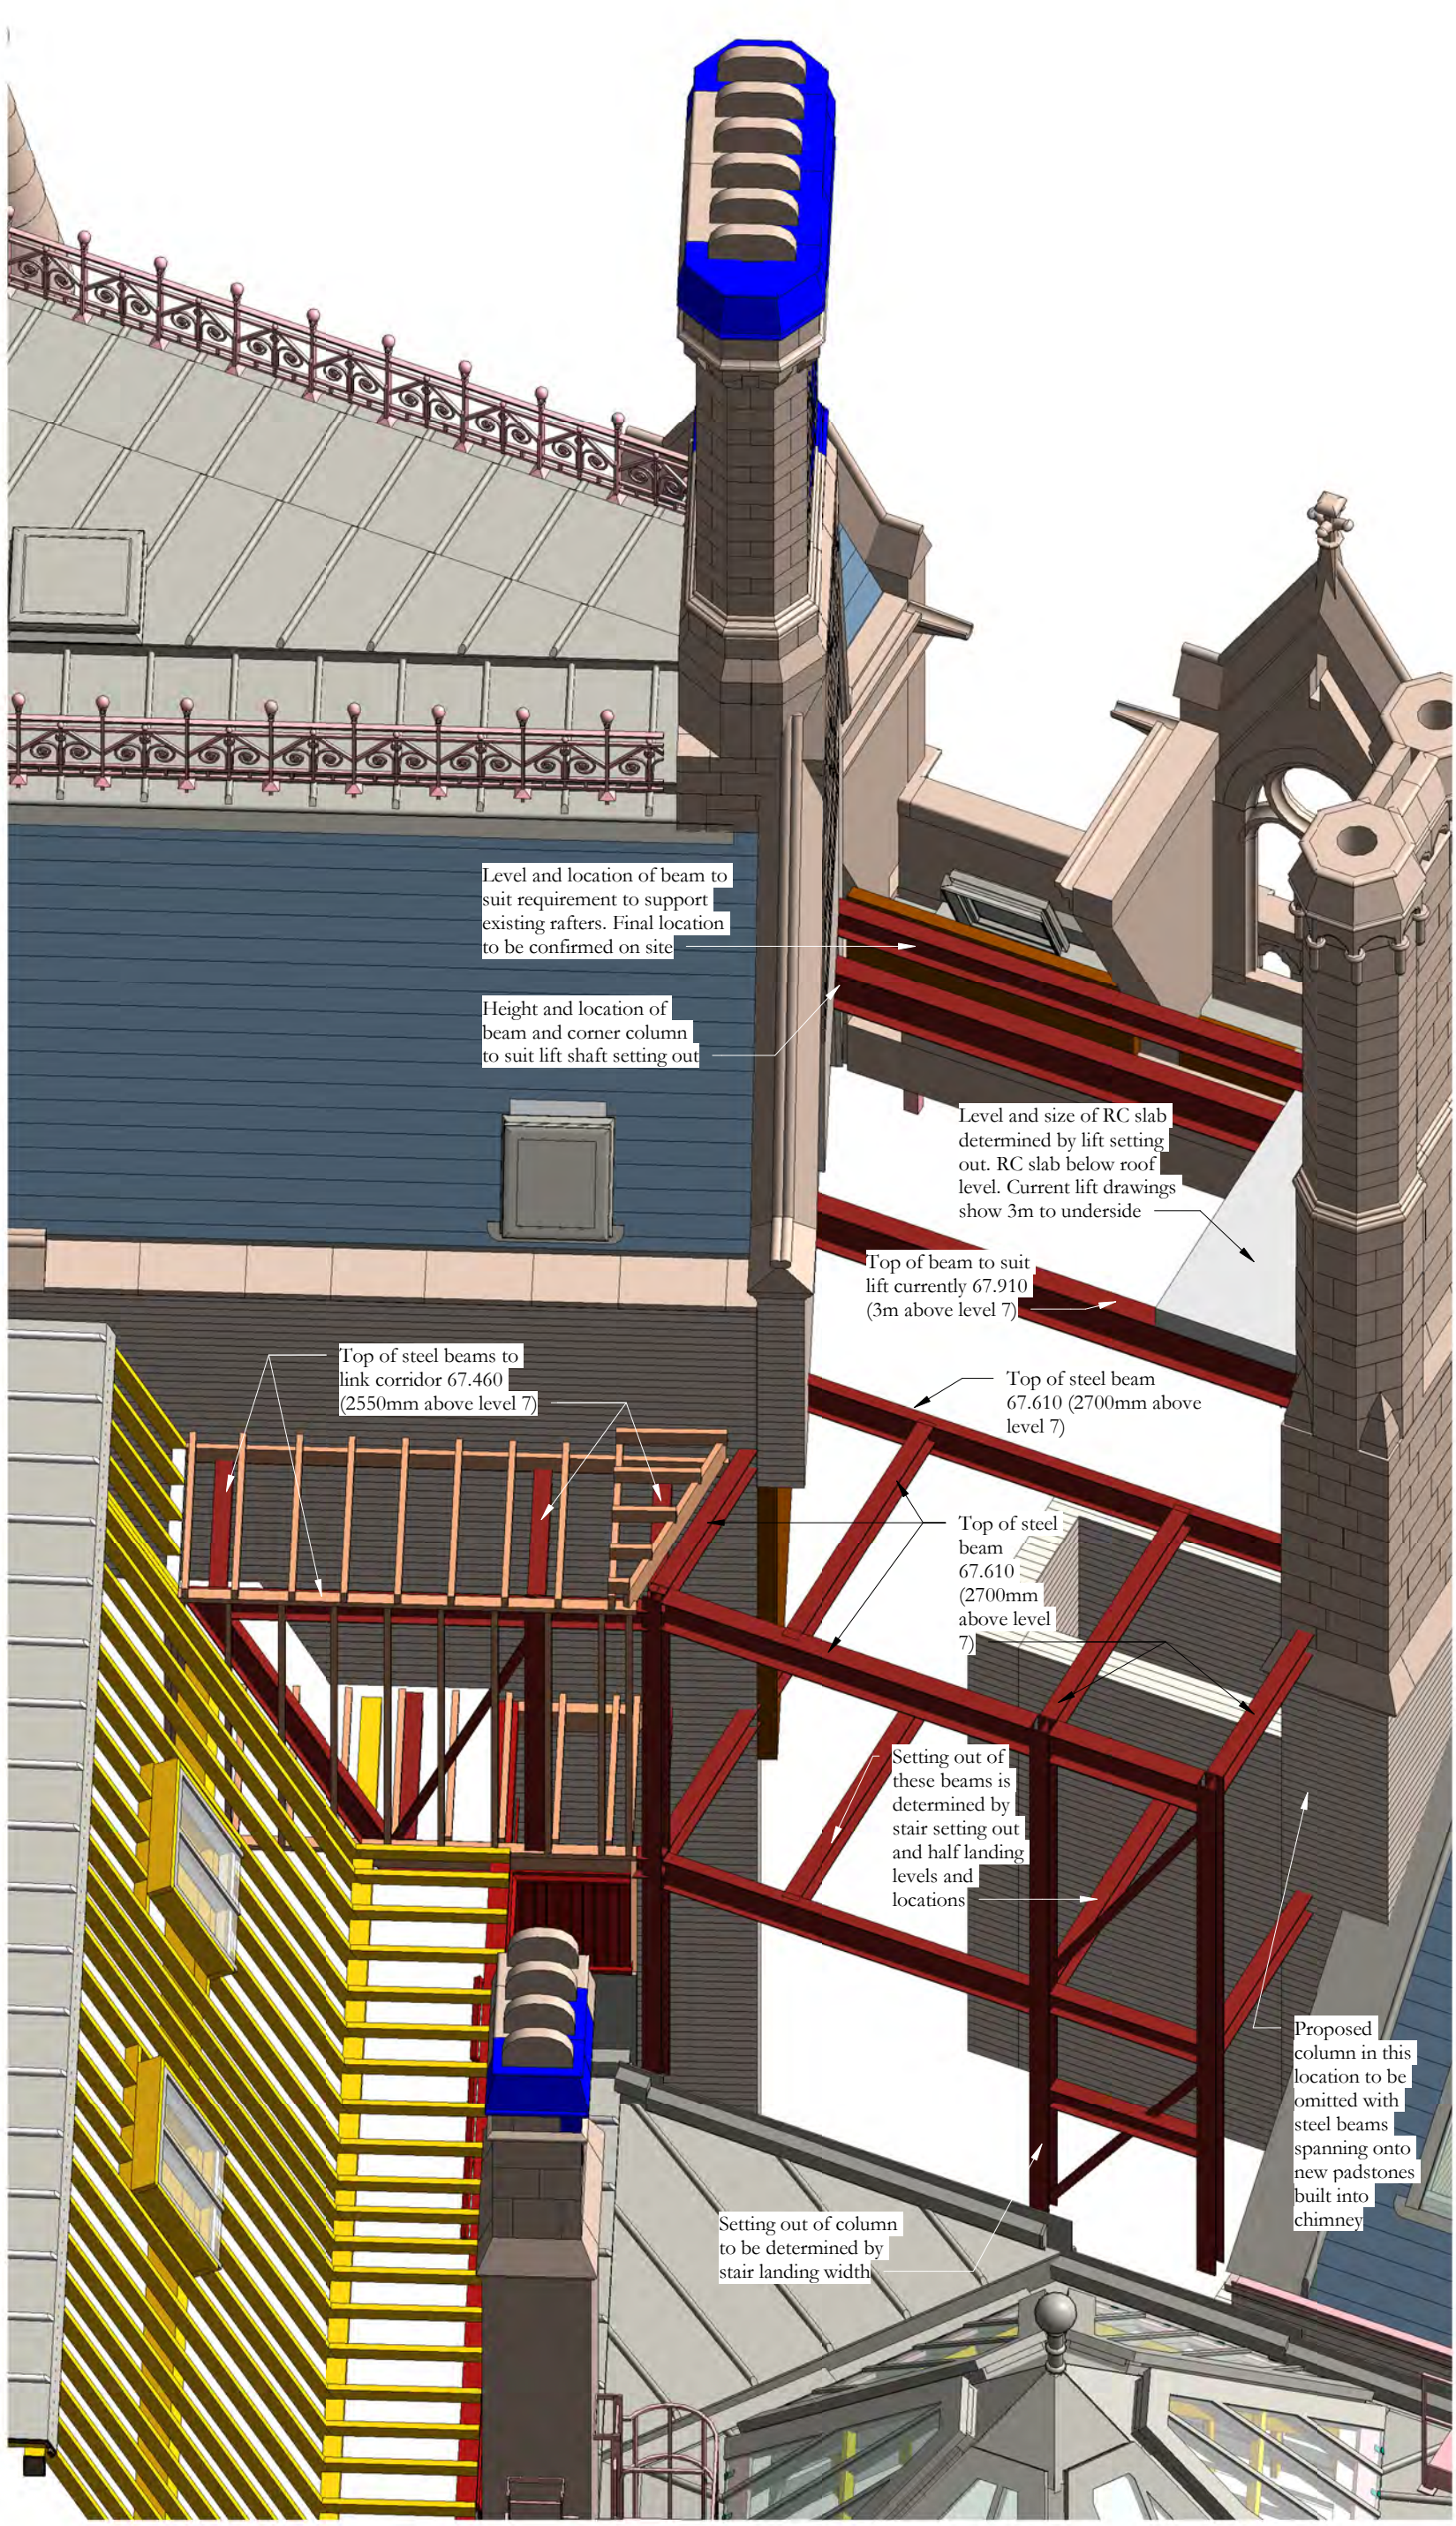


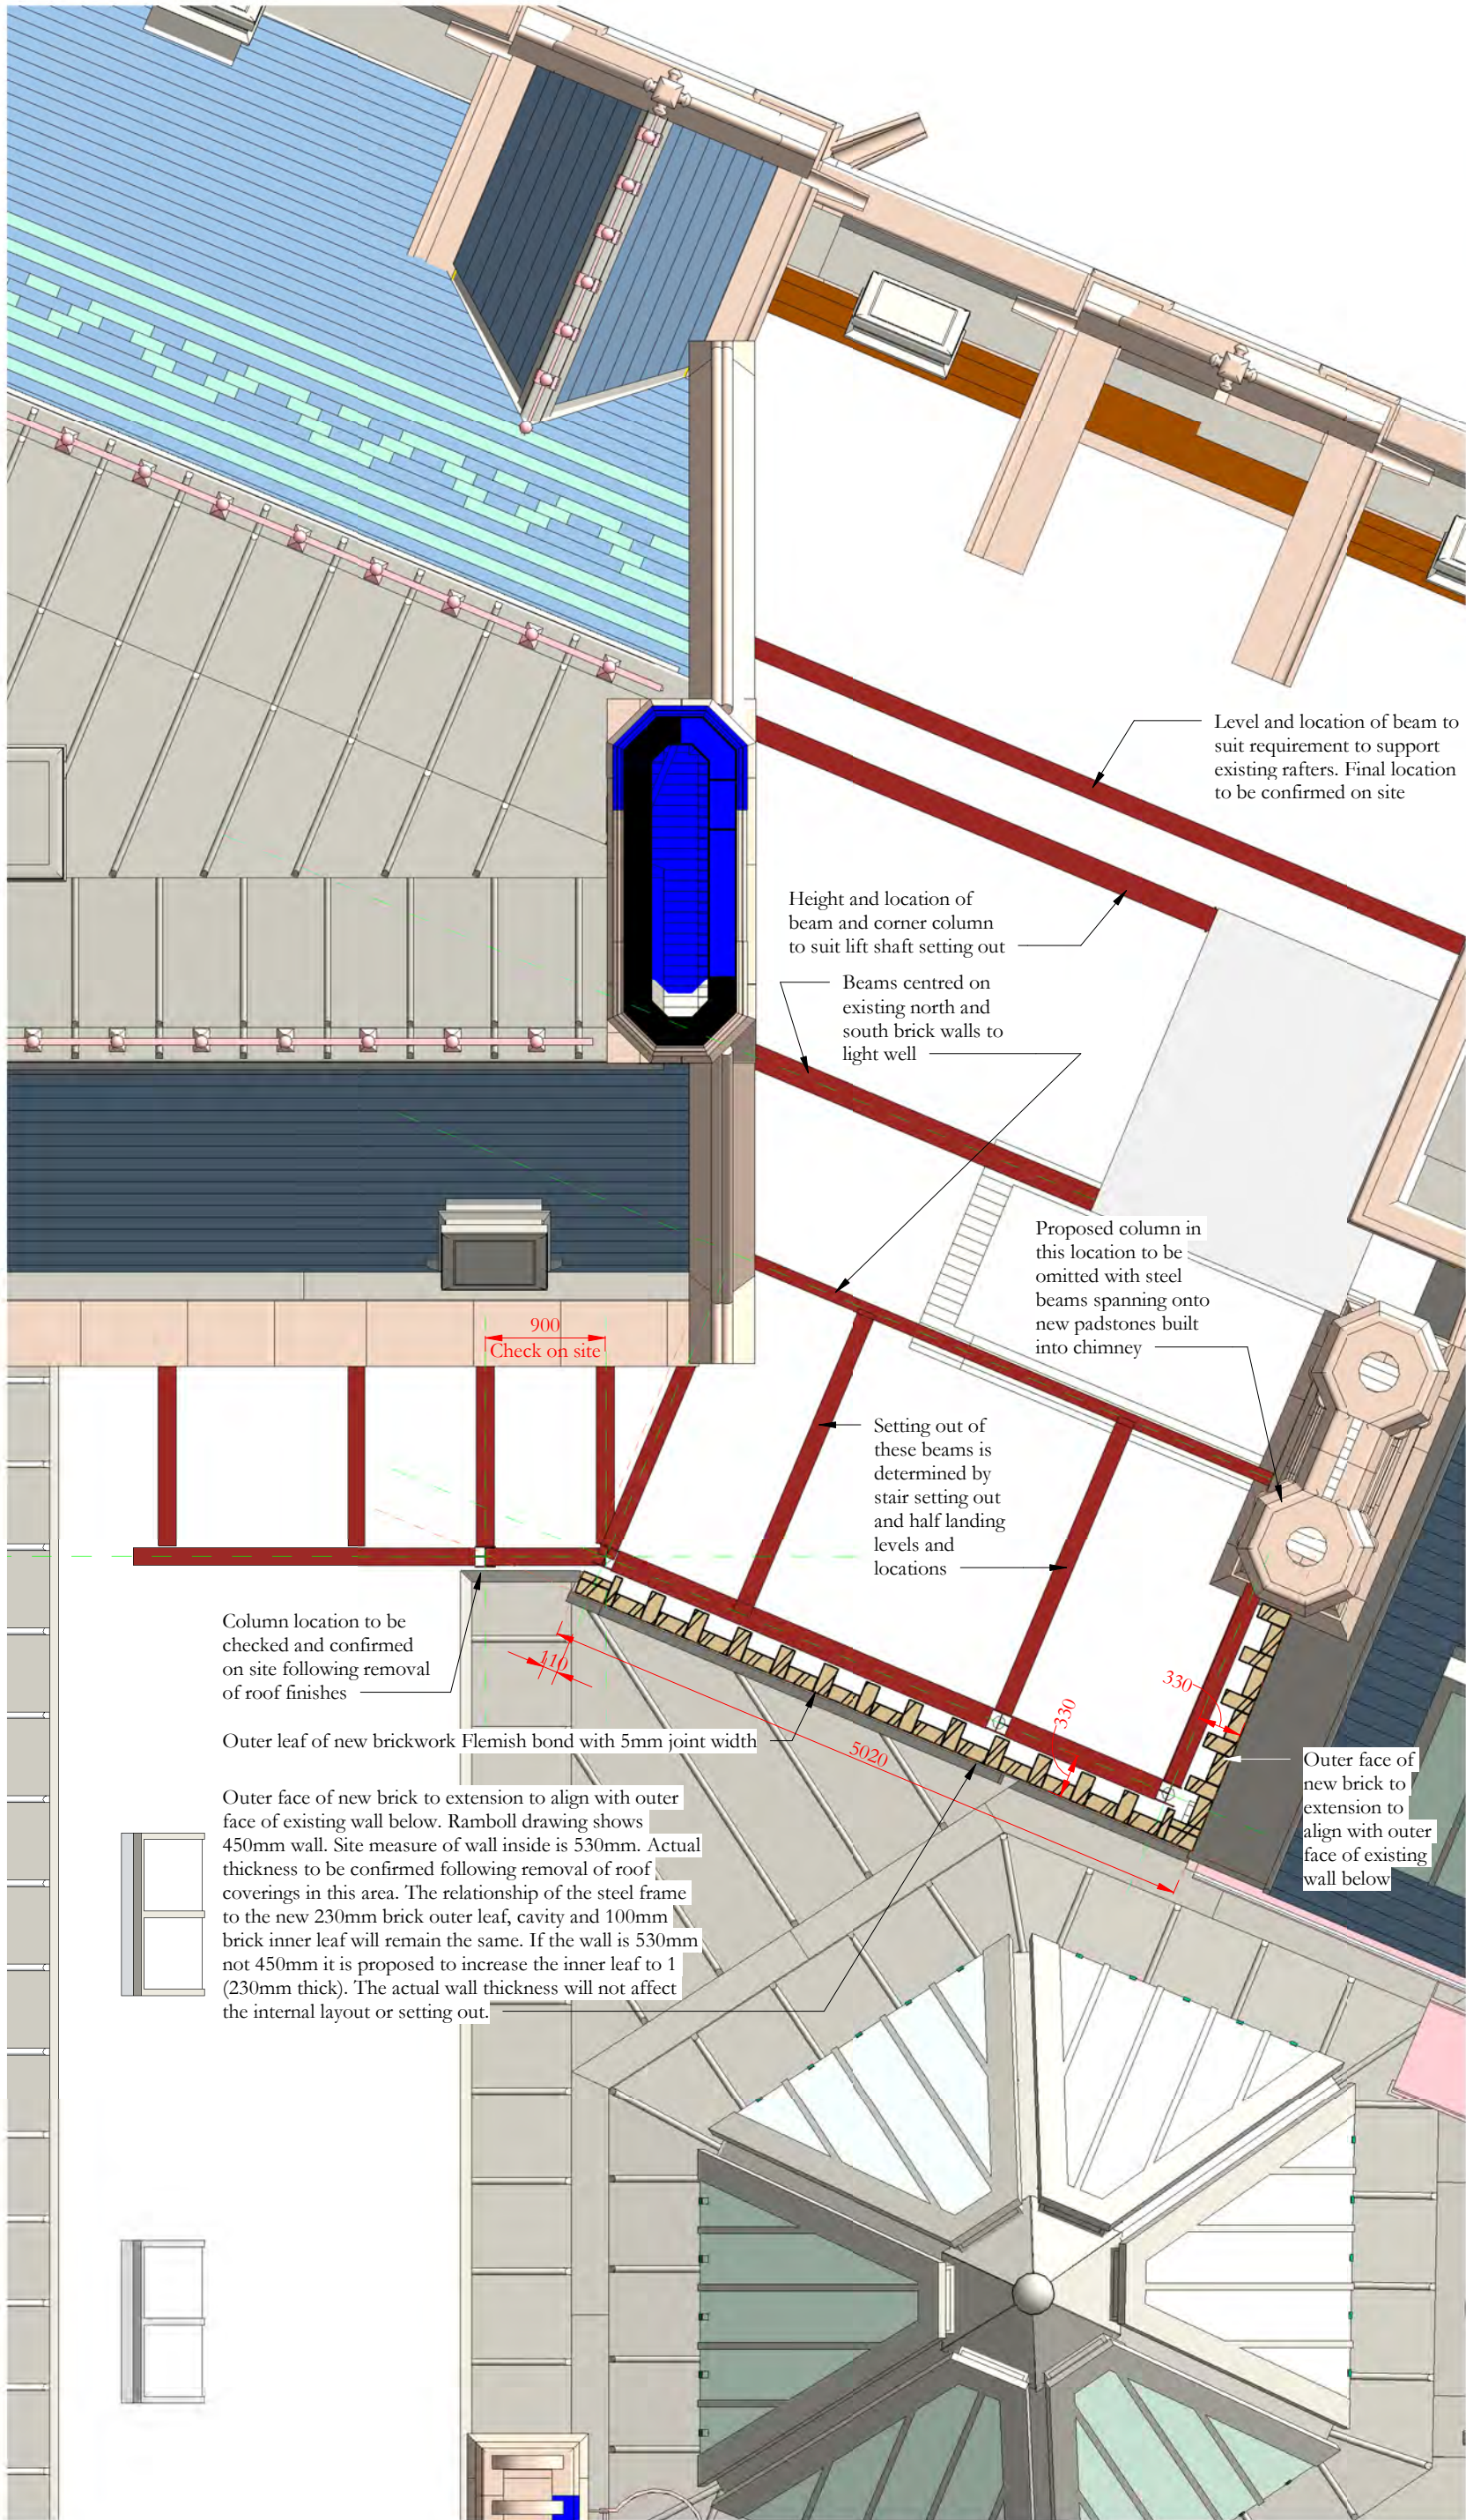

Notes:
Drawings are based on survey data and may not accurately represent what is physically present.
Do not scale from this drawing. All dimensions are to be verified on site before proceeding with the work.
All dimensions are in millimeters unless noted otherwise.
Purcell shall be notified in writing of any discrepancies.

Revision 01: Drawing re-issued no changes to content. Status amended to **S1 Co-ordination**

-	06/08/2020	JC	GR	First issue
01	10/02/2021	JC	GR	See note in revision cloud
ISSUE	DATE	APPROVED	DRAWN	DESCRIPTION

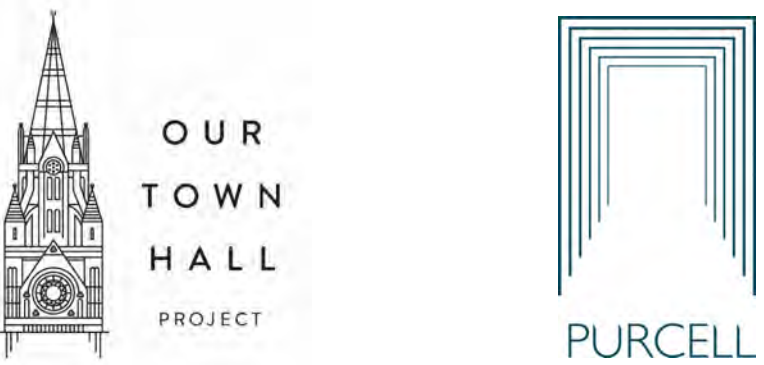

Project Office, Room 308, Town Hall, MANCHESTER M60 2L1
+44 (0) 7970 097 432
www.purcelluk.com

PROJECT STATUS Riba Stage 5

CLIENT Manchester City Council

PROJECT Our Town Hall

DRAWING TITLE Setting out principles for steelwork adjacent to Princess Street Tower

SIZE & SCALE A2: 1 : 50

DRAWING STATUS S1 Co-ordination

JOB NUMBER 236959

DRAWING NO. OTH-PUR-TH-RF-DWG-A-4404 **01** **REV**