


Copyright of this drawing is vested in 5plus Architects and it must not be copied or reproduced without written consent. Figures dimensions only are to be taken from this drawing. Do not scale from this drawing.
All Contractors must take the site and are responsible for making and checking all dimensions prior to their work.
5plus Architects are to be advised of any variation between drawings and site conditions.
This drawing shall remain the property of 5plus Architects and shall not be distributed for reproduction.
All dimensions and levels should be 'read only' from those values stated in text, on the drawings.

CONSTRUCTION - It is confirmed that the proposed works are within the scope of a competent Contractor and as such no contract documents have been identified, refer to relevant Royal Institution Designers Data Assessment

KEY PLAN:

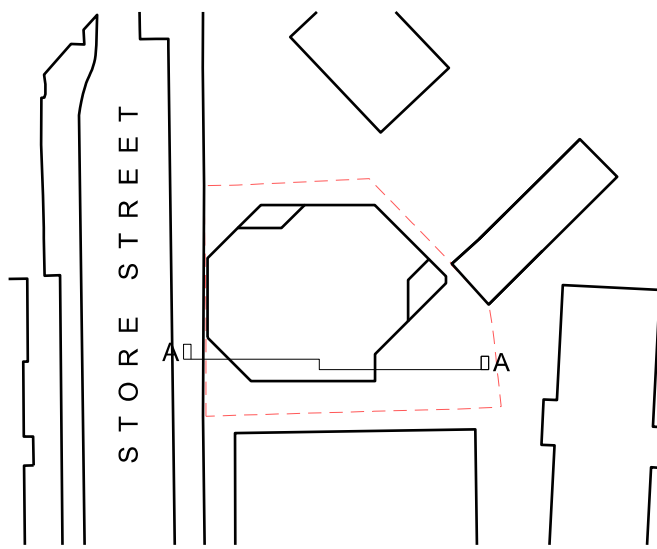

NOTE: Ground levels based on survey S20-SS1-T provided by Geo UK Ltd. 14/01/21

Level: FRL
F.F.L: +93.790

Level: 14
F.F.L: +80.260

Level: 13
F.F.L: +76.860

Level: 12
F.F.L: +73.860

Level: 11
F.F.L: +70.460

Level: 10
F.F.L: +67.460

Level: 09
F.F.L: +64.460

Level: 08
F.F.L: +61.460

Level: 07
F.F.L: +58.460

Level: 06
F.F.L: +55.460

Level: 05
F.F.L: +52.460

Level: 04
F.F.L: +49.460

Level: 03
F.F.L: +46.460

Level: 02
F.F.L: +43.460

Level: 01
F.F.L: +40.060

Level: 00
F.F.L: +37.060

STORE STREET

- C 13/05/22 Louvers amended to perforated panels. Issued for Planning.
B 20/12/21 Street trees amended. Issued for planning.
A 16/06/21 Issued for planning

REV: DATE: DETAILS:

5plus architects

Manchester: 0161 228 0211
Fourth Floor, The Hive, 47 Lever Street,
Manchester M1 1FN
London: 0207 253 7644
The Leather Market, Weston Street,
London SE1 3ER
5plusarchitects.com

PROJECT:
M1 Piccadilly
Store Street
TITLE:
Proposed Section
Section AA

SCALE: 1:100 @ A1
ORIGIN DATE: 10/06/21
DRAWN: MS
CHECKED: PN

STATUS:
Planning

PROJECT: 05868_ B1_05_2201
DRAWING NO:

REV:
C