



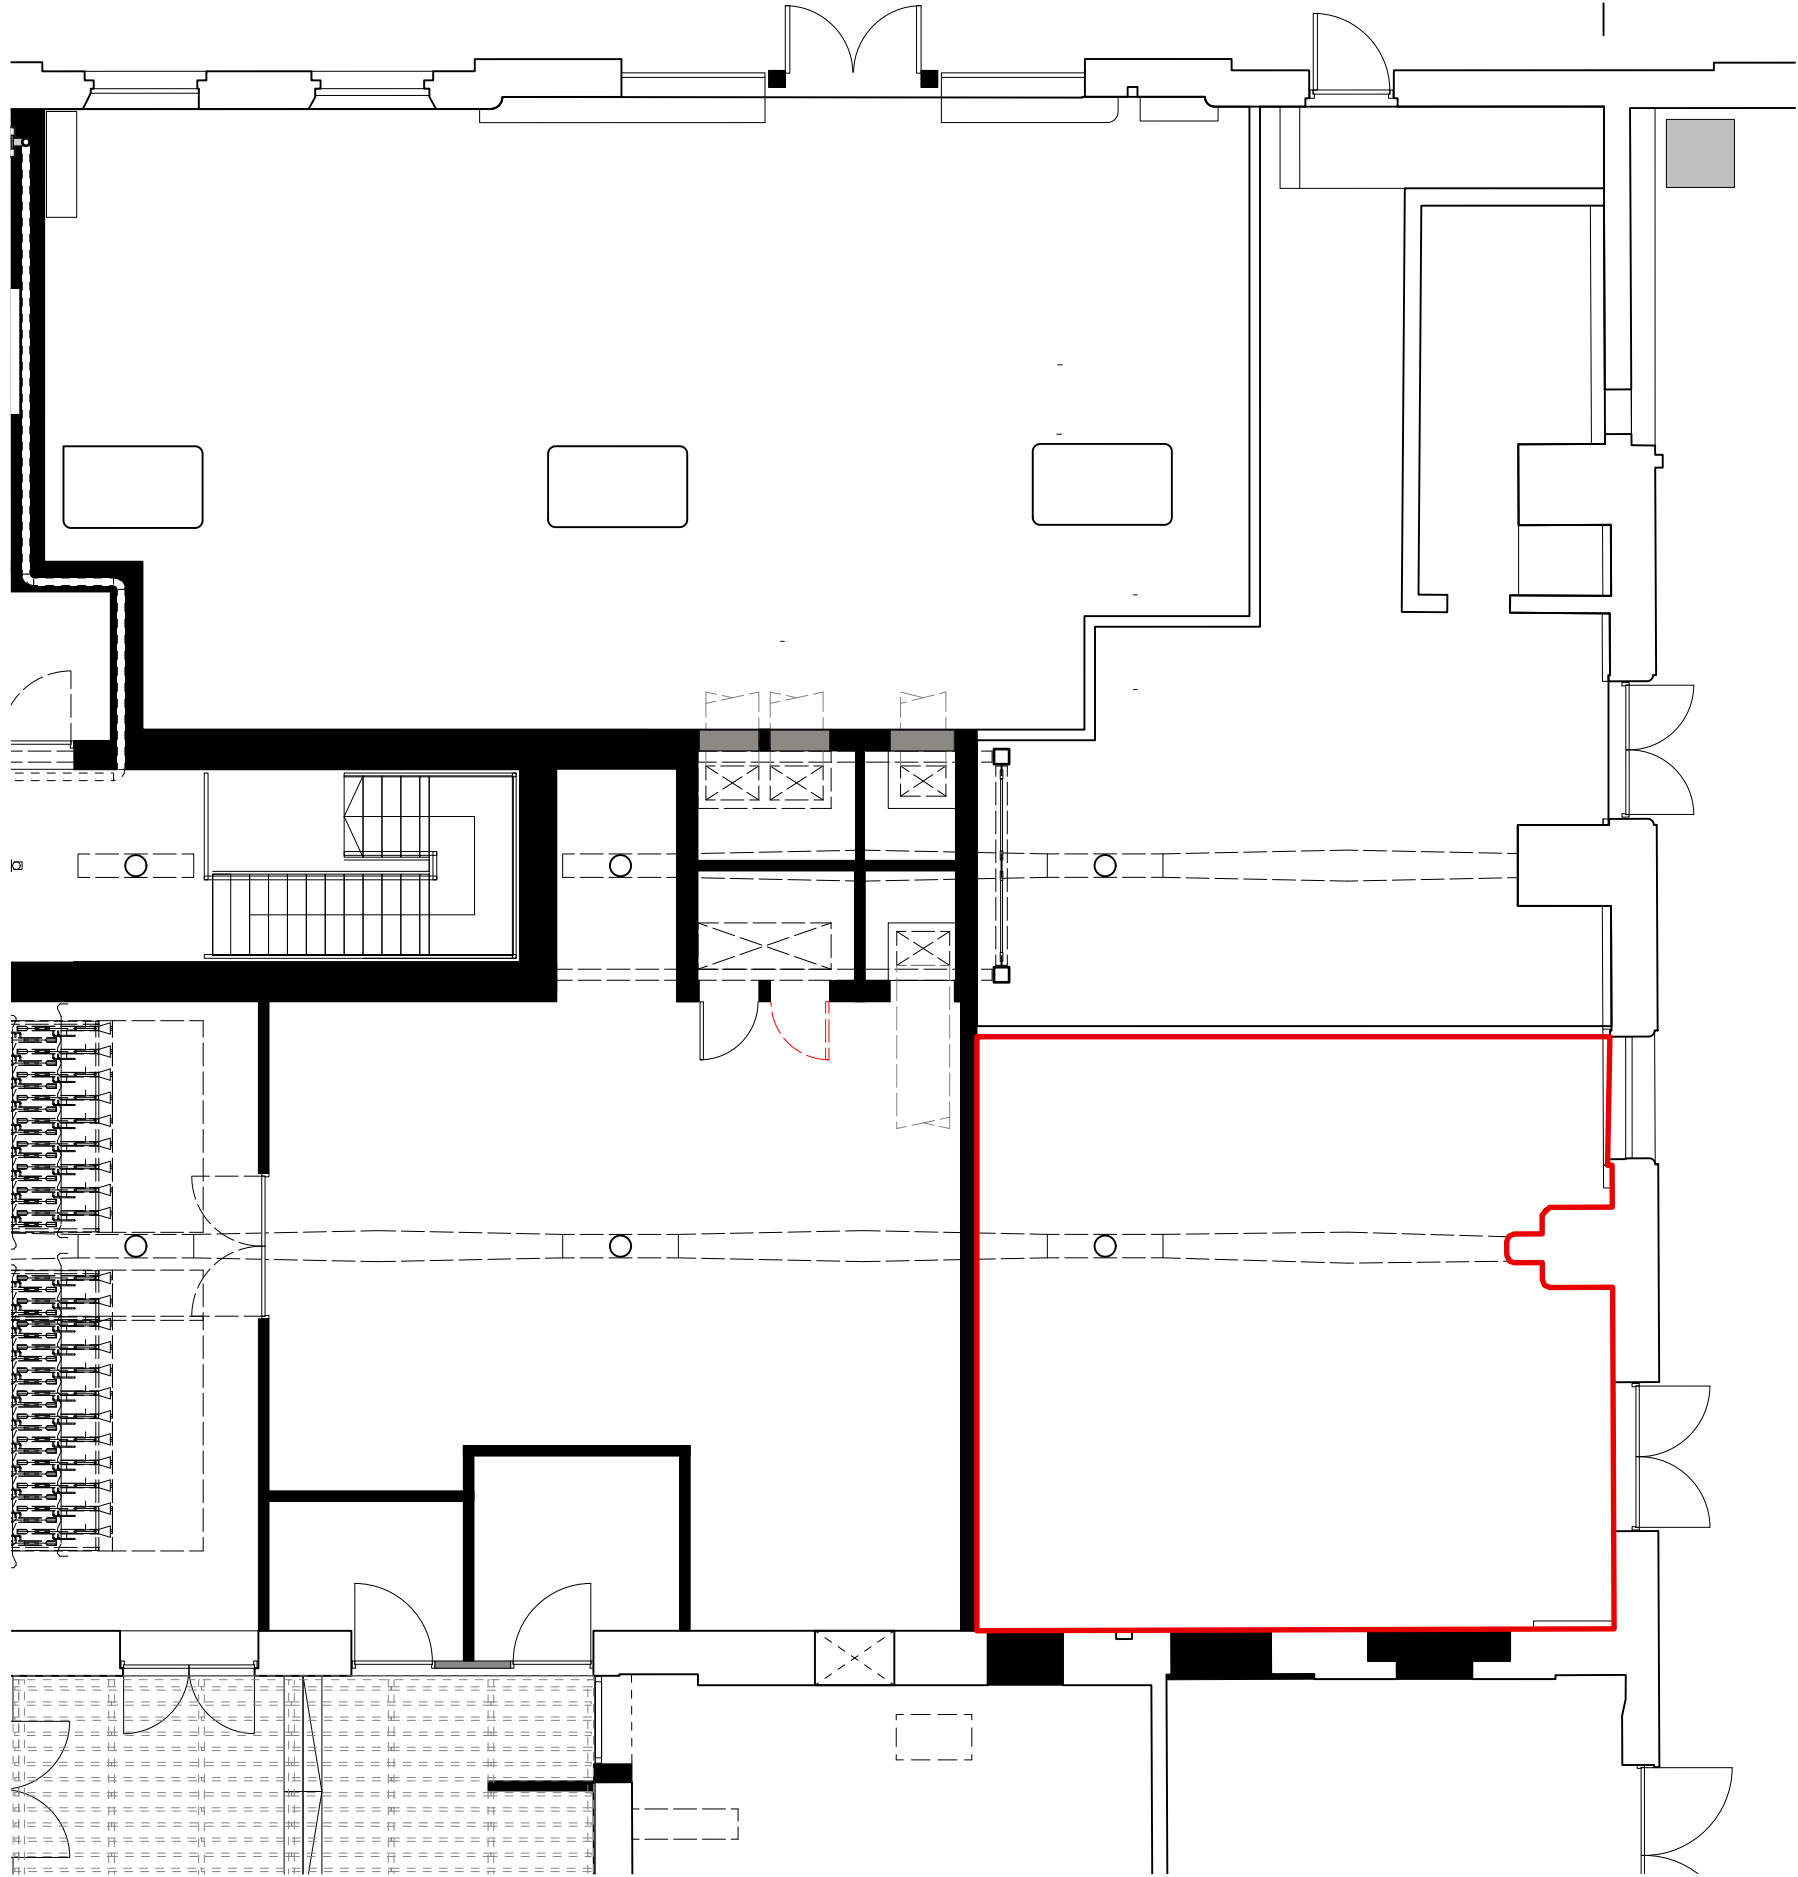

(LR)155/01 • G4.1.2
scale 1:100 @ a3

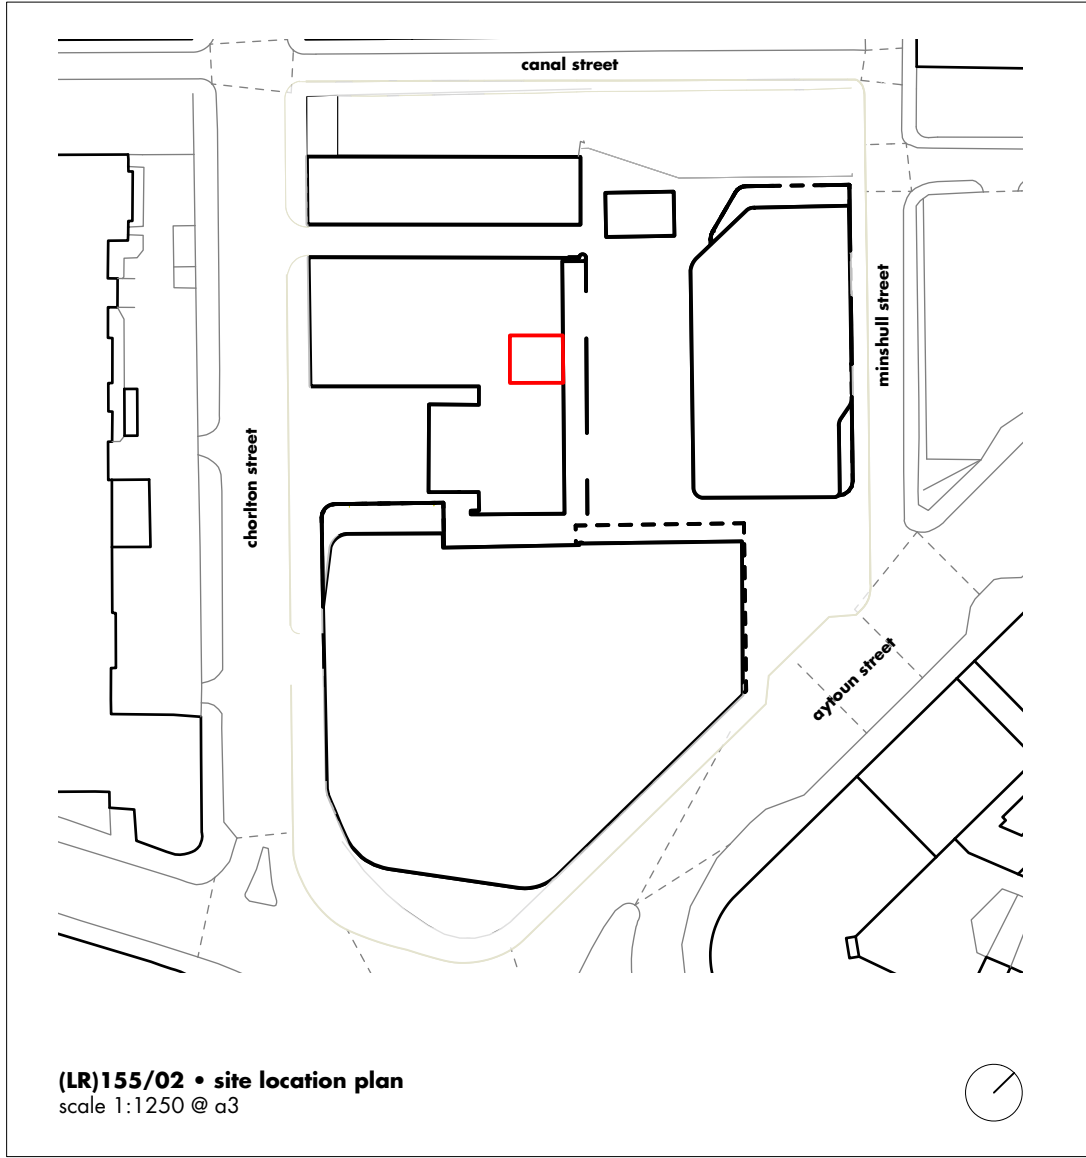

(LR)155/02 • site location plan
scale 1:1250 @ a3

key

— demise area

address

minshull house and minto and turner buildings
chorlton street
manchester
M1 3FY

scale 1:100 @ a3
when scale bar measures 5cm



P3 • street names added 05.01.22 • hmg • ms
P2 • demise line updated 26.08.21 • hmg • ms
P1 • first issue 25.05.21 • la • hmg

rev • description issued • drawn • checked

project	kampus • listed buildings
client	mount anvil
drawing number	KAM-SKM-MH-00-DR-A-(LR)155 P3
scale	1:100 @ a3
status	preliminary
minshull house • LR lease plan • G4.1.2	

do not scale from this drawing • all dimensions are to be set out and checked on site prior to starting construction • any discrepancy found between information given on this drawing and that given elsewhere or recorded on site shall be brought to the attention of the project architect immediately