
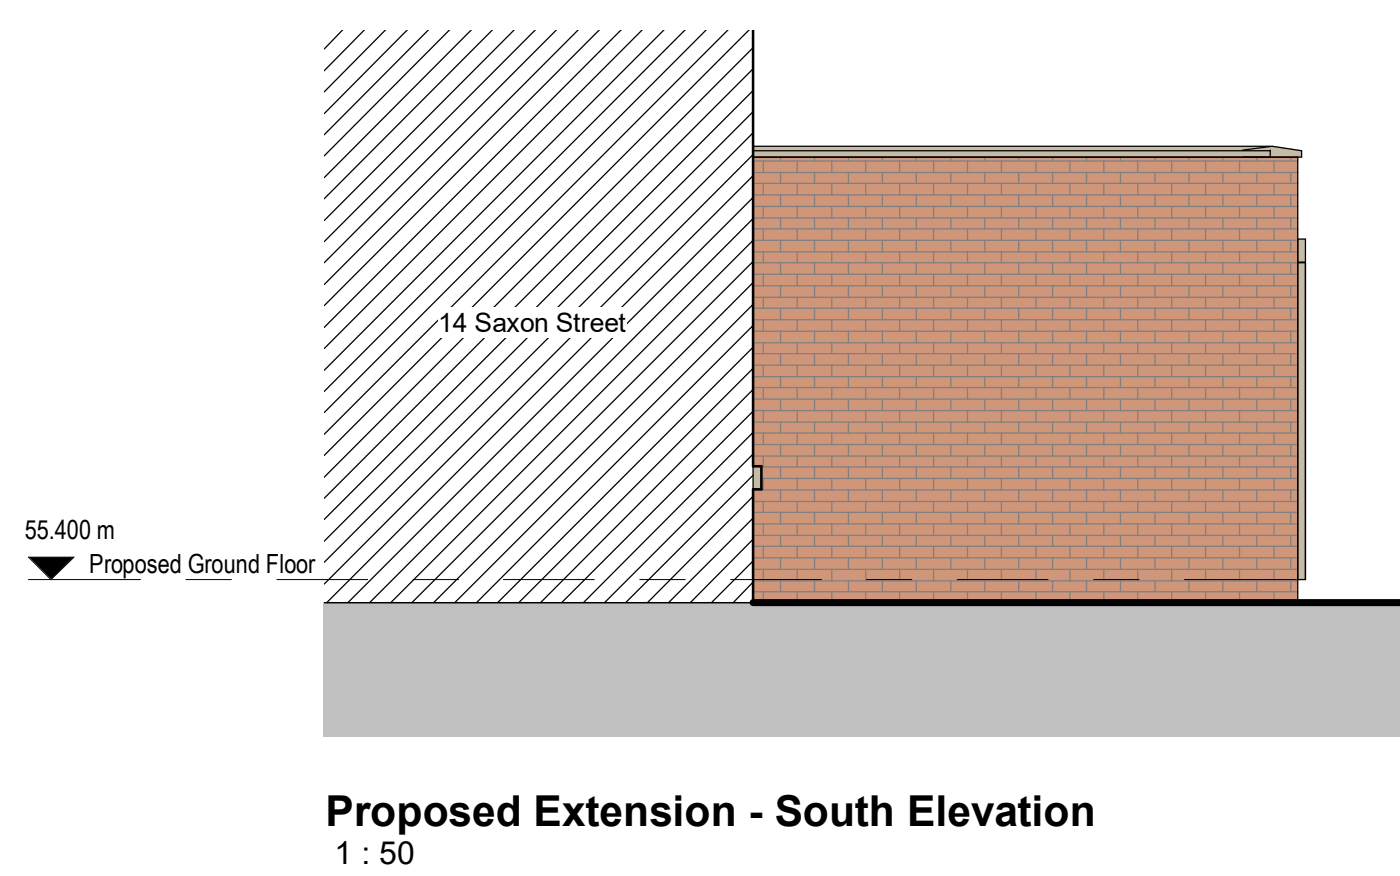
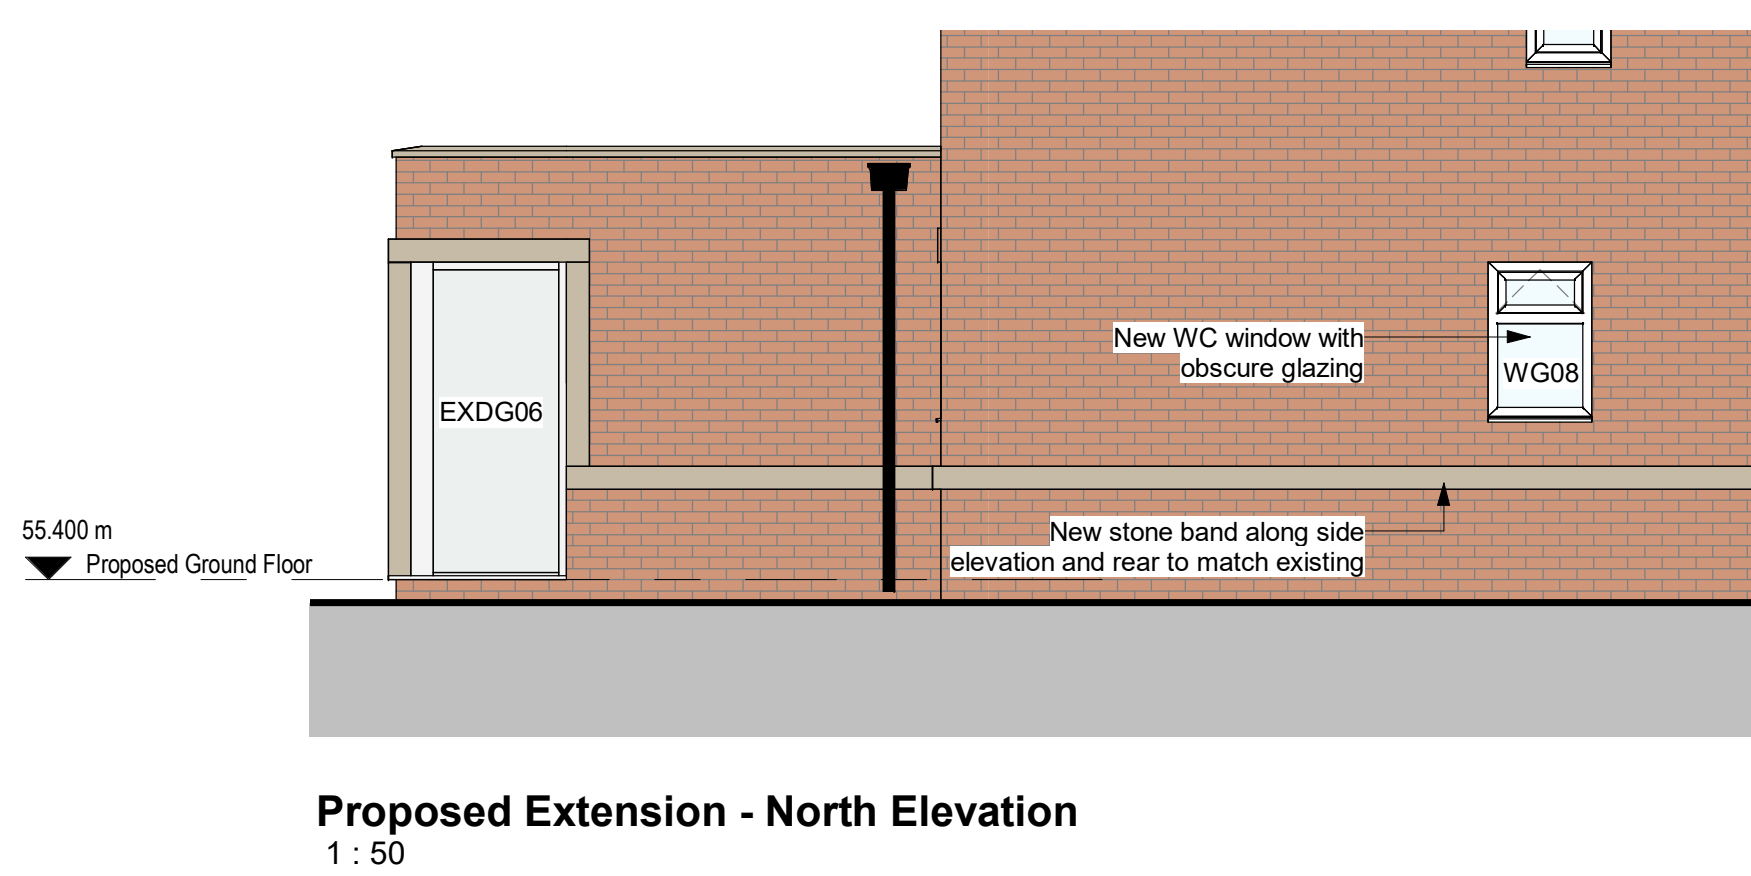
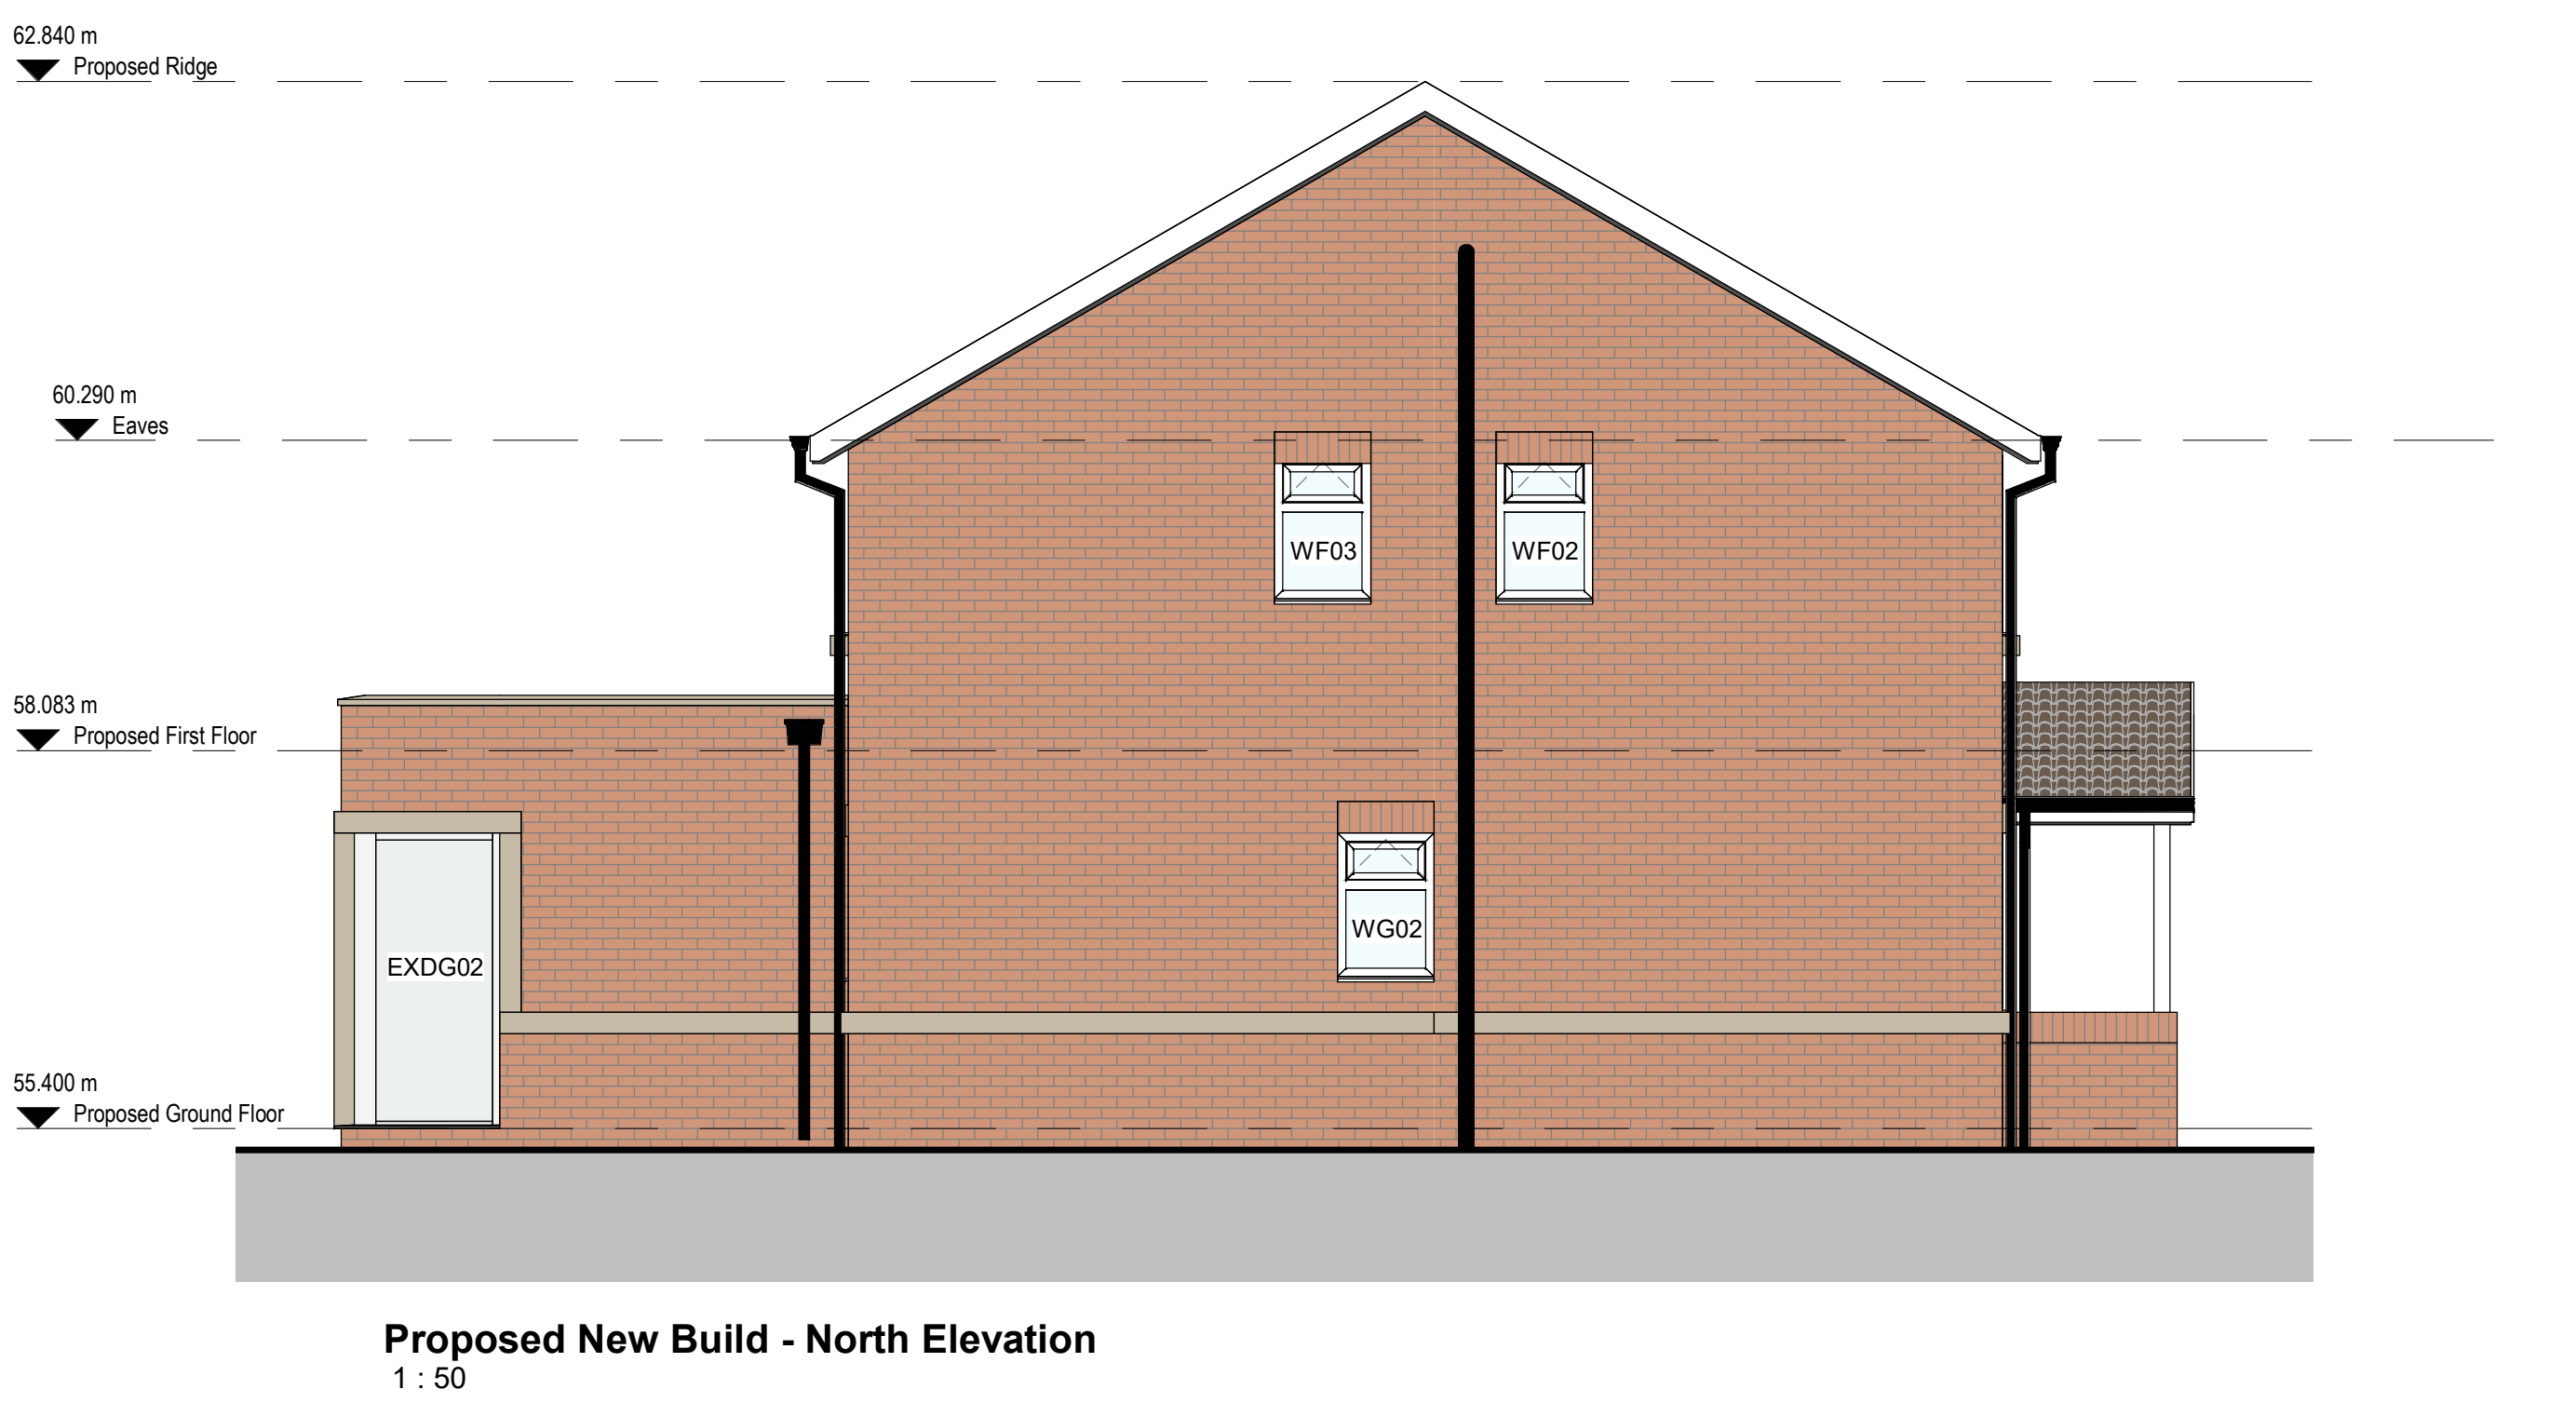


General Notes:
1.This drawing is to be read in conjunction with all relevant architectural information and other consultants drawings.
2.Discrepancies must be reported directly to the Architect.
3.All dimensions must be checked on site and not scaled from drawing.
4.This drawing is copyright.

REVISIONS

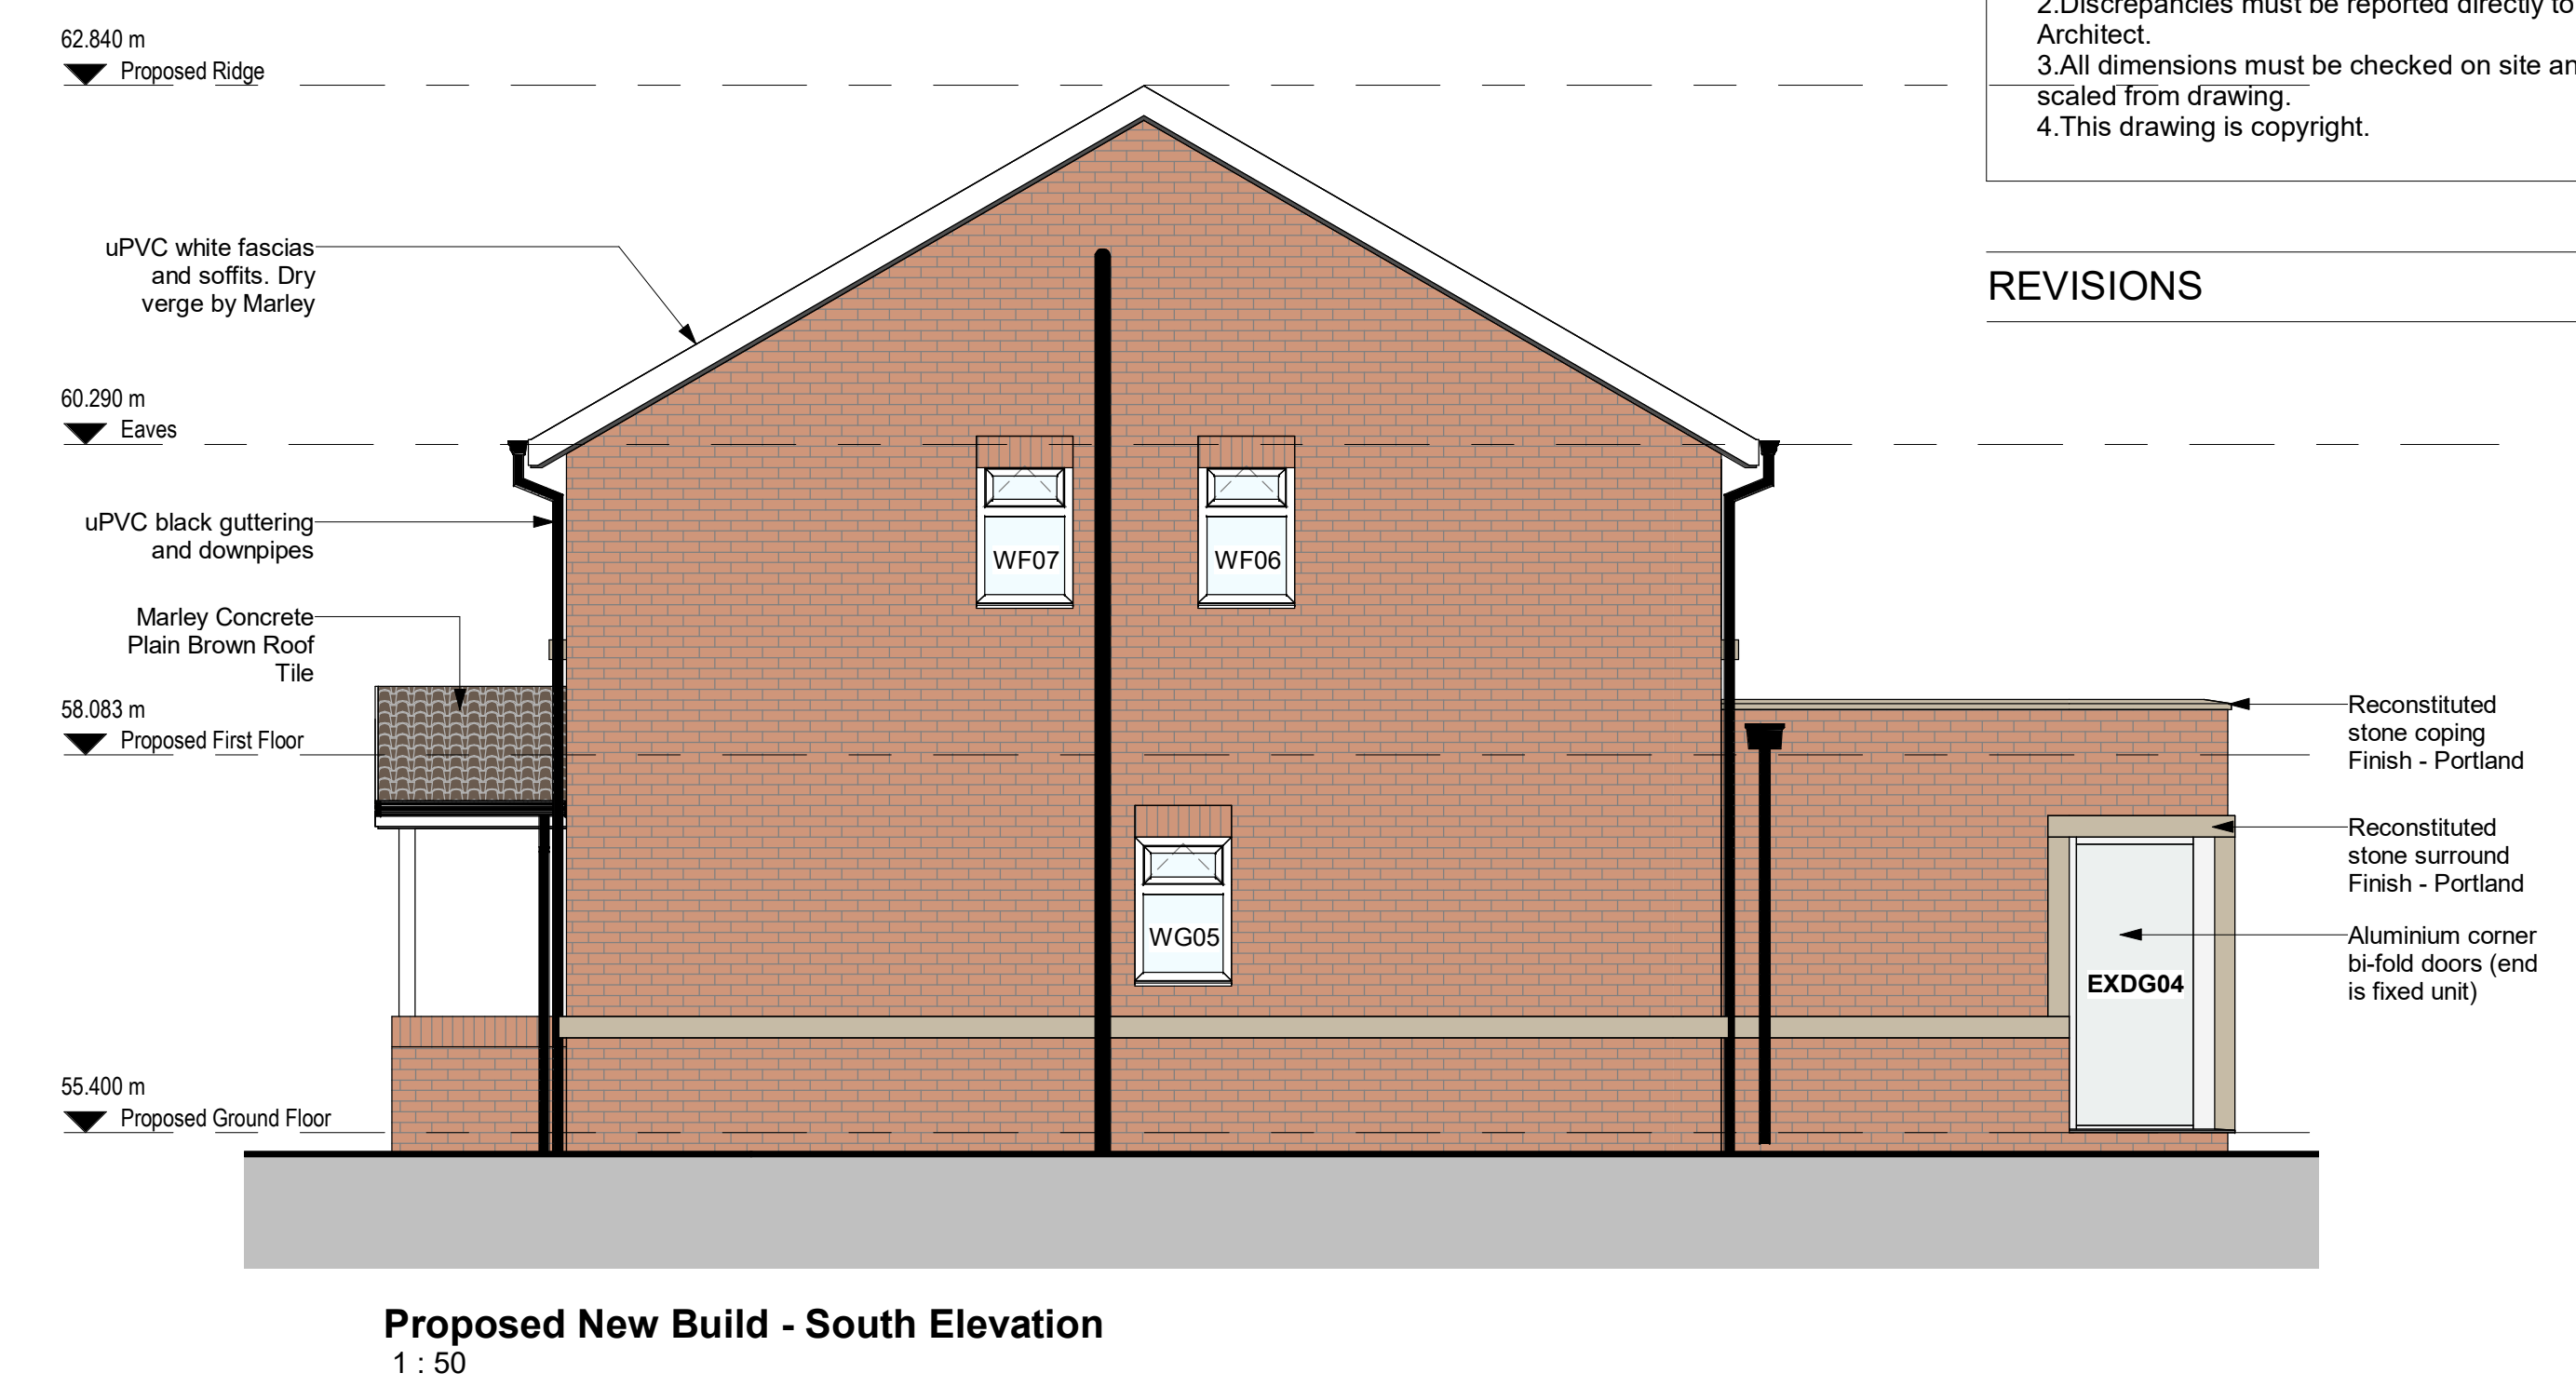

Scale (A1)		1 : 50	
Issue		TENDER	
 Jeffrey Jordan Architects w: jeffreyjordanarchitects.co.uk e: jsmith@jeffreyjordanarchitects.co.uk t: +447706865487			
Project Address		16 Saxon Street, Manchester	
Project Description		Two Semi-Detached Houses	
Drawing Title		Proposed Elevations	
Drawing No.		1310	REV.