


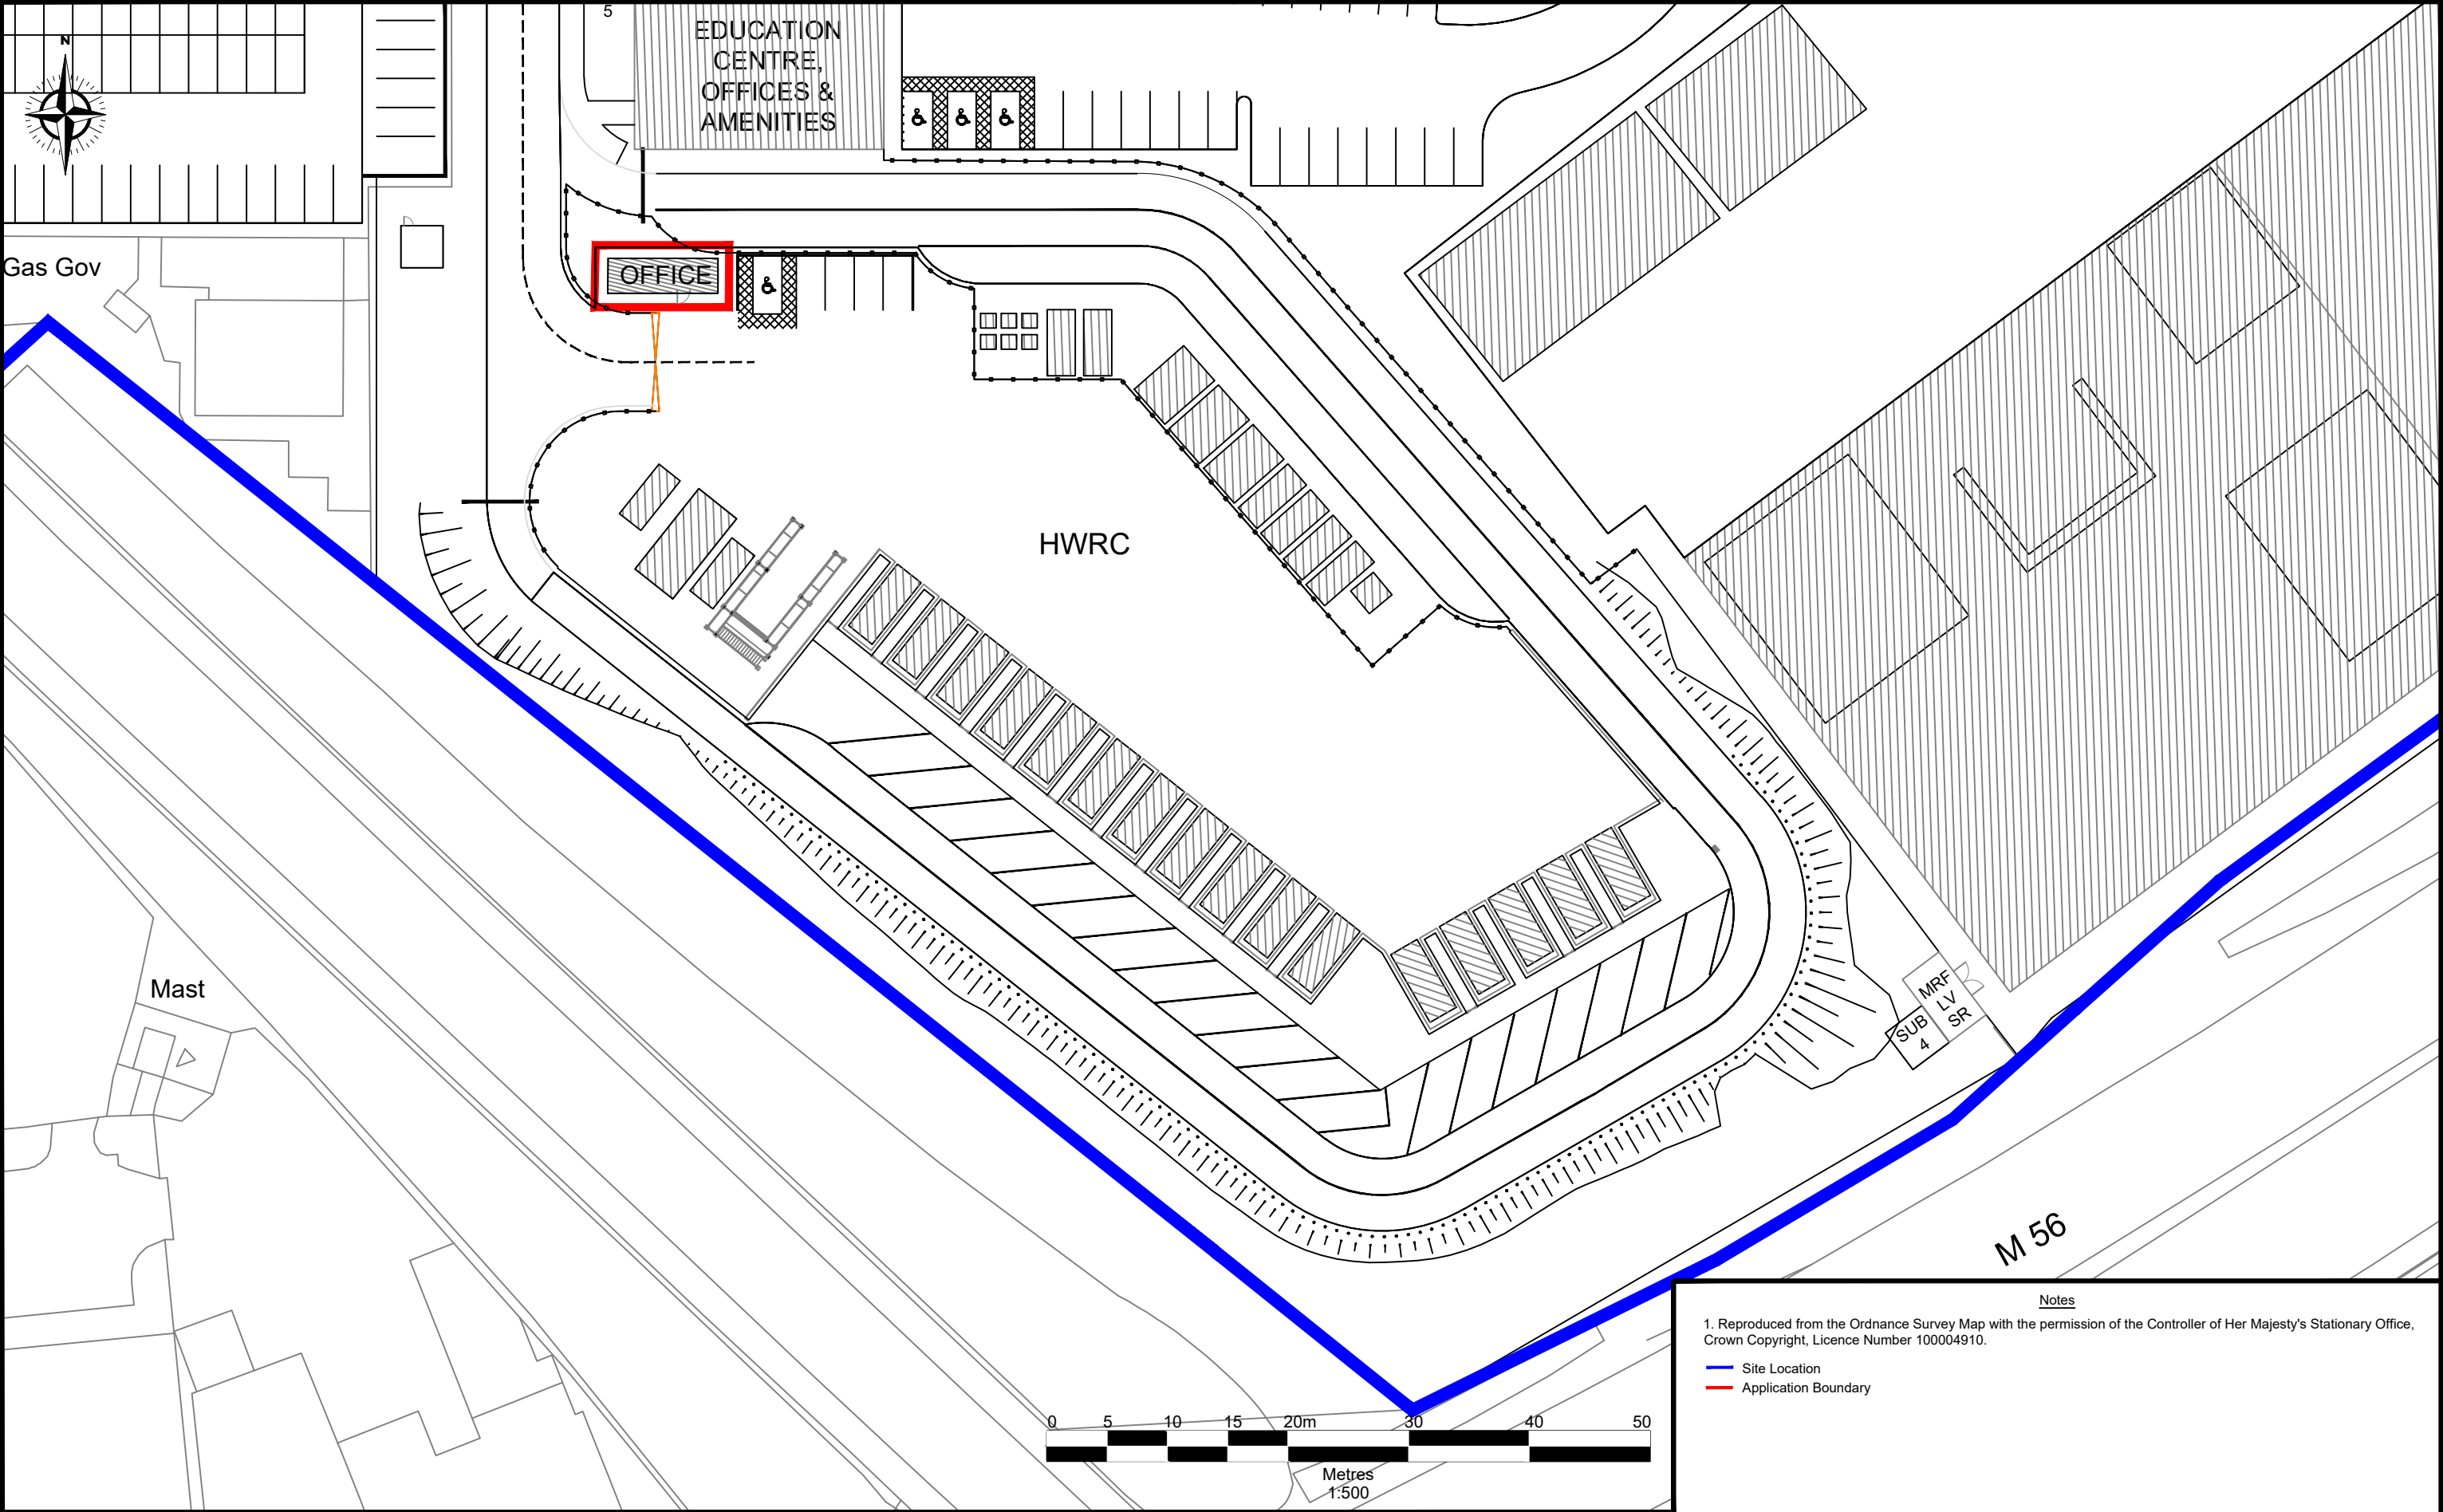

Notes

1. Reproduced from the Ordnance Survey Map with the permission of the Controller of Her Majesty's Stationary Office, Crown Copyright, Licence Number 100004910.
- Site Location
— Application Boundary

 Darwen Resource Recovery Park, Lower Eccleshill Road, Darwen, BB3 0RP Tel: (01254) 819700, Fax: (01254) 819749, Email: richard.bisset@slta.co.uk	Site Longely lane HWRC	Scale 1:500 @ A3	Drawn by RB	Rev	subject	date
	Title Proposed Double Stacked Office Existing Site Layout Plan	Date March 2021				
		Drawing Ref Lgy-PLN-0321-02				
			Checked by JW			