




This drawing is the copyright of LDM Design.
All dimensions to be checked on site.
Do not scale.
All levels to be checked on site and refer to Ordnance
Survey Datum Newlyn unless alternative datum given.
All errors and omissions to be reported to the Architect
prior to commencement.
This drawing must be read in conjunction with the relevant
specification clauses.
This drawing must not be used on site unless issued for
construction.

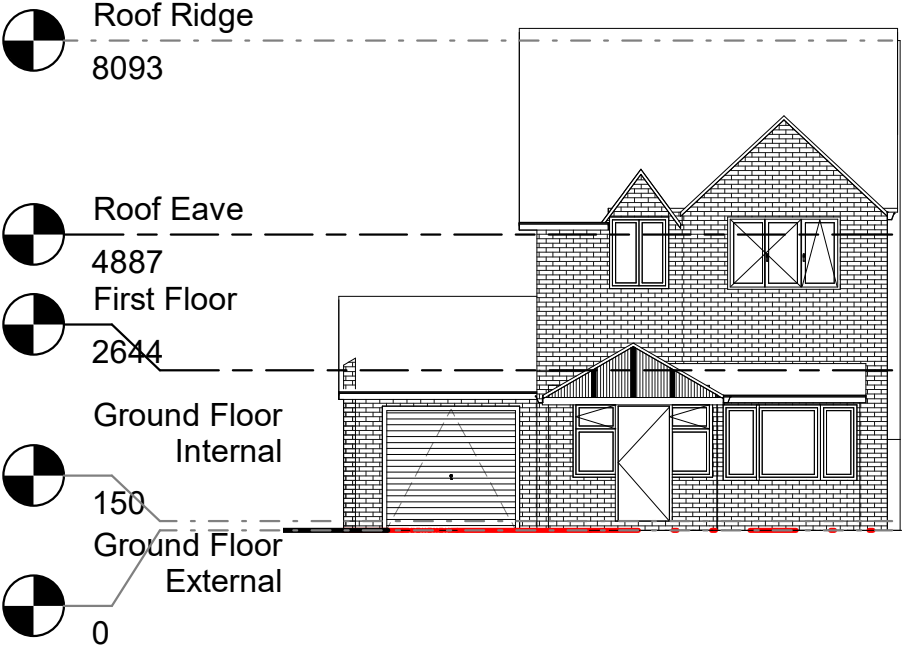

1 Front Existing
1 : 125

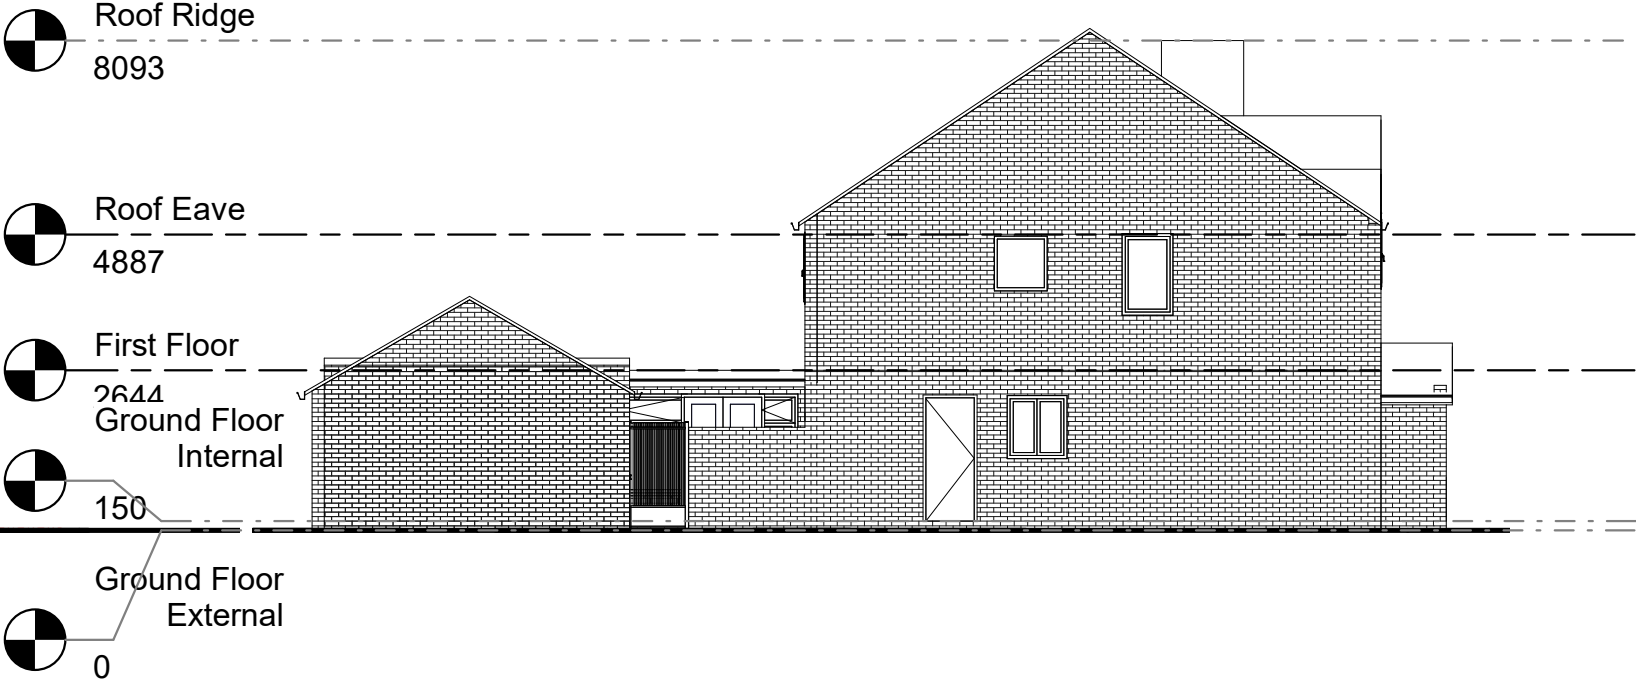


2 Left Existing
1 : 125

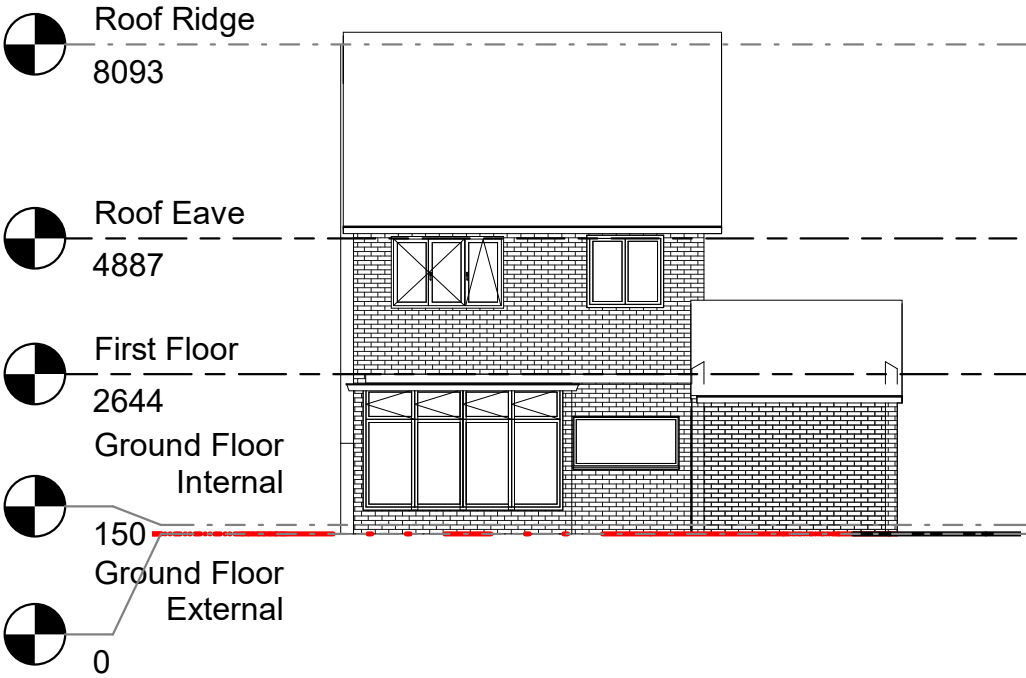

3 Rear Existing
1 : 125



4 Right Existing
1 : 125

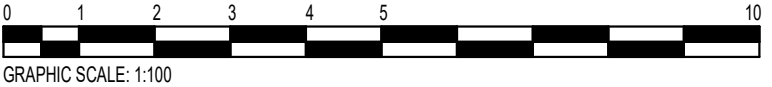

LDM Design

PROJECT		CLIENT		
5 Twyford Close, M20 2YR		Dr Jing Zhao		
SHEET		Scale (@ A3)	1 : 125	
Existing layout elevations		Drawn by	kk	DRAWING NUMBER
		Checked by	kk	PS231
				REV
				A