COPYRIGHT OF ATELIER MB LTD
DO NOT SCALE FROM THIS DRAWING
DIMENSIONS TO BE CHECKED ON SITE

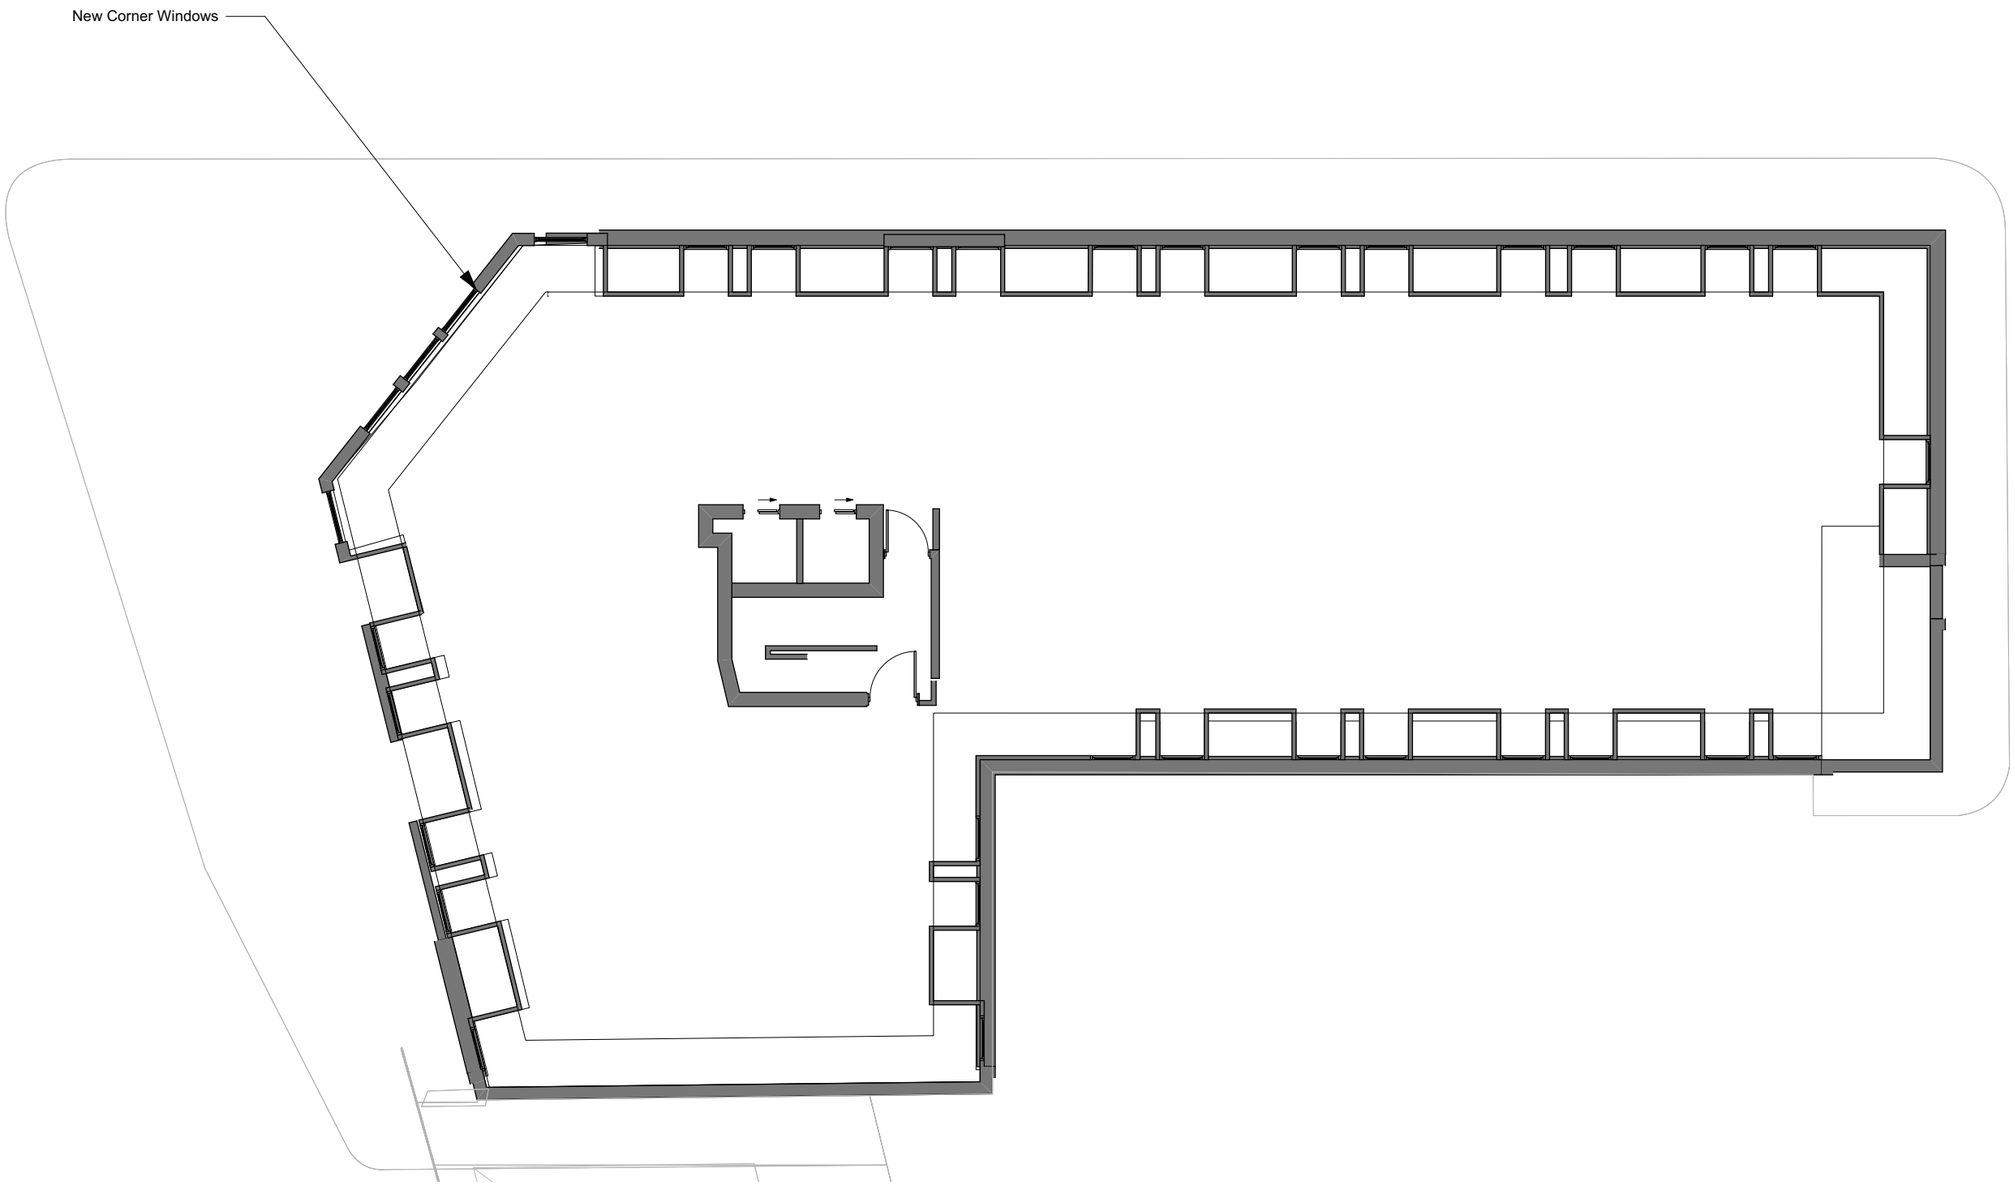

Rev	Note	DRN	CHK
A 01/02/2022	Corner windows added and dormer added	RJD	AB

125 Portland Street, Manchester

Proposed Fifth Floor Plan

scheme	1877
drwg no.	**P(150)**
revision	A
scale	1:100 @ A3
date first drawn	Feb 19
drawn	RJD

***SK** sketch **E** existing **P** proposed **T** tender **C** construction **FI** final issue*

www.ateliermb.co.uk
t 0161 236 0051
e architect@ateliermb.co.uk

Atelier MB
Urban Architects