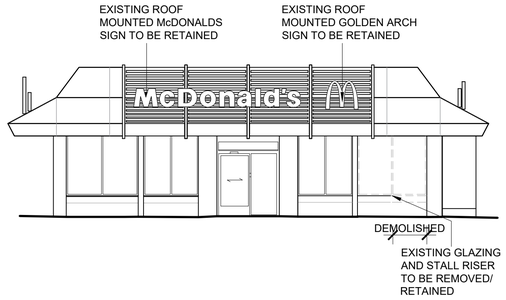

EXISTING EAST ELEVATION

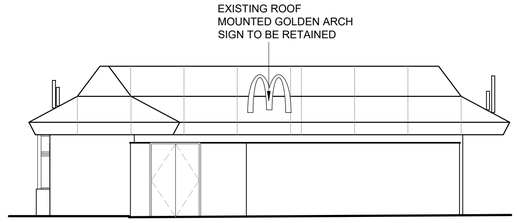

EXISTING WEST ELEVATION

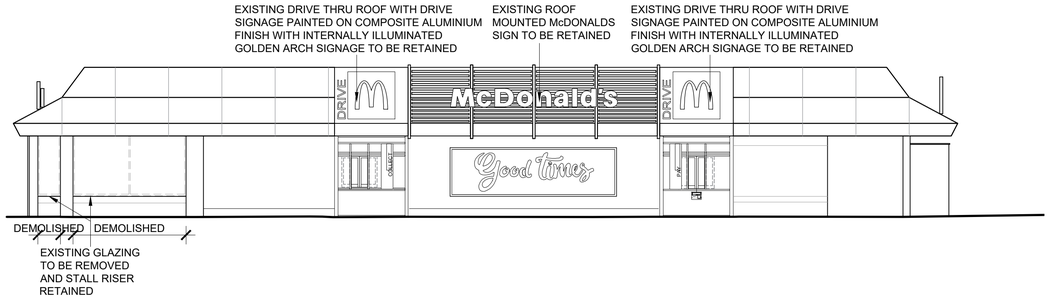

EXISTING NORTH ELEVATION

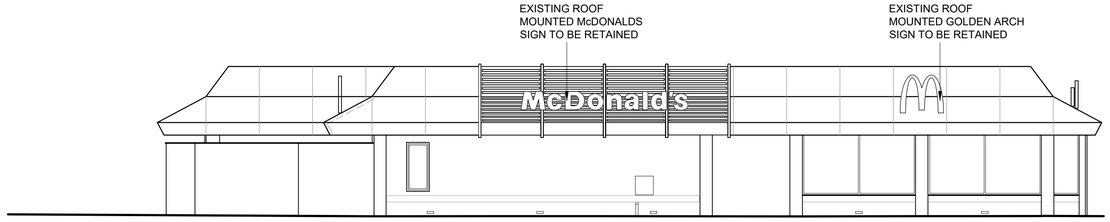

EXISTING SOUTH ELEVATION

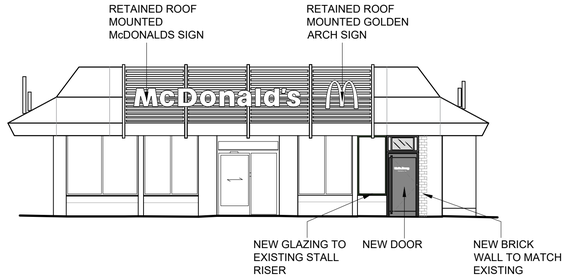

PROPOSED EAST ELEVATION

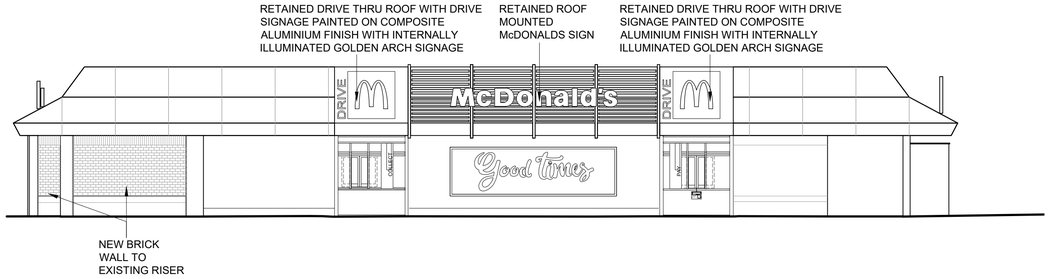

PROPOSED NORTH ELEVATION

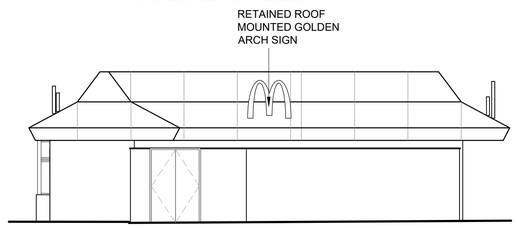

PROPOSED WEST ELEVATION

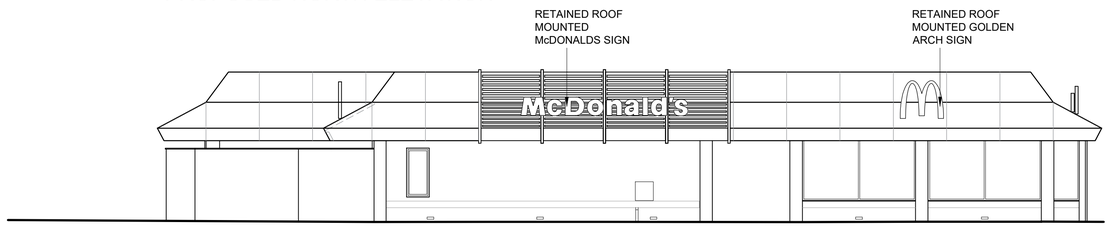

PROPOSED SOUTH ELEVATION

BUILDING FINISHES				
DESCRIPTION	EXISTING			PROPOSED
WALLS	BRICK WORK AND CLADDING			AS EXISTING
ROOF	COMPOSITE LOUVRE OVERCLAD IN ALUMINIUM REYNOBOND 4mm DG5000 TEINTE BOIS D.8103.MR REVERSE REYNOBOND CLAY BROWN A8103S FINISH DG5000	DRIVE THRU ROOF WITH DRIVE SIGNAGE PAINTED ON COMPOSITE ALUMINIUM FINISH WITH INTERNALLY ILLUMINATED GOLDEN ARCH SIGNAGE	FULL ROOF OVERCLAD IN COMPOSITE ALUMINIUM 4mm REF: INTERPON MK 120E DARK GREEN	AS EXISTING
WINDOW FRAMES	KHAKI GREEN			AS EXISTING
SOFFIT & FASCIAS	KHAKI GREEN			AS EXISTING
DOORS	KHAKI GREEN			GREY RAL 7022
BOOTH WINDOWS (inc surrounds)	NEW PPC ALL GREY RAL 7022			AS EXISTING

0 1 2 3 4 5m

Scale 1:100

EXISTING & PROPOSED SITE ELEVATIONS 1:100

NOTES

- All dimensions and levels are to be checked on site.
- Any discrepancies are to be reported to the architect before any work commences.
- This drawing shall not be scaled to ascertain any dimensions. Work to figured dims only.
- This drawing shall not be reproduced without express written permission from AEW.
- Title overlay drawings and ownership boundaries are produced using all reasonable endeavours. AEW cannot be responsible for the accuracy or scale discrepancy of base plans supplied to them.
- All works are to be undertaken in accordance with Building Regulations and the latest British Standards.
- All proprietary materials and products are to be used strictly in accordance with the manufacturers recommendations.

CDM 2015

Client notified of duties: **At Design Workshops**

Principal Designer: **CSS**

Unless noted below, all known hazards have been highlighted on the drawing:

Notes:
All drawings to be read in conjunction with all other drawings as noted on issue sheet.

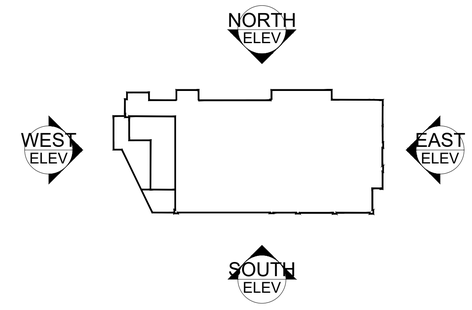

KEY PLAN - NTS

PLANNING

REV	Date	Drawn by: -	Checked by: -
-	28/02/22	PC	MW

INITIAL ISSUE

Status: **S2** Purpose of Issue: **For Information**

drawing stage: **PLANNING**

client: **McDonald's Restaurants Ltd**

project: **ROWLANDS WAY WYTHENSHAWE** store: **1038**

drawing title: **EXISTING & PROPOSED SITE ELEVATIONS**

date: **28/02/2022** drawn: **PC**

scale@A1: **1:100** checked: **MW**

Rev **-**

Job No **12607_AEW_1038_0005**

aew architects
0161 214 4370
www.aewarchitects.com