
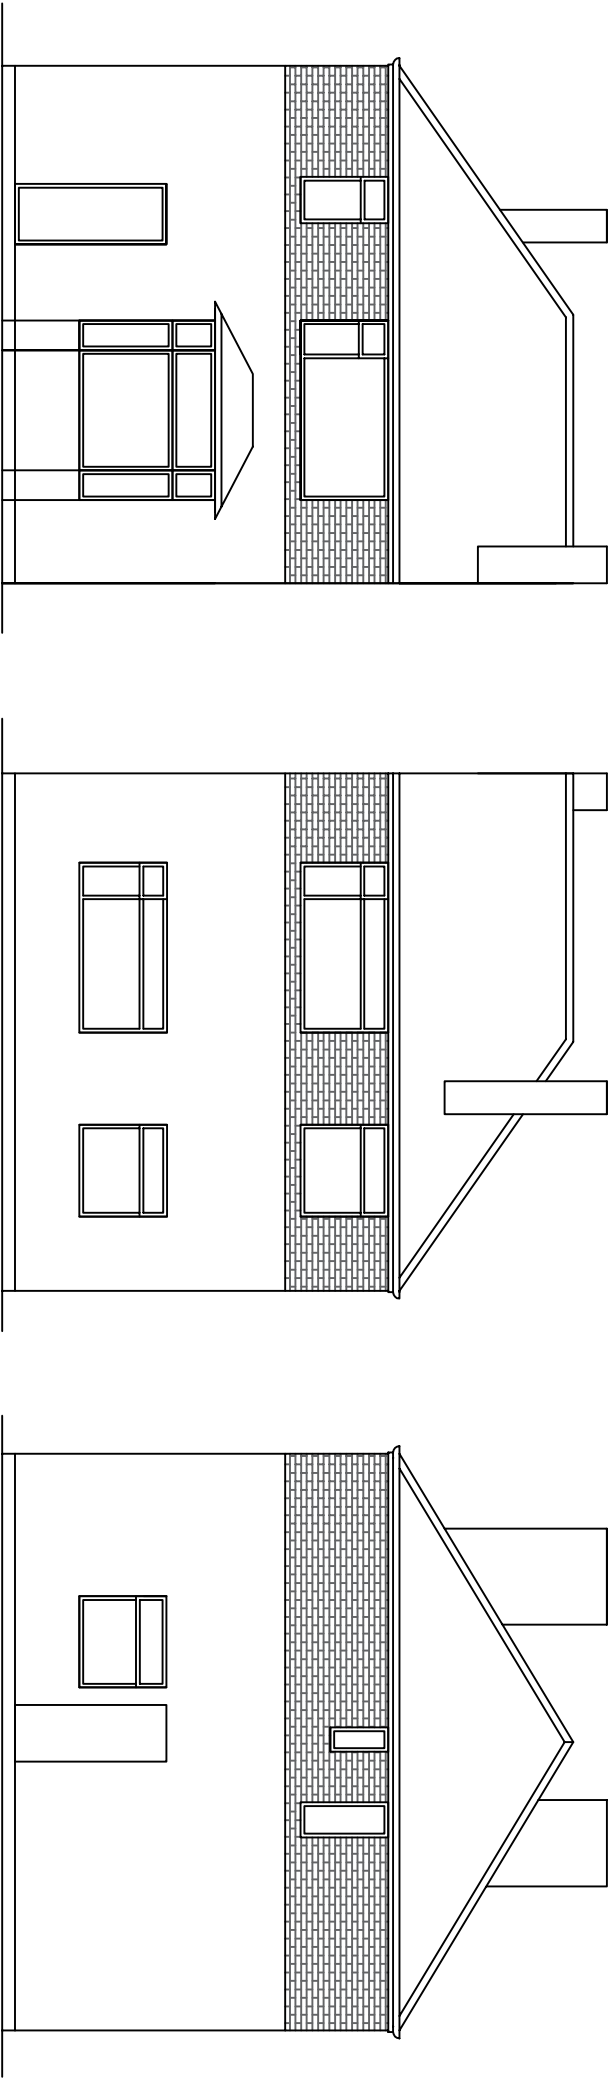


Do not scale this drawing. All Dimensions must be checked on site. This drawing and all details contained hereon are copyright and must not be reproduced without written permission from Extend Your Home.

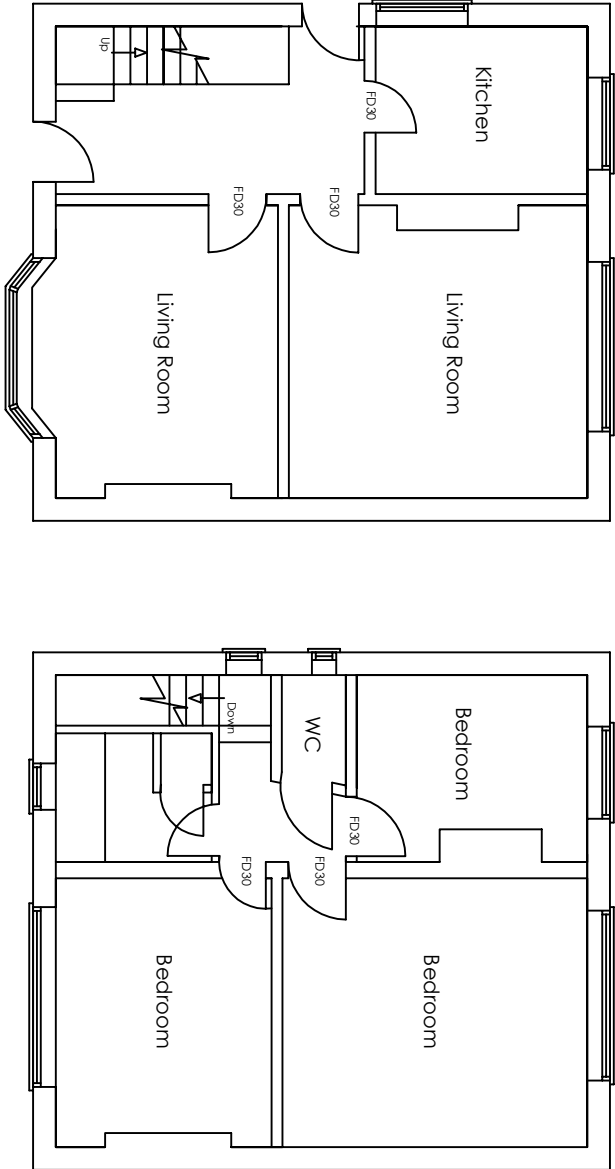

REV	/	/	/	/
DESCRIPTION				
AUTH				
DATE				

EXTEND
Your HOME

Email: extendyourhome@outlook.com

Address
2 Rudheath Avenue
Withington
Manchester
M20 1PE

DESCRIPTION Loft Conversion	
DRAWING TITLE Existing Plan	

DATE 12/03/2022	DRAWN TC
SCALE 1:100	CLIENT AH
DRAWING NUMBER 02	REVISION /

Planning