

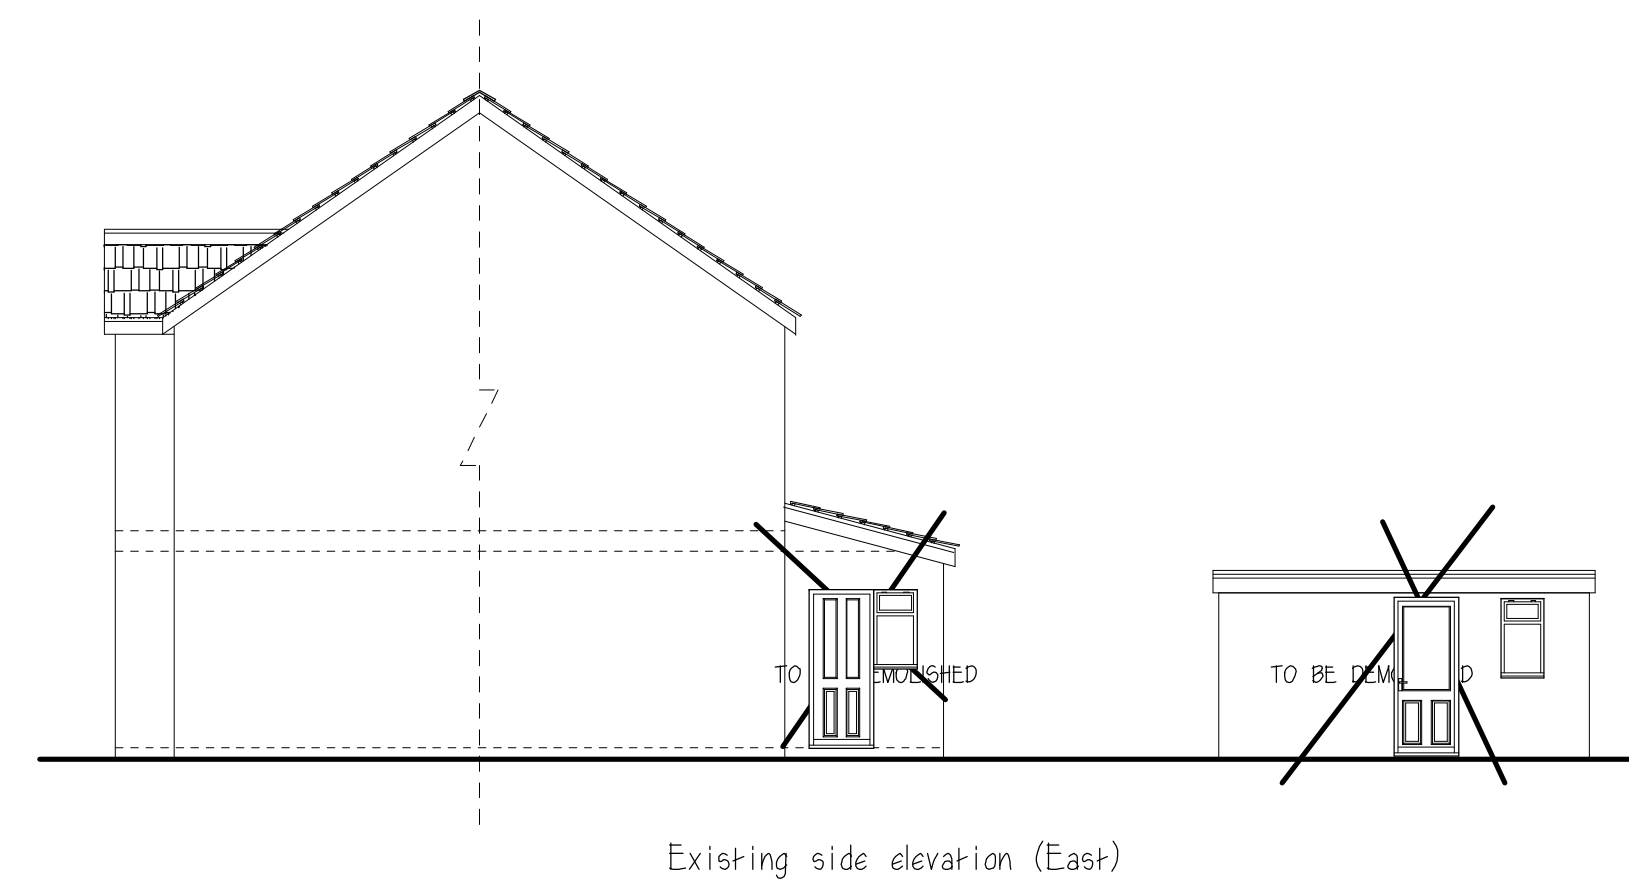
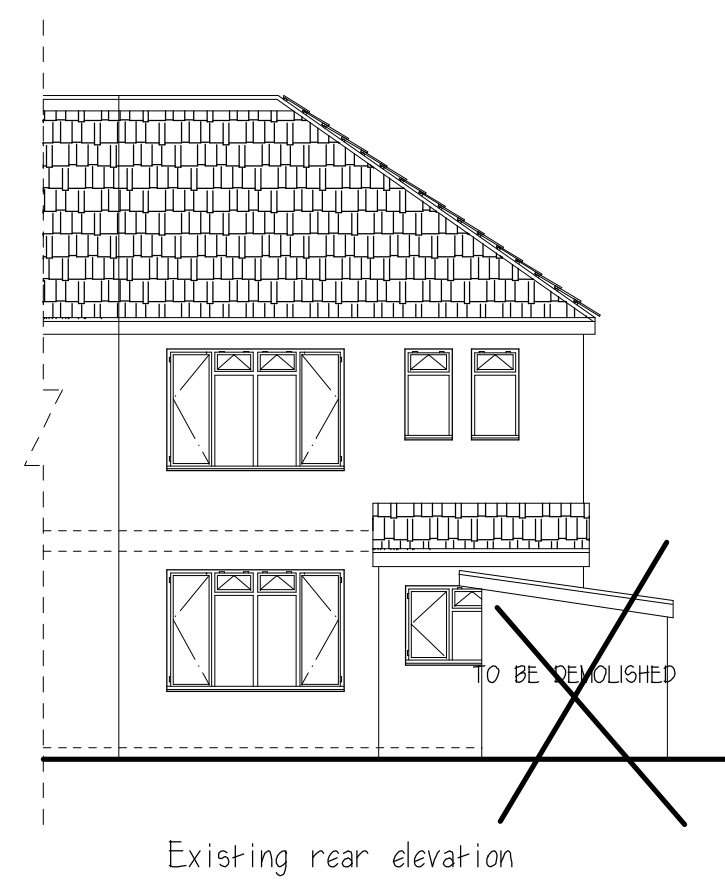
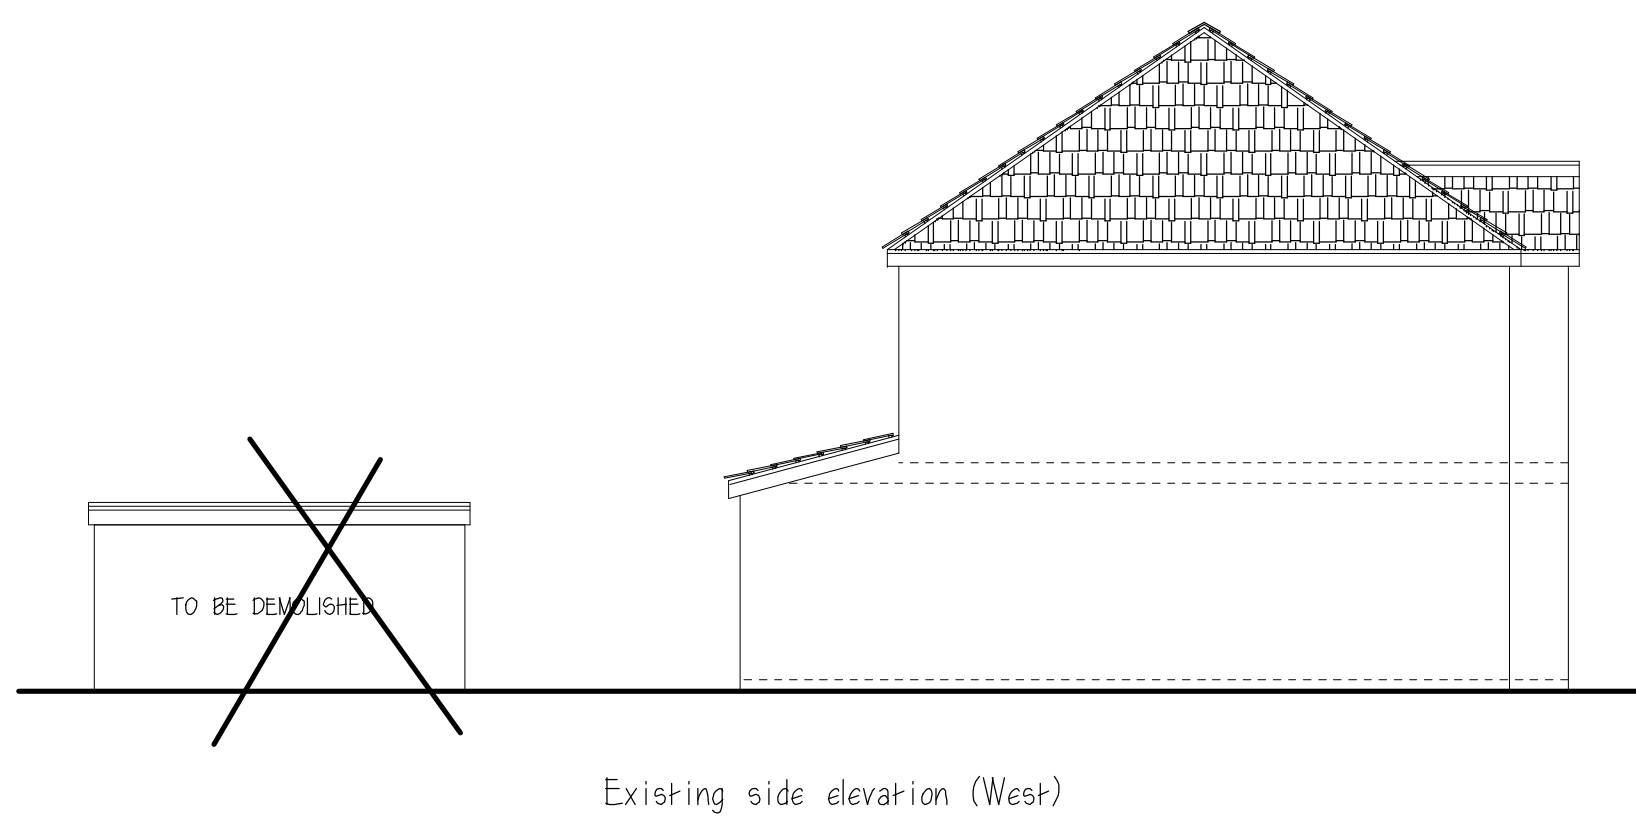
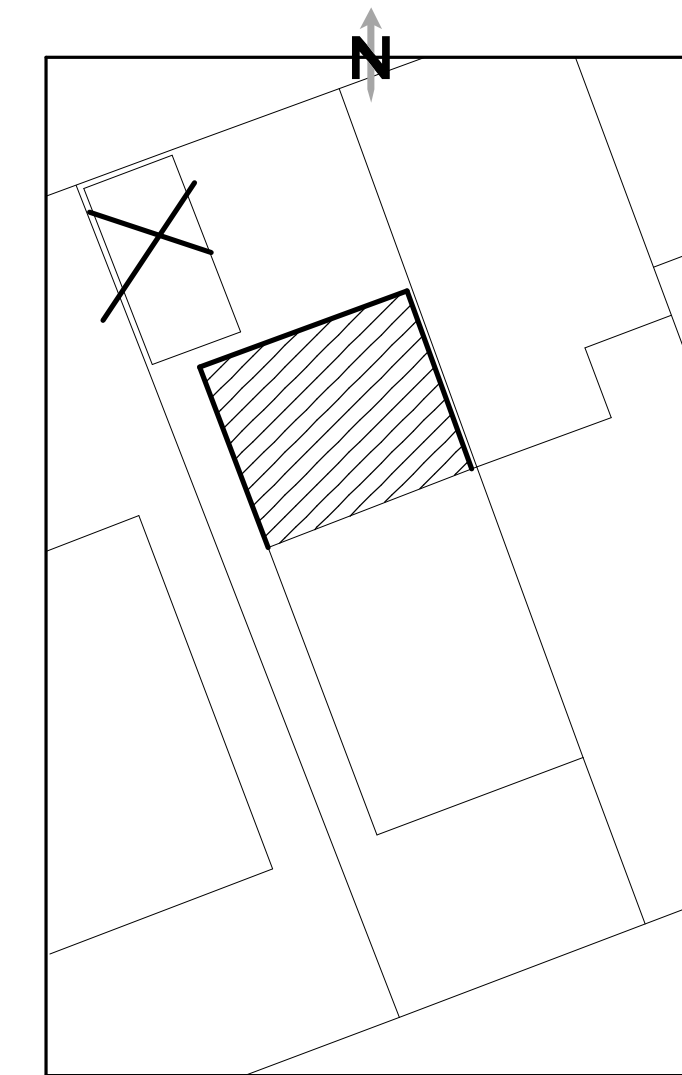
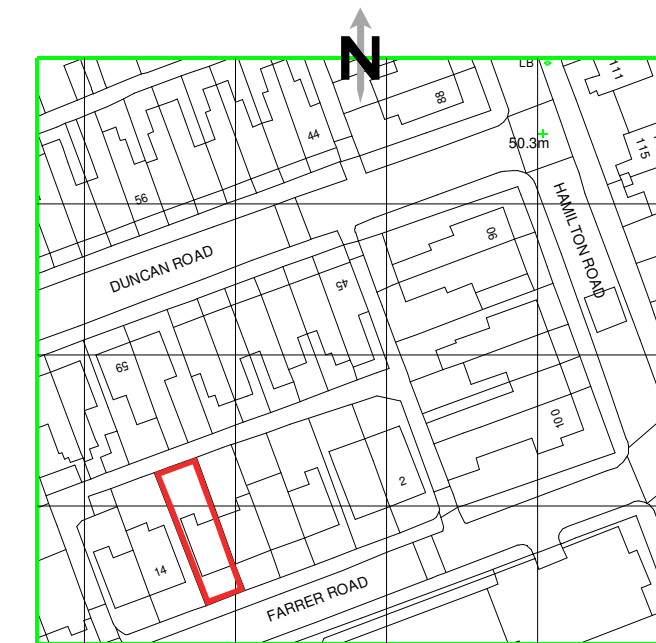
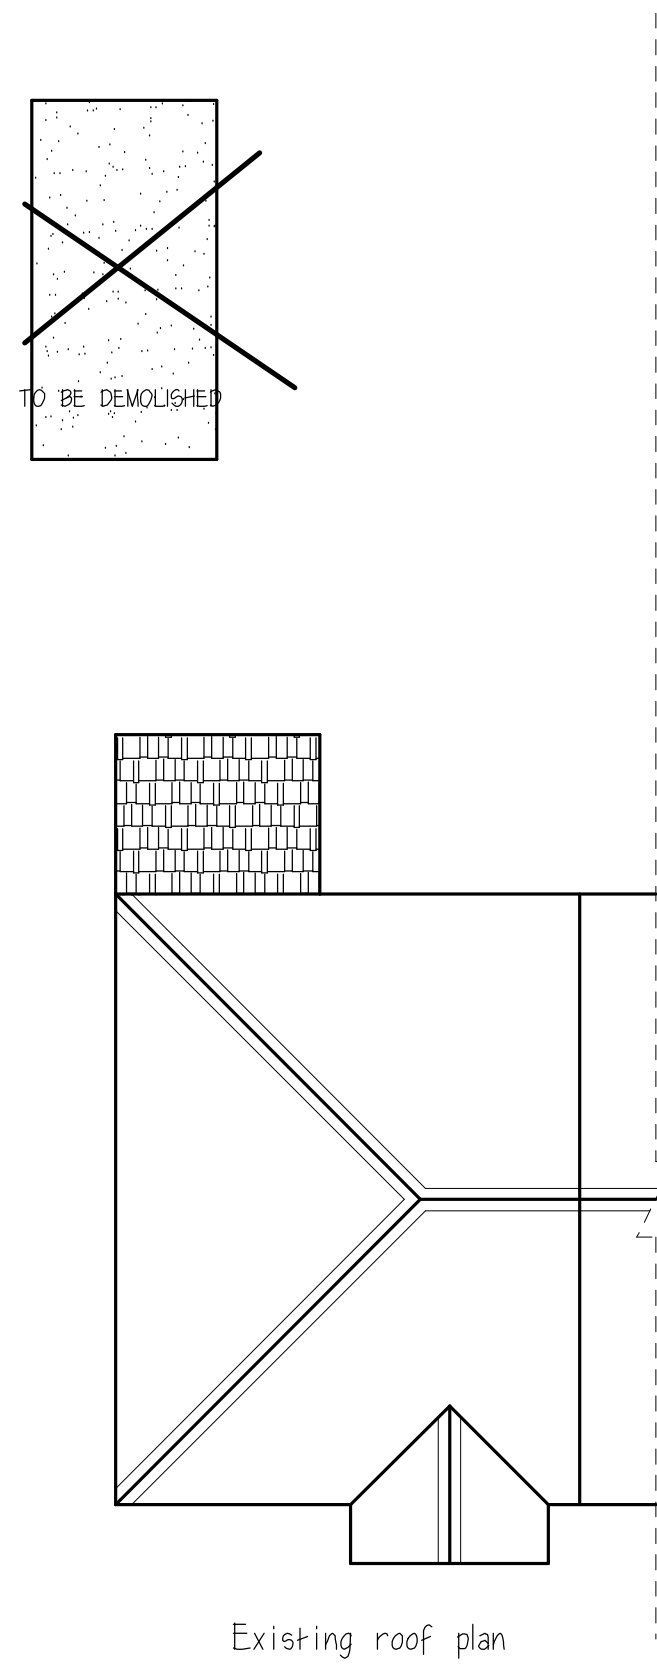
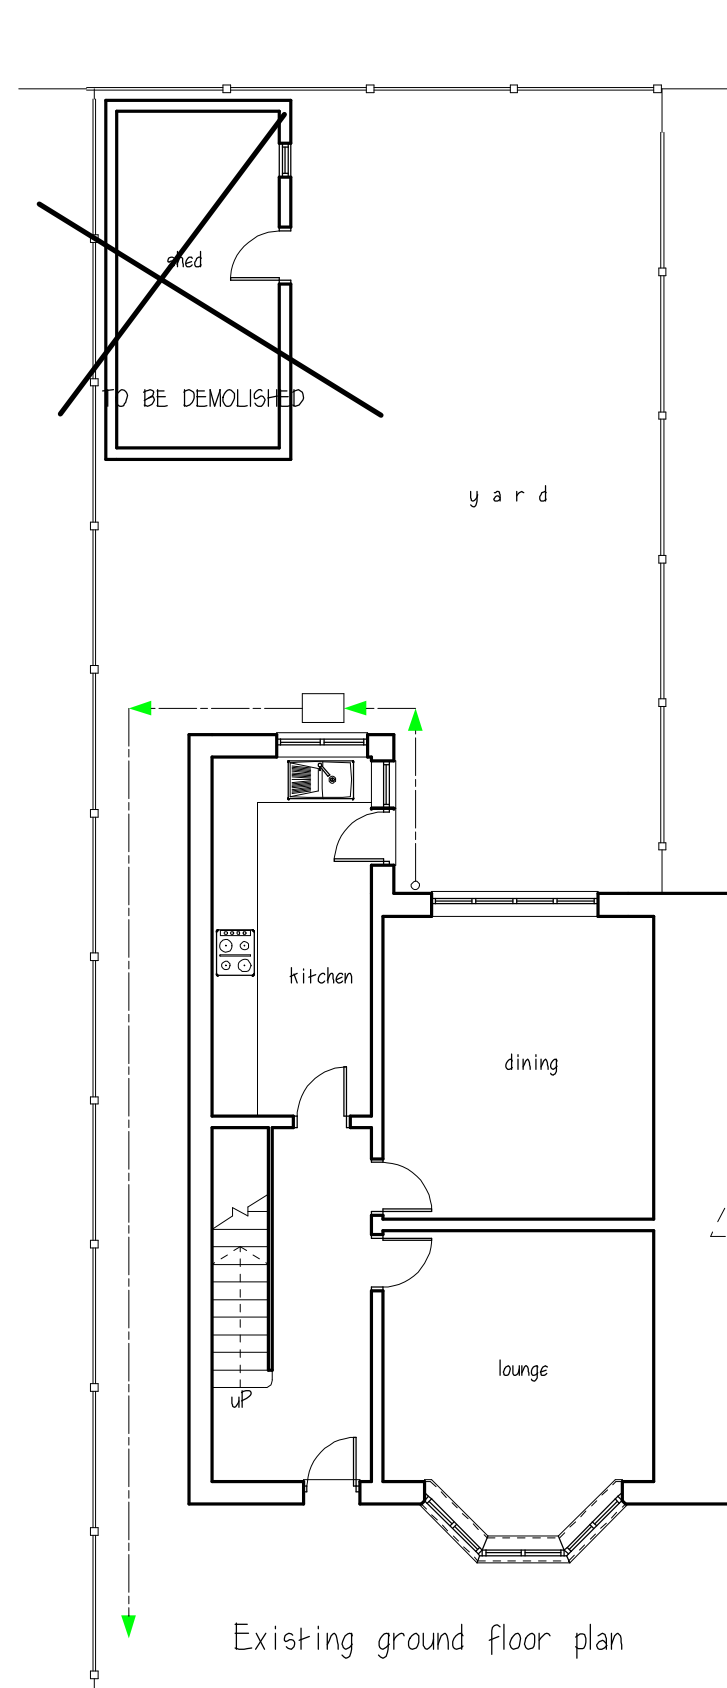


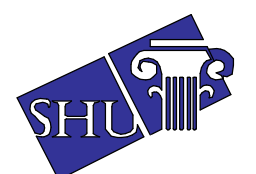

DRAWING AMENDED FOR PLANNING 01/12/2021
DRAWING AMENDED FOR PLANNING 22/11/2021

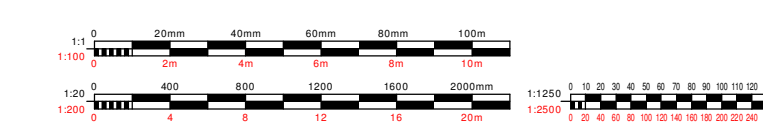

Syed Helal Uddin
Architectural Services
58 Southwood Drive, Baxenden,
Accrington, Lancashire. BB5 2PZ
Tel:01254 238202 Fax:0879 2352826
Mobile: 07879 261142
Email: syedhelaluddin@yahoo.com

Scale:1:100 Page 1/2 (A1)

Drawing no: 1794

Existing & proposed layout

Location:12 Farrer Road,
Manchester, M13 0QX

Prop: Rear single storey extension

Client: MR. ABDUL KHALIQUE ALI

Date: August 2021

please do not scale drawing