

Copyright of this drawing is vested in 5plus Architects and it must not be copied or reproduced without written consent.
Figured dimensions only are to be taken from this drawing. Do not scale from this drawing.
All Contractors must take the site and are responsible for making and checking all dimensions prior to their work.
5plus Architects are to be advised of any variation between drawings and site conditions.
This drawing shall remain the property of 5plus Architects and shall not be distributed for reproduction.
All dimensions and levels should be 'fixed' only from those values stated in text, on the drawings
CONSTRUCTION - It is considered that the proposed works are within the scope of a competent Contractor and as such no contract documents have been provided, refer to relevant Royal Institution Designers Data Assessment

KEY PLAN:

Application Boundary

Studio
One Bed Apartment
Two Bed Apartment
Two Bed Duplex
Three Bed Duplex

Reception
Resident's Lounge

Refuse / Cycle Store
Plant Space


Terrace
Green Roof

NOTE: Proposed green roof areas subject to access and maintenance requirements of plant / solar array, to be developed during later design phases
NOTE: Site and boundary information based on survey S20-SS1-T provided by Geo UK Ltd. 14/01/21. Further detail for surrounding buildings based on Ordnance Survey data and leasehold information where access to survey private land was not permitted.

ROOF




LEVEL 14

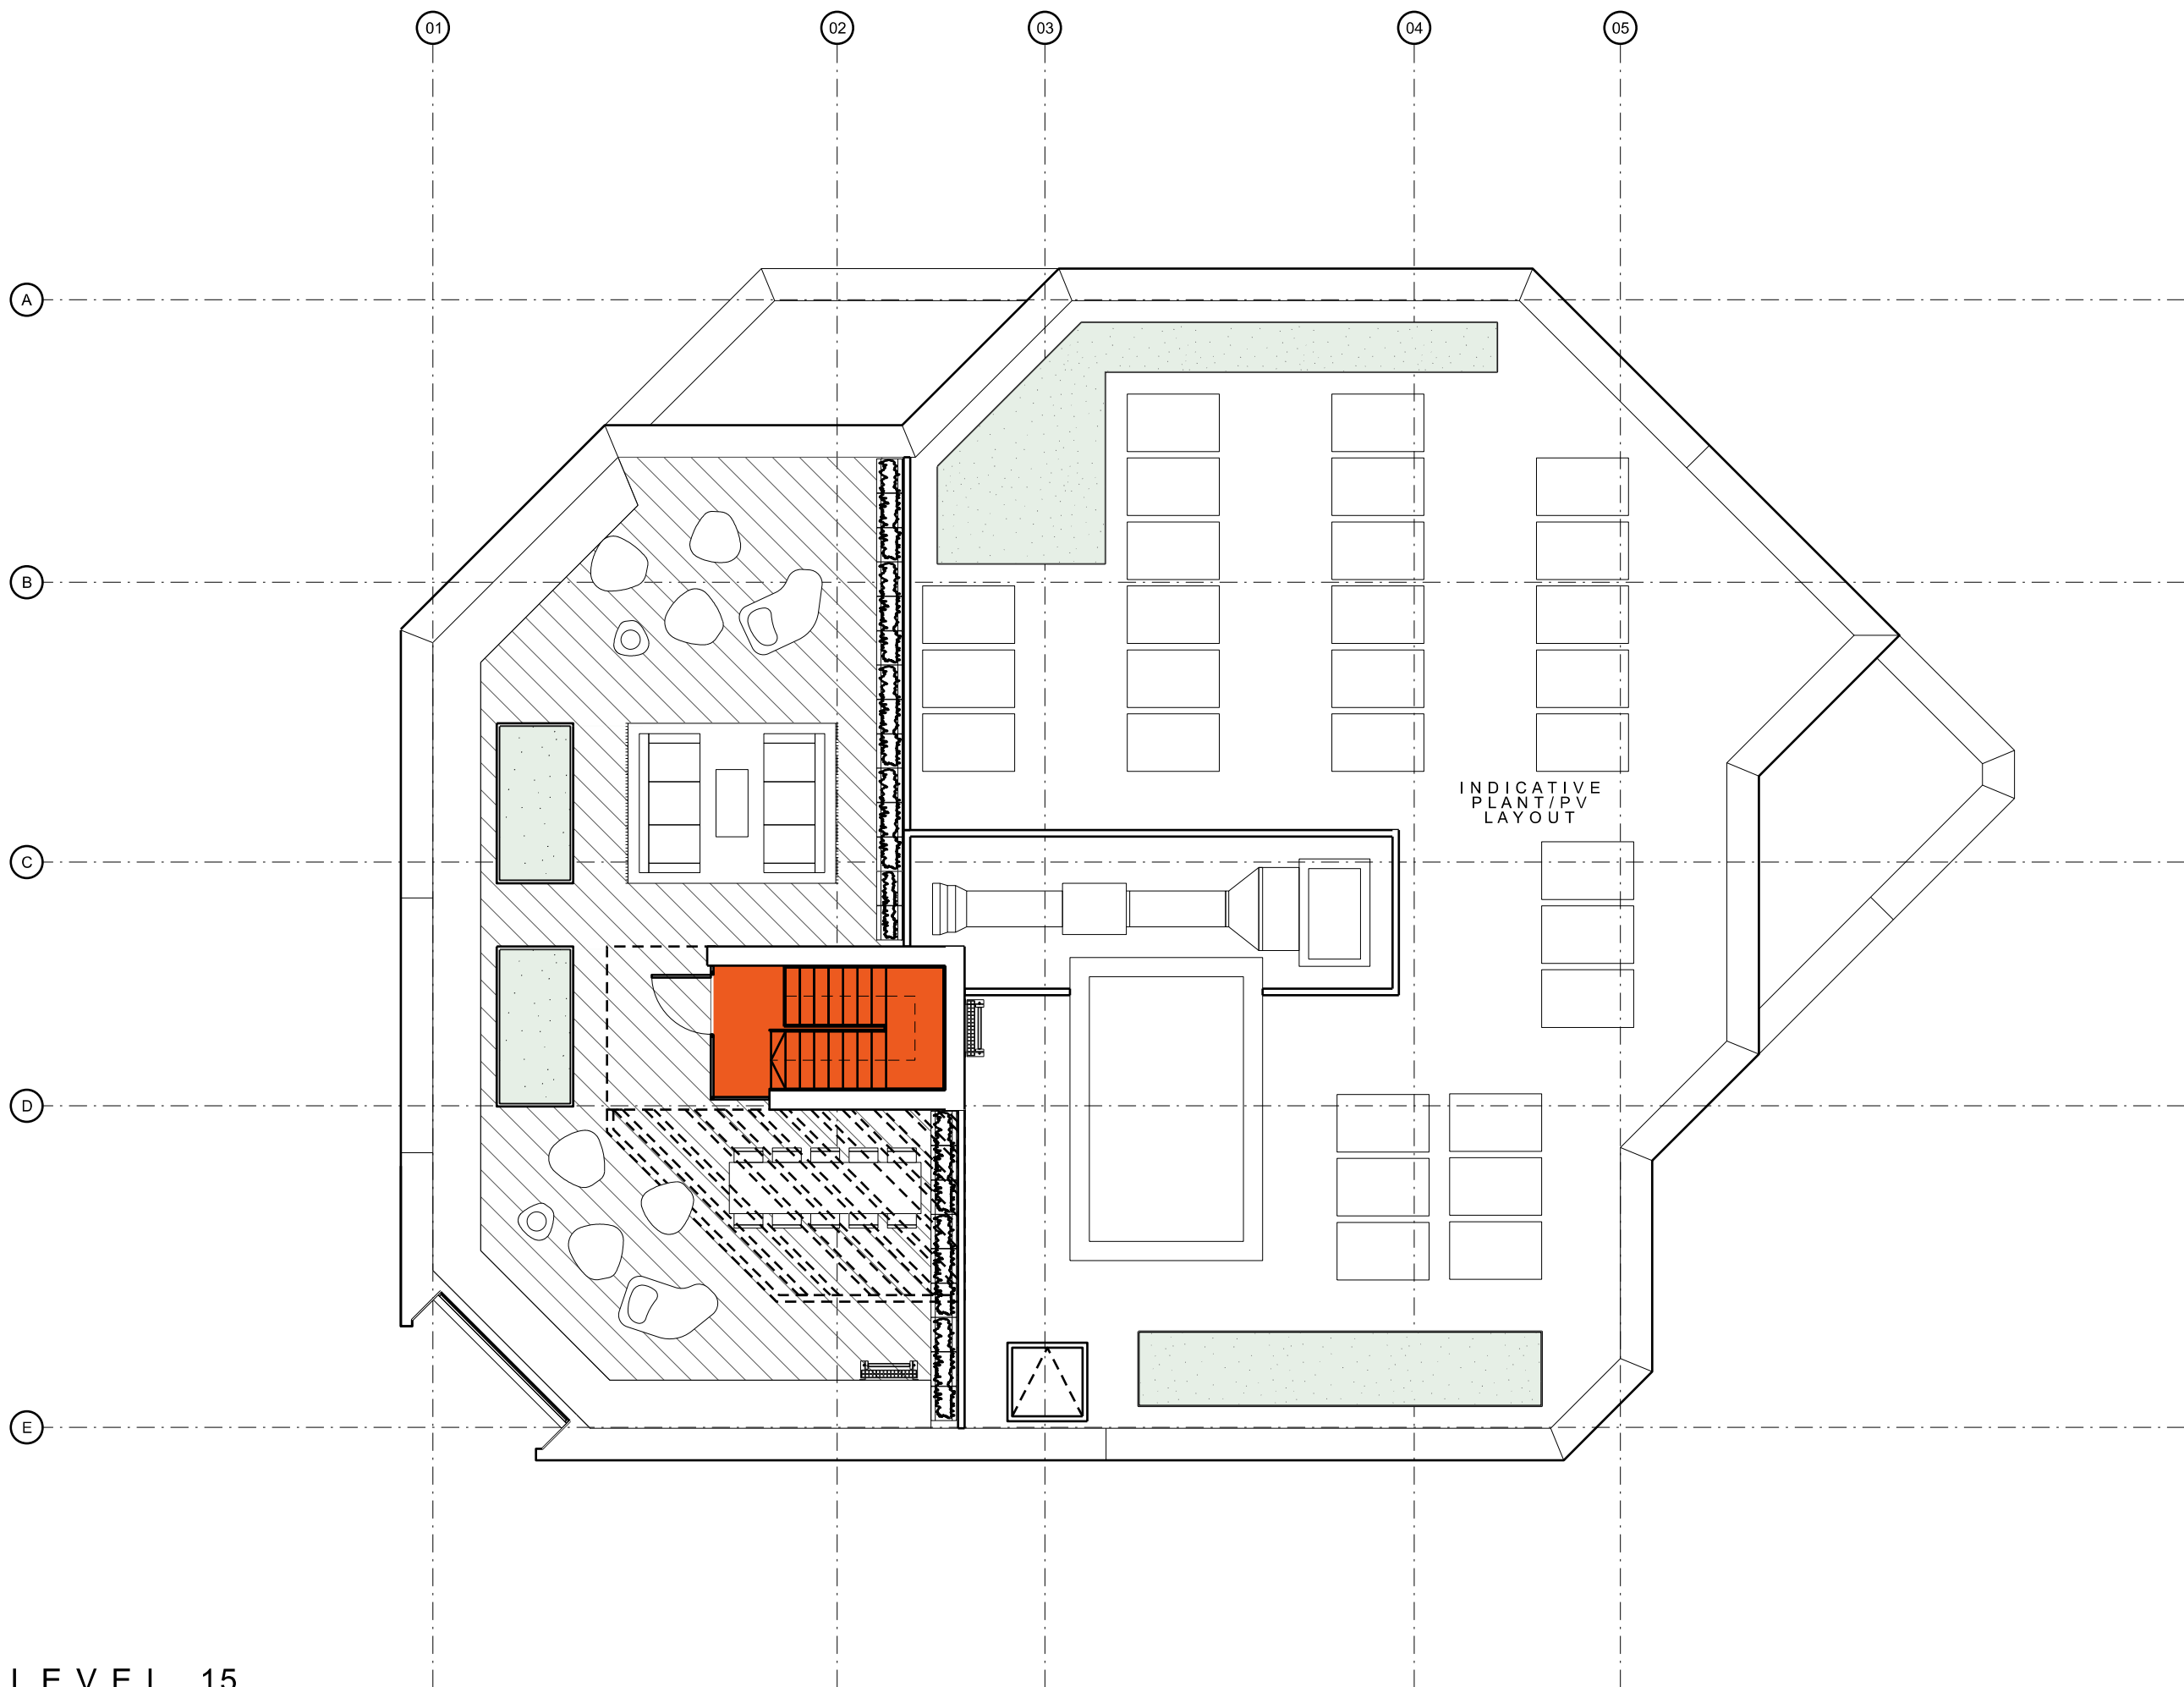

LEVEL 15

A 28/04/22 Issued for planning.

REV: DATE: DETAILS:

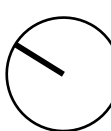

5plus architects

Manchester, 0161 228 0211
Fourth Floor, The Hive, 47 Lever Street,
Manchester M1 1FN
London, 0207 253 7644
The Leather Market, Weston Street,
London SE1 3ER
5plusarchitects.com

PROJECT:
M1 Piccadilly
Store Street
TITLE:
Proposed General Arrangement Plans
14, 15th and Roof
SCALE: 1:100 @ A1
ORIGIN DATE: 16/06/21
DRAWN: MS
CHECKED: PN
STATUS:
Planning
PROJECT DRAWING NO:
05868_ B1_02_2214
REV:
A