


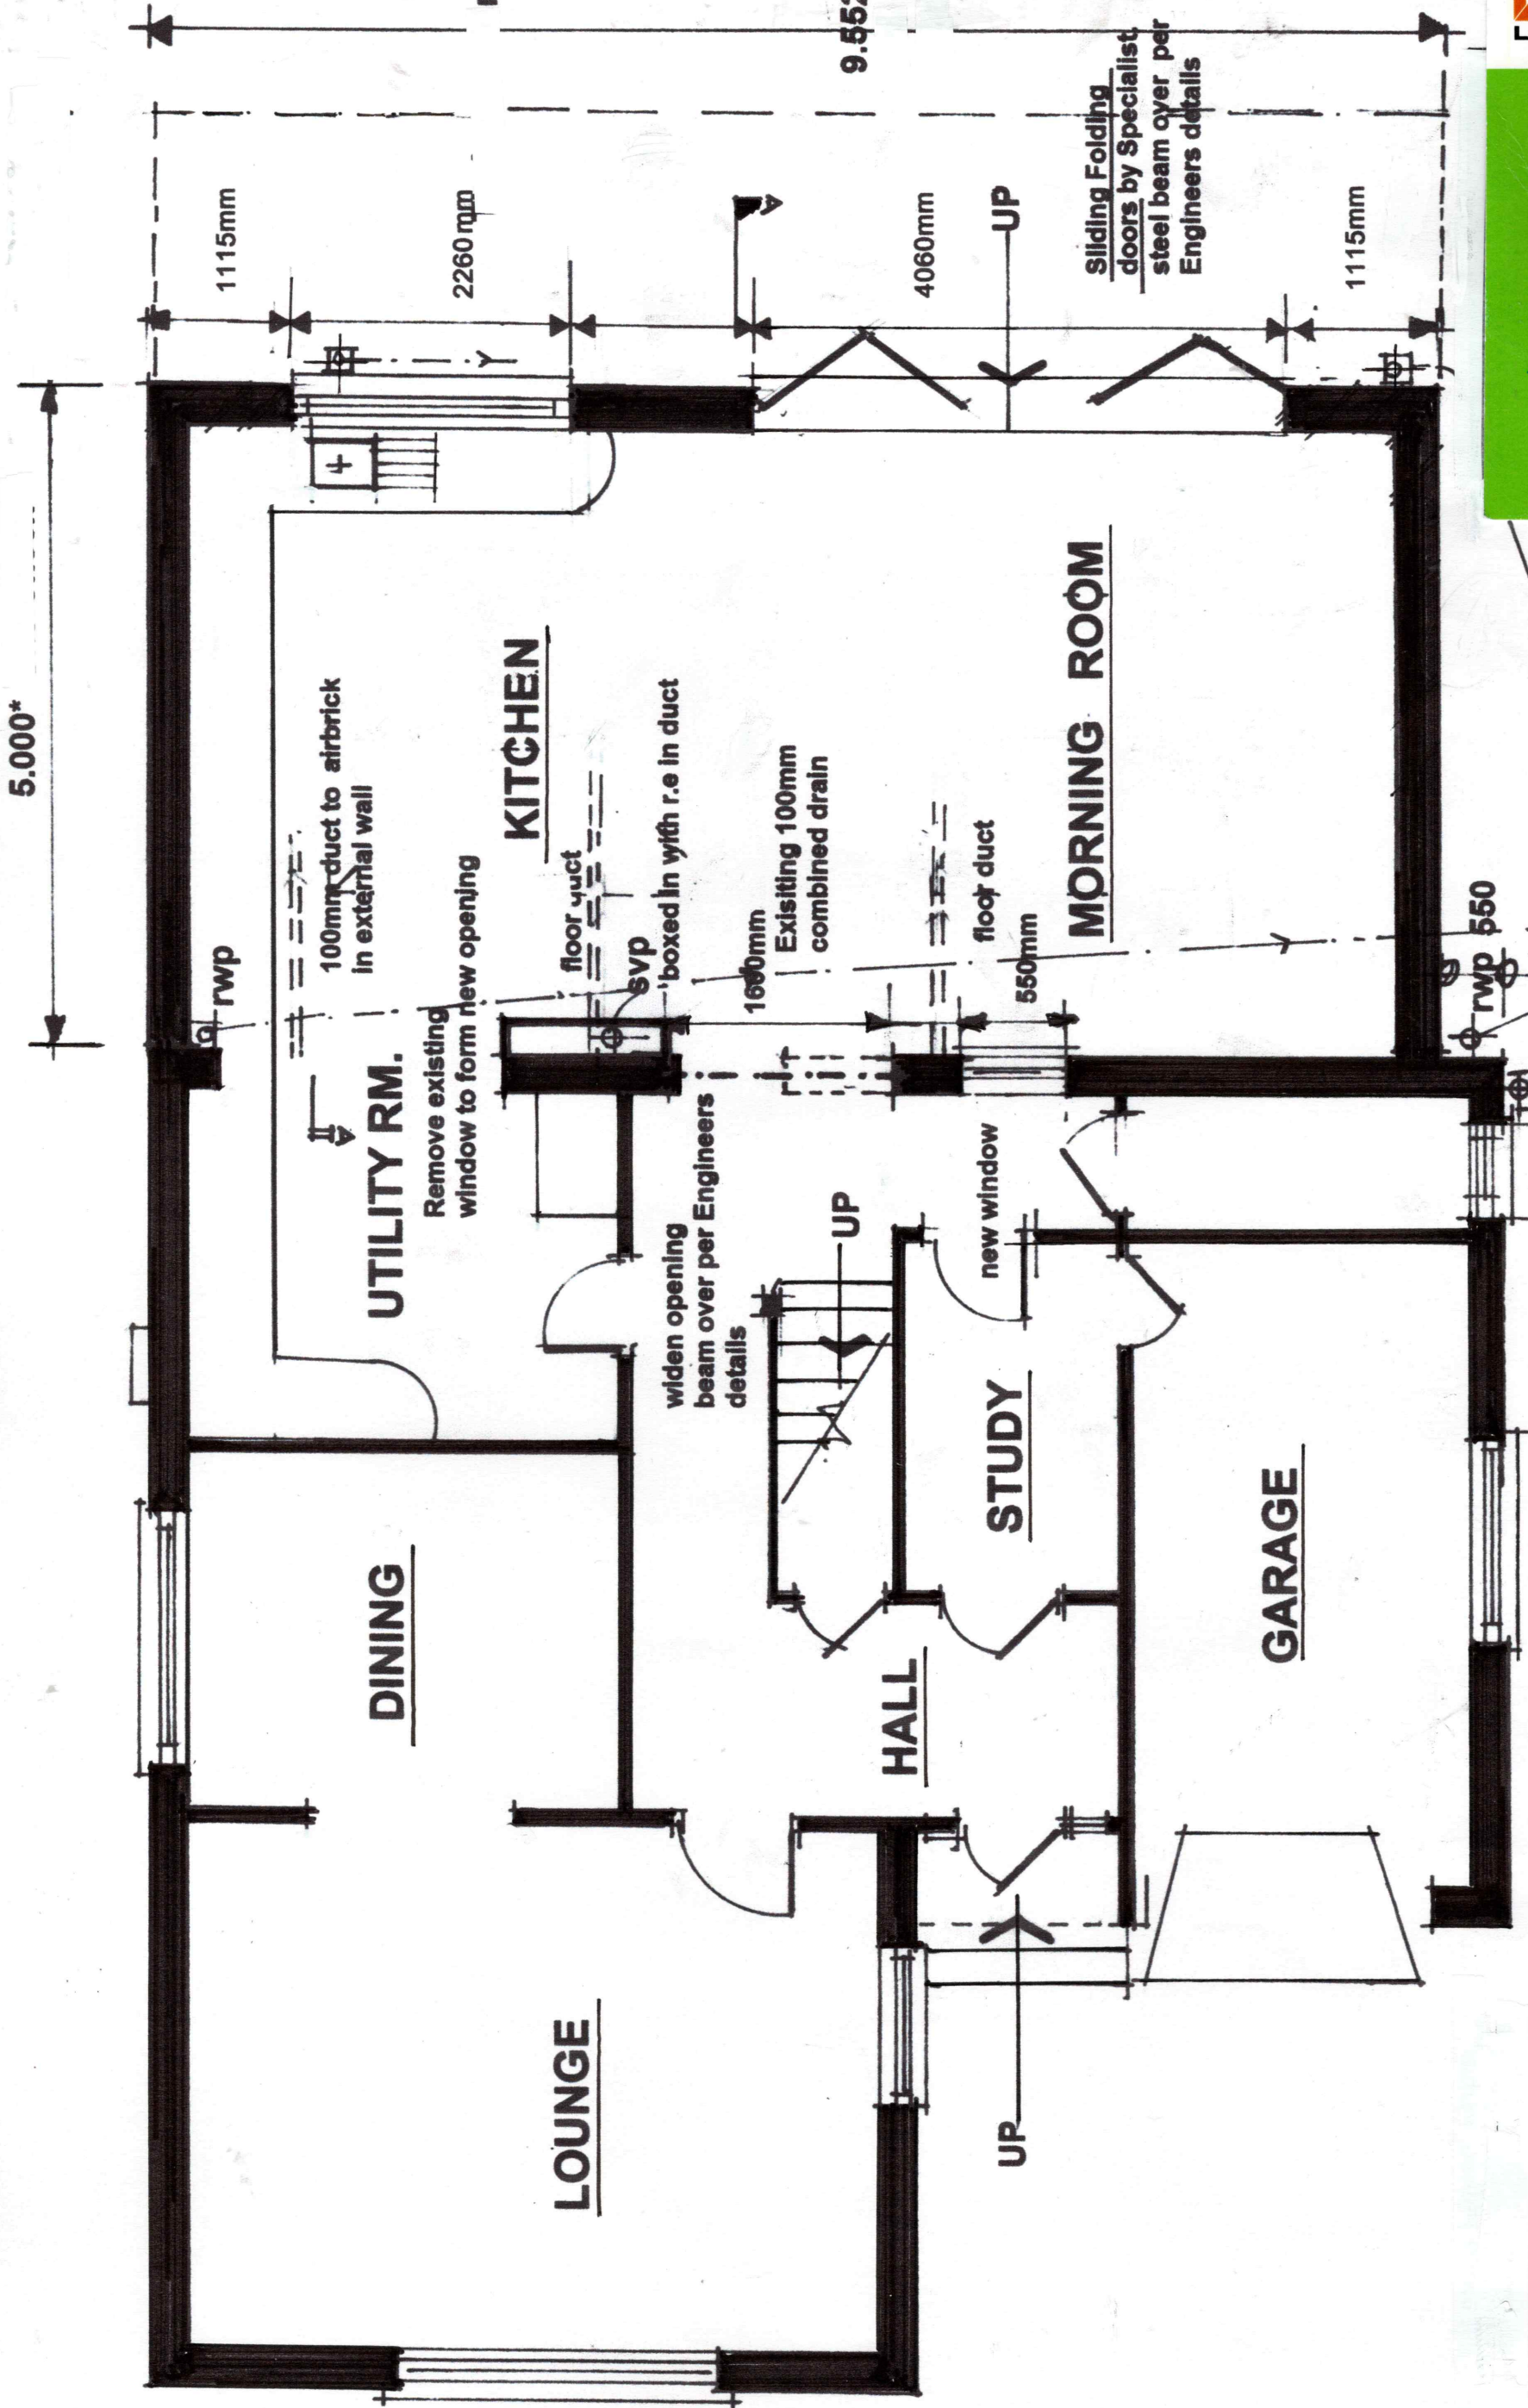

Drwg. No:RG/SM.02
Scale : 1 : 50 @ A3

PLAN AS EXISTING