



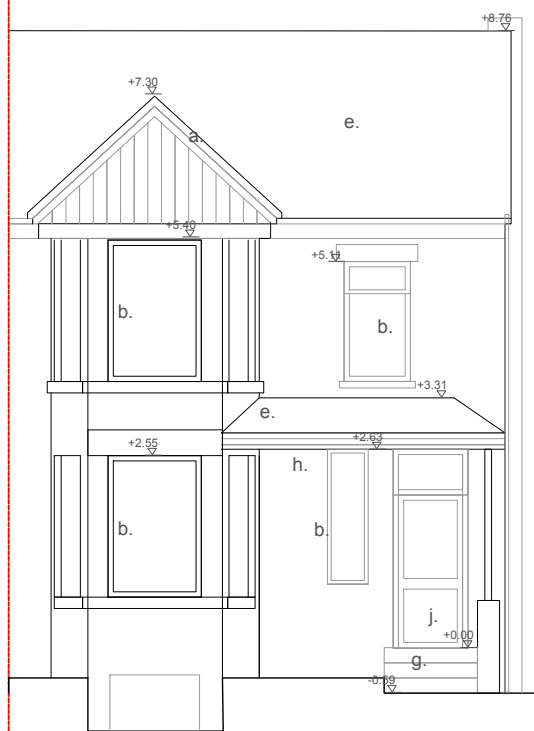


Elevation AA as existing

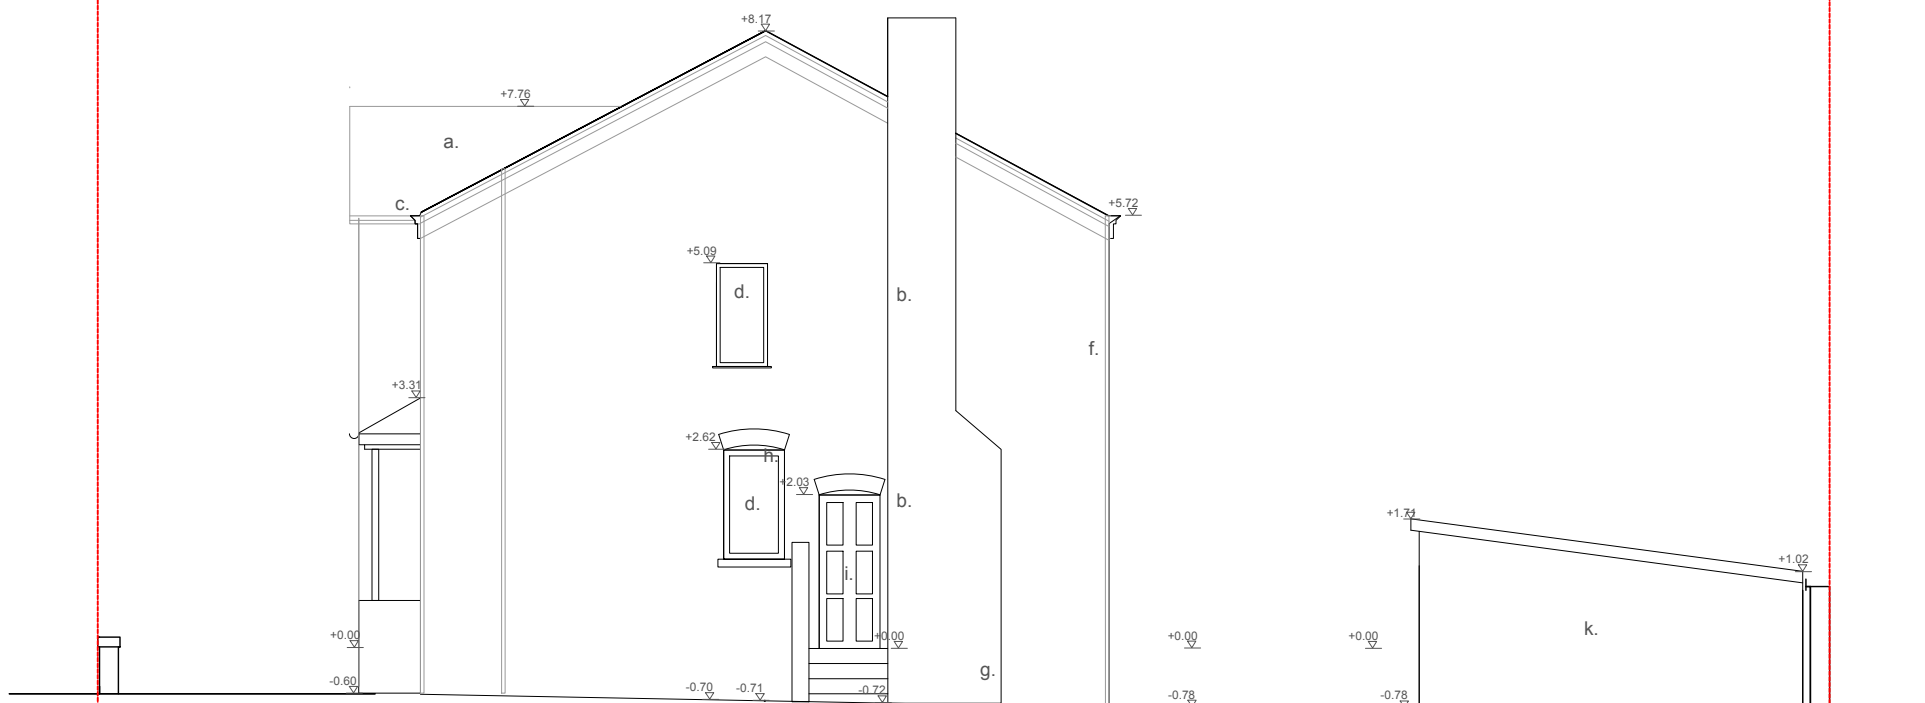


Elevation BB as existing

- Notes:
- a. Existing hip roof bay
 - b. Existing UPVC/aluminium windows
 - c. Existing gutter
 - d. Existing timber frame window
 - e. Existing clay tiled roof
 - f. Existing brick chimney
 - g. Existing steps
 - h. Existing brickwork
 - i. Existing timber door
 - j. Existing UPVC aluminium composite door
 - k. Existing brick garage

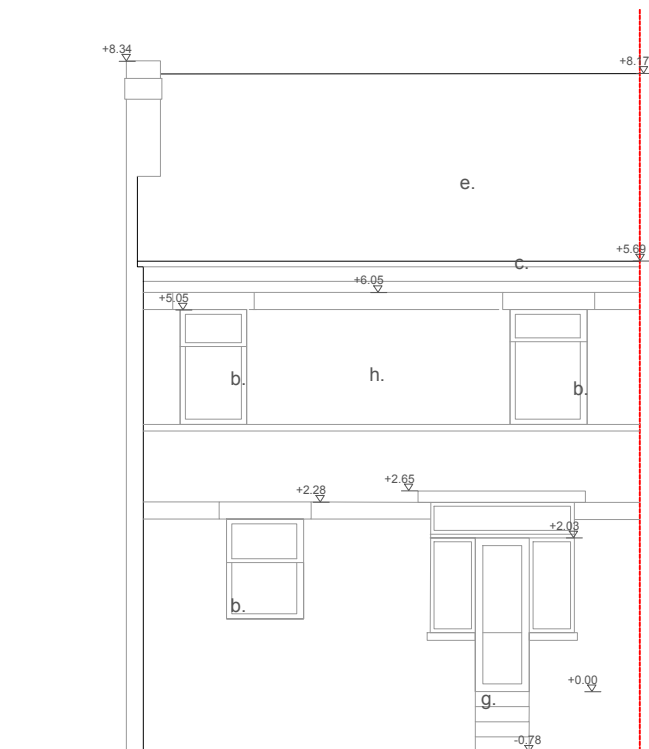

Elevation CC as existing

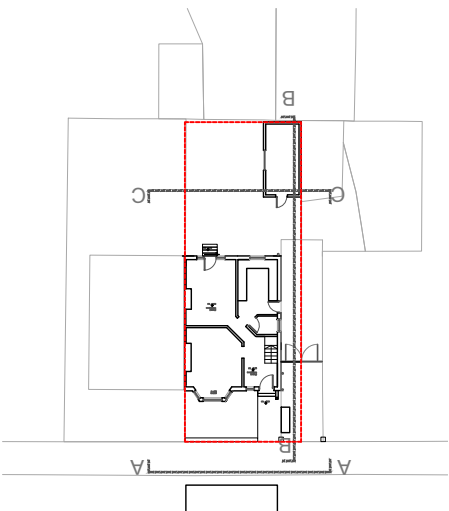

Key plan NTS

Note: This drawing is copyright
Do not scale from this drawing
Note: to be read in conjunction with Structural Engineers
Information, specification and drawings
All setting out dimensions to be checked on site by
contractor and any discrepancies to be noted ASAP.
Windows, steelwork, to be site sized.
All sundry work not shown to be undertaken in accordance
with the British standards

12 Purwell Lane
Hitchin, SG4 0NE
01462 236866
michael@michaelcollinsarchitects.com
www.michaelcollinsarchitects.com

500 1 2 1:100

Michael Collins Architect LLP

17 Linden park

Job No. 095 Section as Existing

Stage: 3
Status: Planning

007

REVISION: B
Scale: 1:100
@:A3