
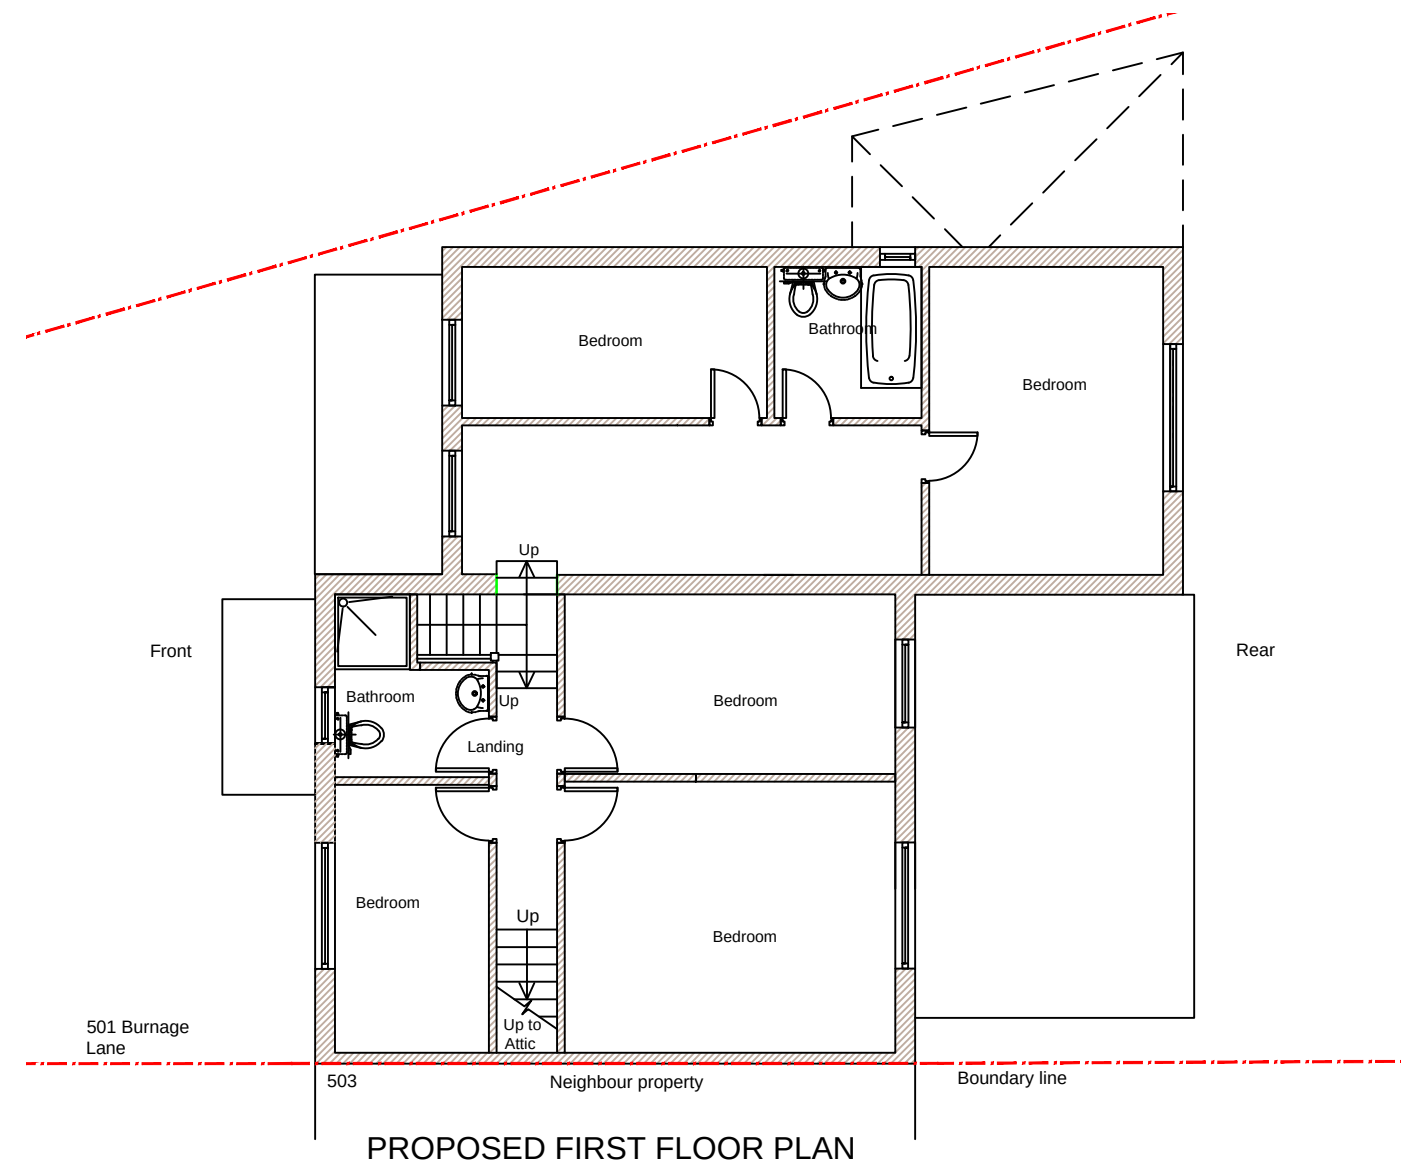


All proposed materials
to match existingAll proposed materials
to match existing

0 1 2 3 4 5 M
Meters @ 1:100 @ A3

Copyright all rights reserved.
The contents of this drawing can
not be copied without written
permission of the
DRAWNHOUSE LTD

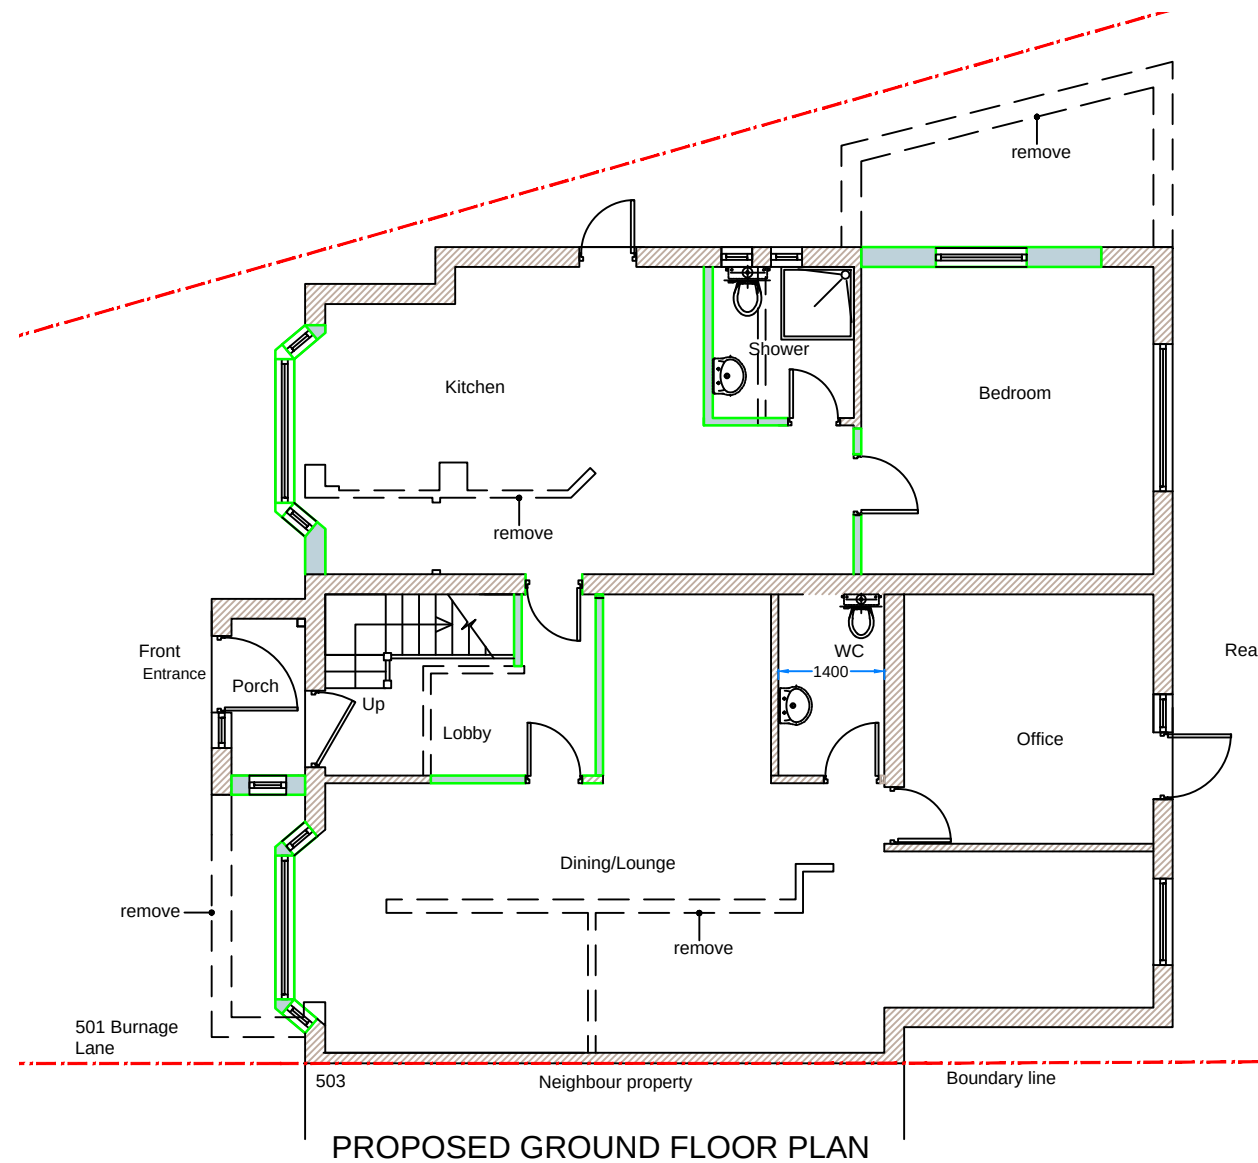

DRAWNHOUSE LTD

Agent
E.mail: office@drawnhouse.co.uk
Mob: +44 7999 329377

Key:
— - existing
— - proposed

Project name:
501 Burnage Lane, Manchester,
M19 1WL
Title: PROPOSED PLANS

Project number: 8776
Drawn: AN
Revision:

Scale: A3 - 1:100
Drawing No: 04
Date: November 2021