




1 Existing Elevation NE
1 : 100



2 Existing Elevation SW
1 : 100

1:100

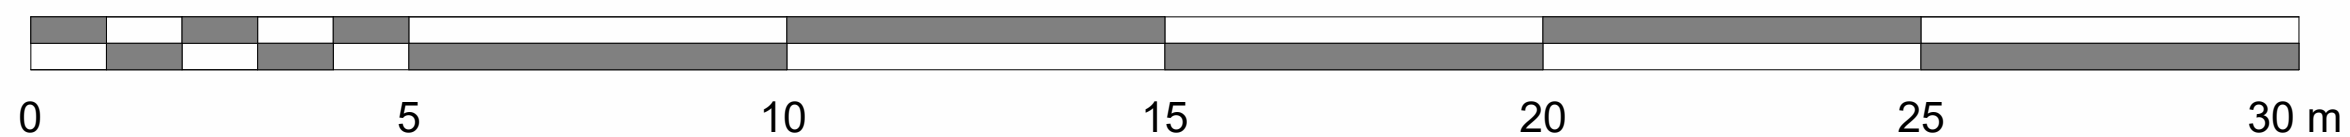

Revisions.

No.	Description	Date

CODE	SUITABILITY DESCRIPTION
STATUS	PURPOSE OF ISSUE

GAVIN BLAKE RIBA FRSA
CHARTERED ARCHITECT

The Studio, 47 Church Lane, Sale, Cheshire, M33 5GW.
Email: oakfield@clara.co.uk

Project.

35 Sandilands Road,
M23 9JN

Title.

Existing Elevations 1

Client.

Mr and Mrs Blake

Drawn By: GB	Checked by: Checker	Date: Issue Date
Scale (@A2) : 1 : 100		Project Number: 1035
Drawing Number. PR03		Rev.