


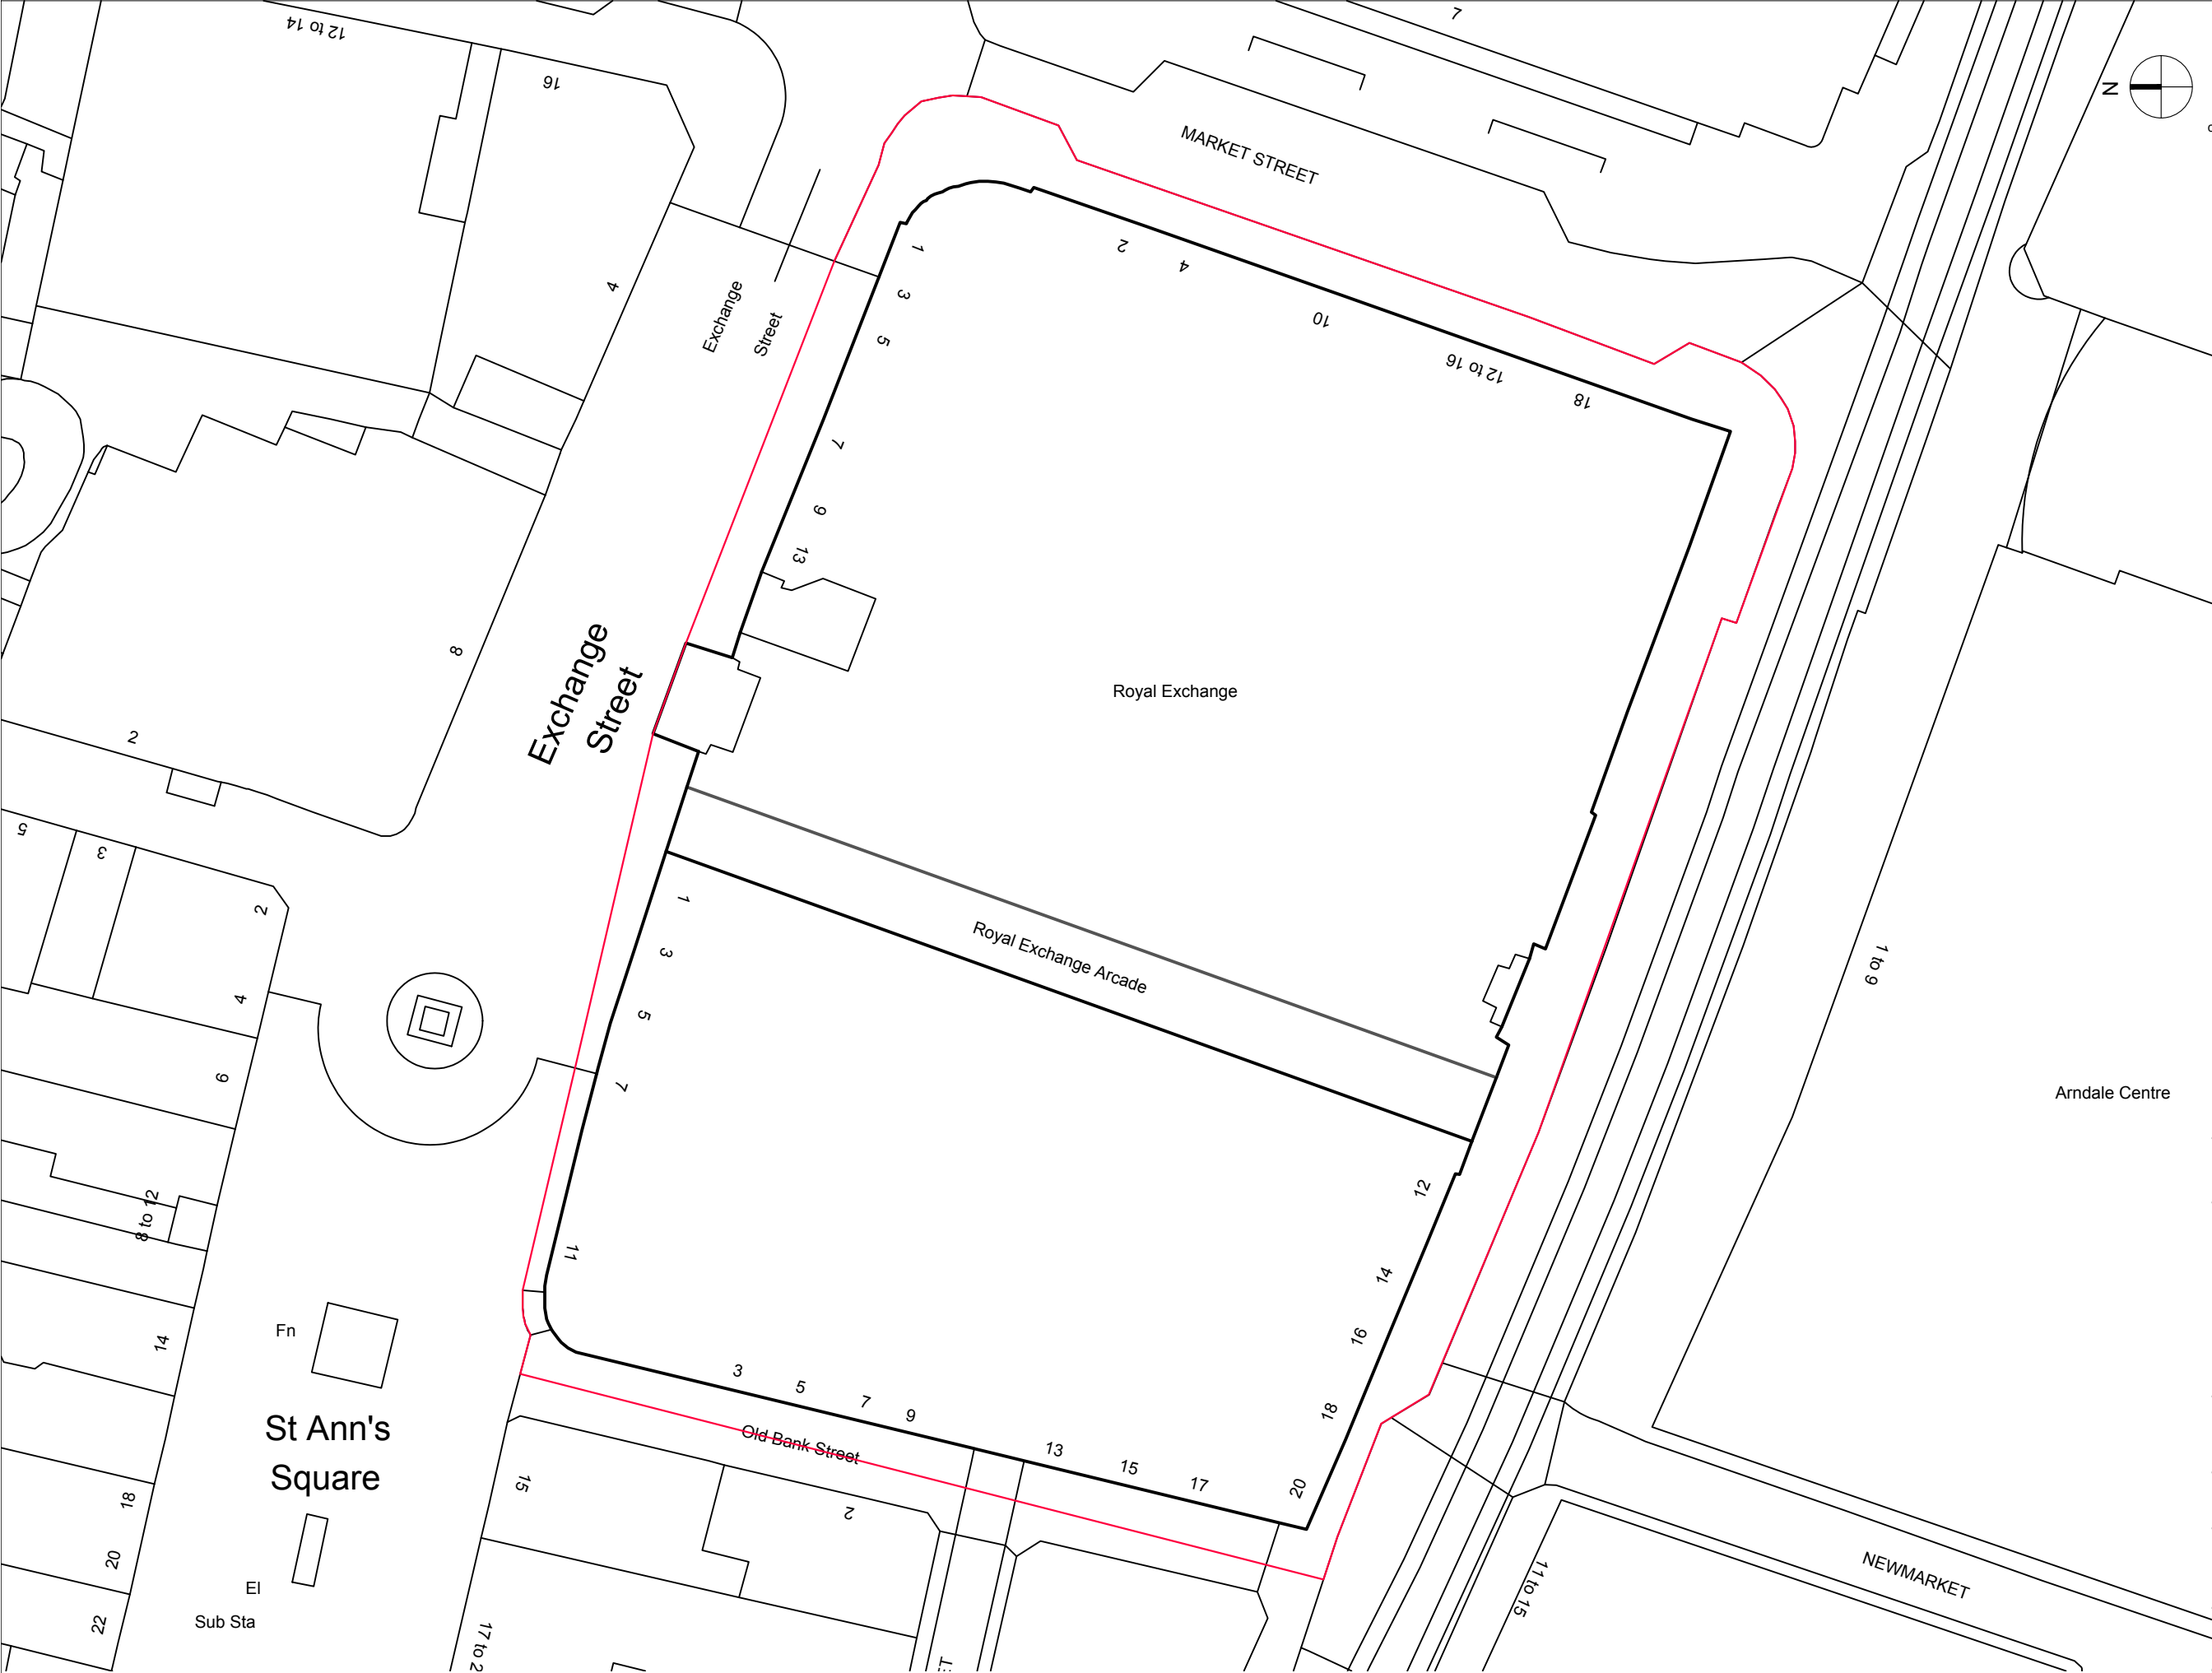

This drawing is Copyright © of GVA Grimley Limited.

Do not scale this drawing.
All dimensions to be checked on site. This drawing has been produced for the client for the project on the site shown. It was prepared for a purpose agreed with the client and will have a commensurate degree of accuracy. It is not a record "as built". This drawing is not intended for use by any other person of for any other purpose than that specified here. GVA accept no liability whatsoever if this drawing is used by any other person for any other purpose.

A3
For Information



08449 02 03 04
Norfolk House
7 Norfolk Street
Manchester M2 1DW
www.avisonyoung.co.uk

Project Name
MANCHESTER_ROYAL_EXCHANGE

Client

HINES

Drawing Title

LOCATION_RED_LINE_PLAN

Drawn By
WF

Chk'd By
FL

Scale @ A3
1:500

Date
27/05/21

Project No.
04B700635

Revision
A

Drawing No.
001

Ground Floor

Scale: 1:500

A	MRE Location Red Line Plan	WF	FL	27/05/21
Rev	Revision Details	By	Chk'd	Date