
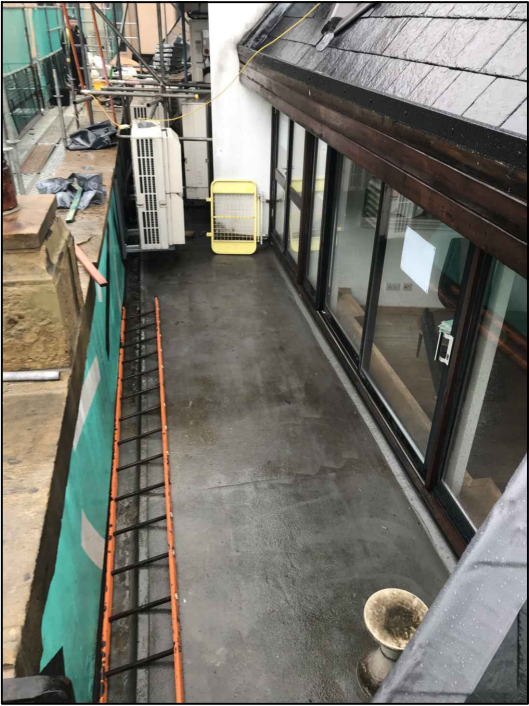


Proposed Section 1:20

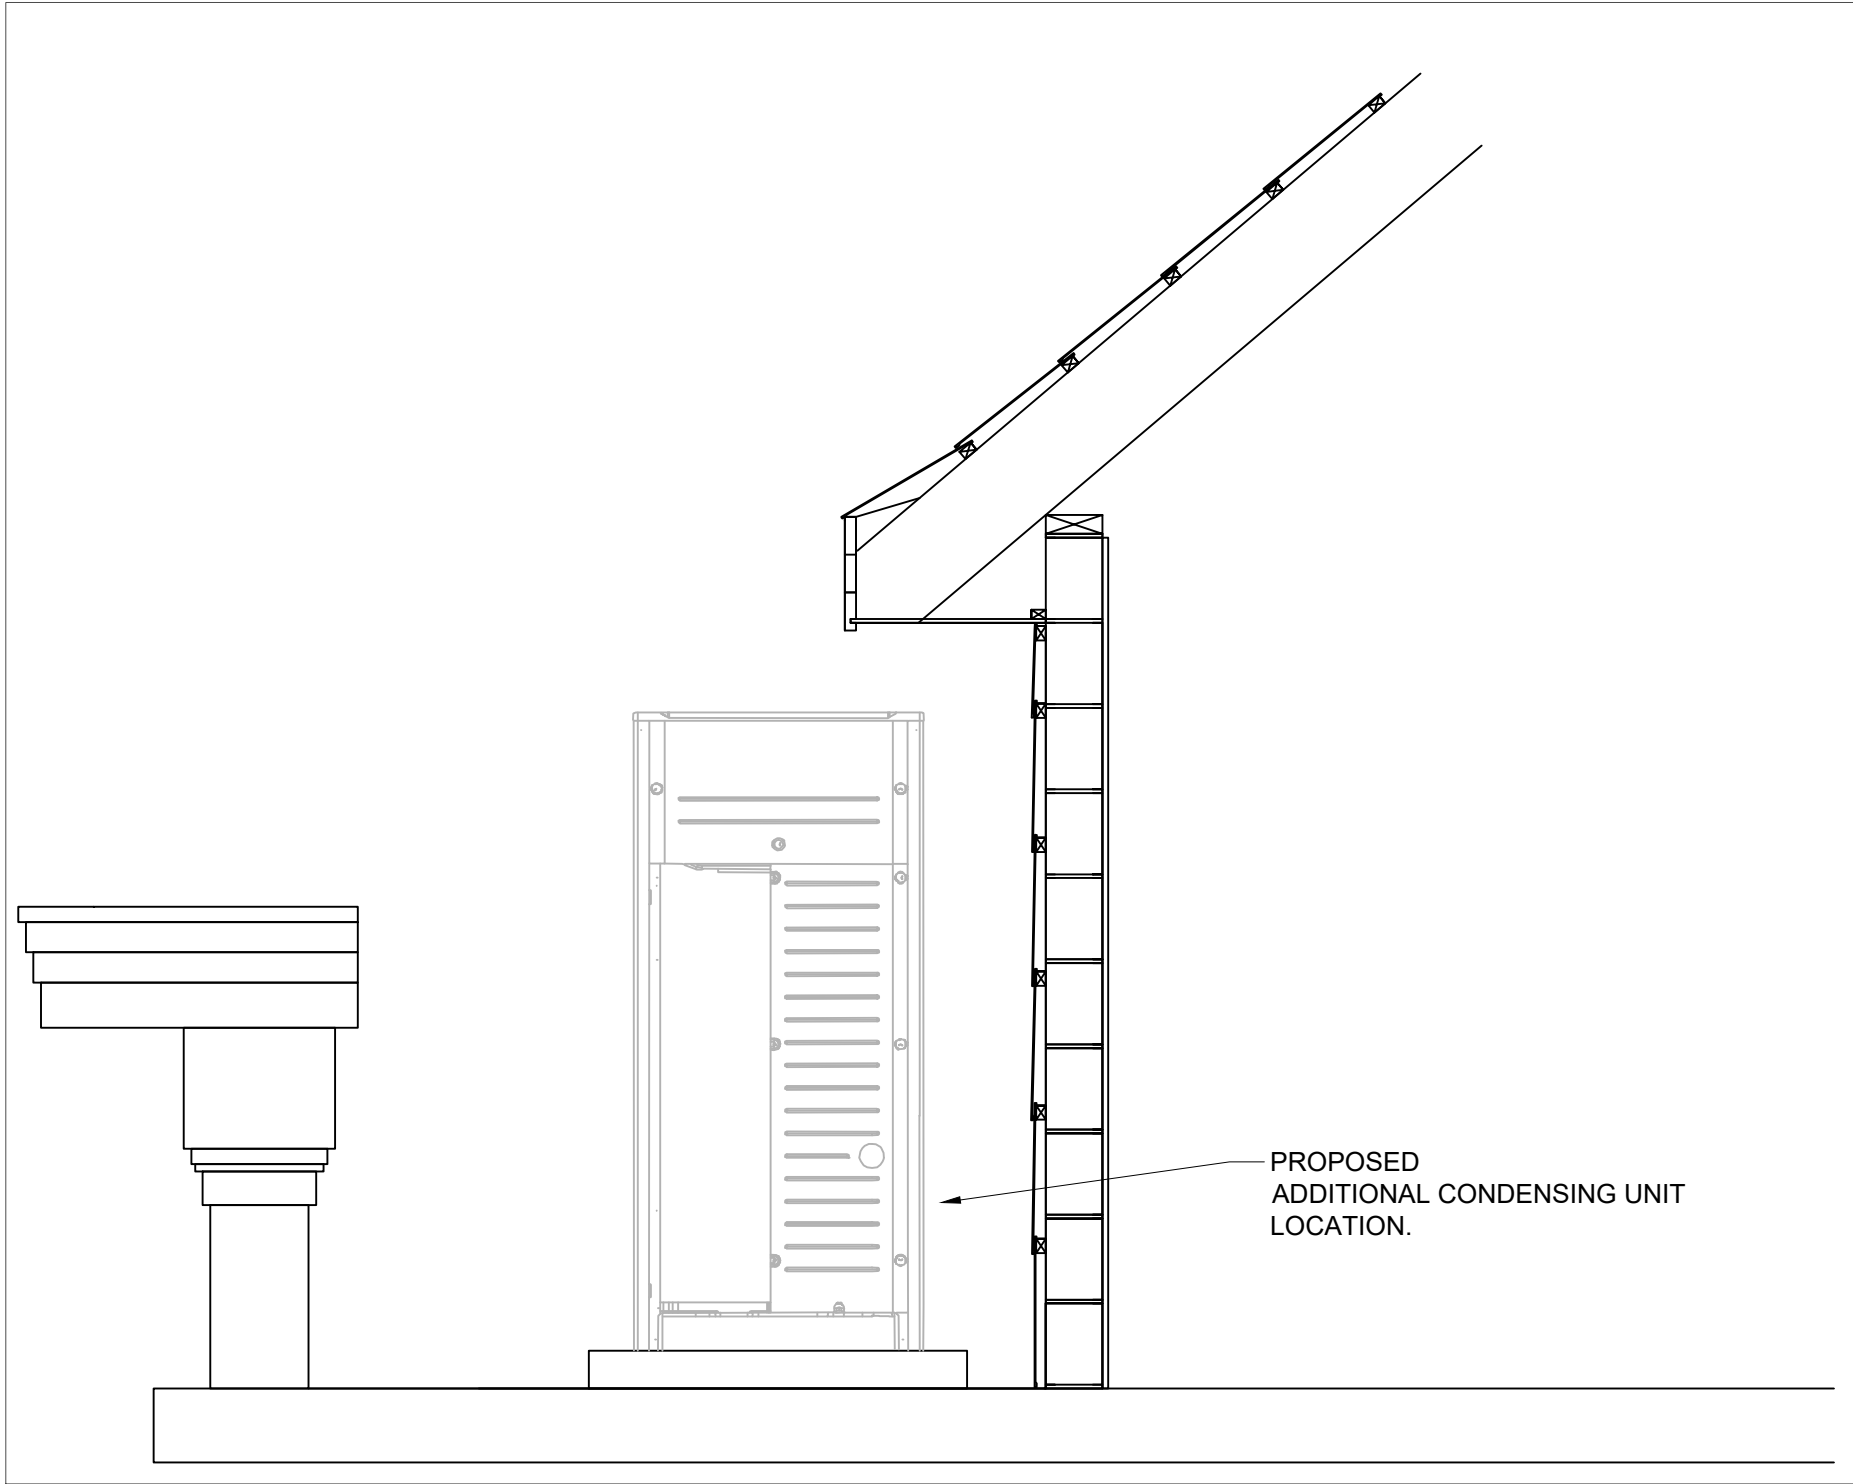

101 Princess Street, Manchester, M1 6DD

Client Aberdeen Standard Investments	
Project 101 Princess Street Manchester M1 6DD	

Scale As Shown @ A3	
Date November 2021	
By JA	Checked KM

Rev	Description	Date	By	Chck'd
				
Description Proposed Drawing Proposed Section 1		Landmark One Oxford Road Manchester M1 4PB T +44 (0) 161 236 8793 F +44 (0) 161 238 7442 www.joneslanglasalle.co.uk		
		Job -		
Drg 011	rev A	DO NOT SCALE THIS DRAWING. CHECK ALL DIMENSIONS ON SITE		