



Contractor and furniture manufacturers to take on site measurements before commencing any work, architect will not be held responsible for any mis-fits on site

Any internal layout changes will need to be approved by head office prior.

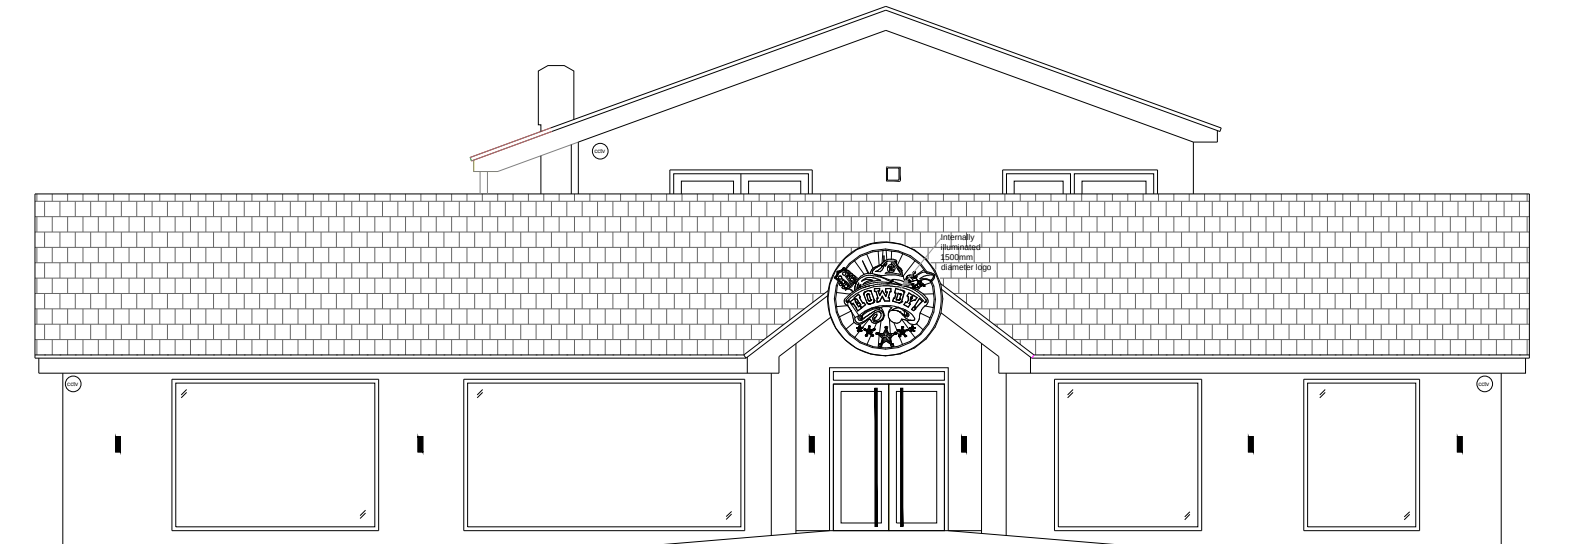

PROPOSED FRONT (EAST) ELEVATION

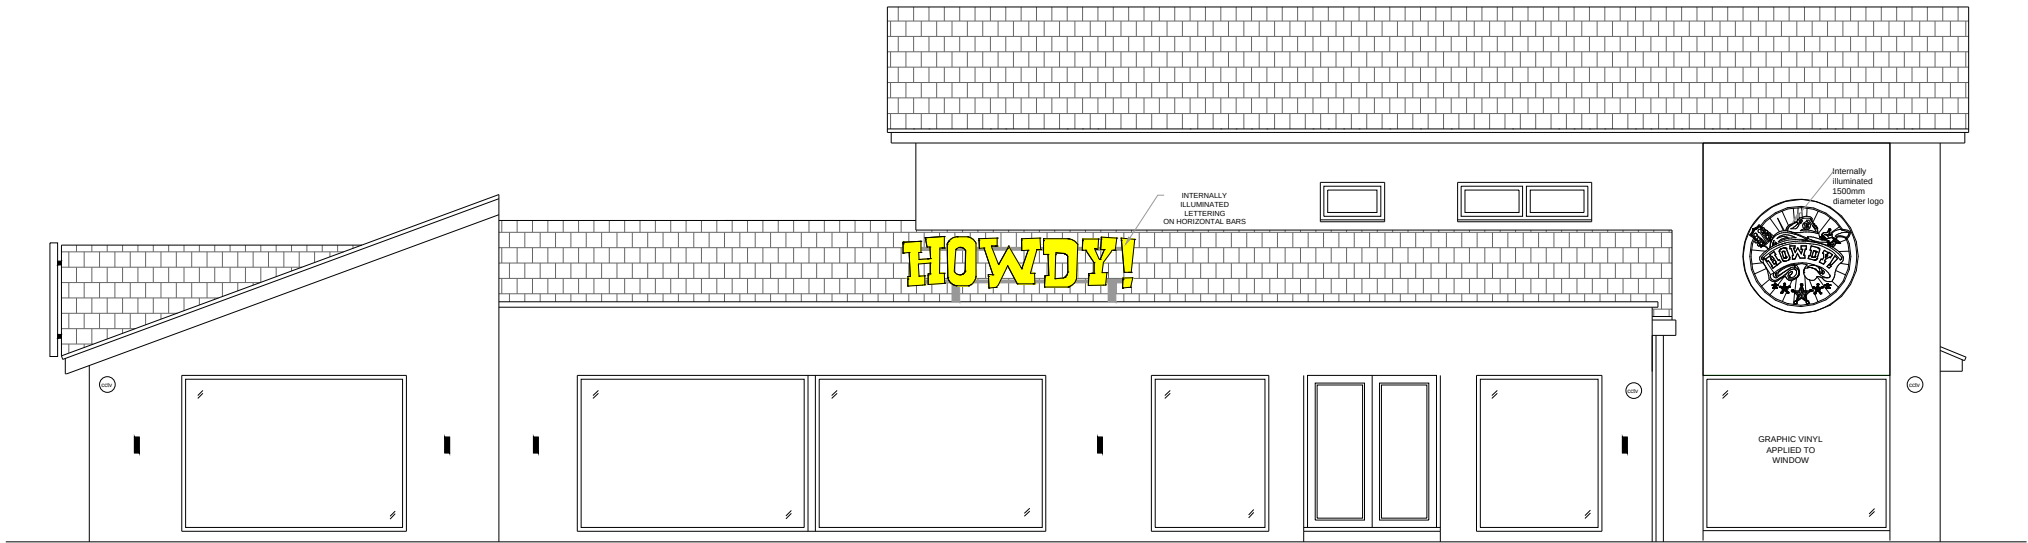

PROPOSED SIDE (NORTH) ELEVATION

REV C - 04-05-2022
AMENDMENTS TO SIGNAGE

REV B - 21-04-2022
AMENDMENTS TO SIGNAGE

REV A - 24-03-2022
AMENDMENTS TO SIGNAGE

Drawing no. 5.0					
SIGN OFF					
DATE:					
CLIENT:					
HEAD OFFICE:					
date	rev.	revision/author/checker			
purpose of issue PLANNING					
project HOWDY'S - MANCHESTER					
drawing PROPOSED ELEVATIONS					
Job no. 2020-280			rev.		
drawn GS		checked			
scale 1:200@A3		date 04.05.2022			

architecture
and interior design

17 COLESHILL ROAD BIRMINGHAM B36 8DT
TEL: 0121-783-6211 Mob: 07852135845
Email: gs@architectureinteriors.co.uk www.architectureinteriors.co.uk