This drawing is copyright and may not be reproduced in whole or part without written authority.
The Harris Group Ltd does not accept liability for any deviation from our drawings or specification.
Do not scale off this drawing.

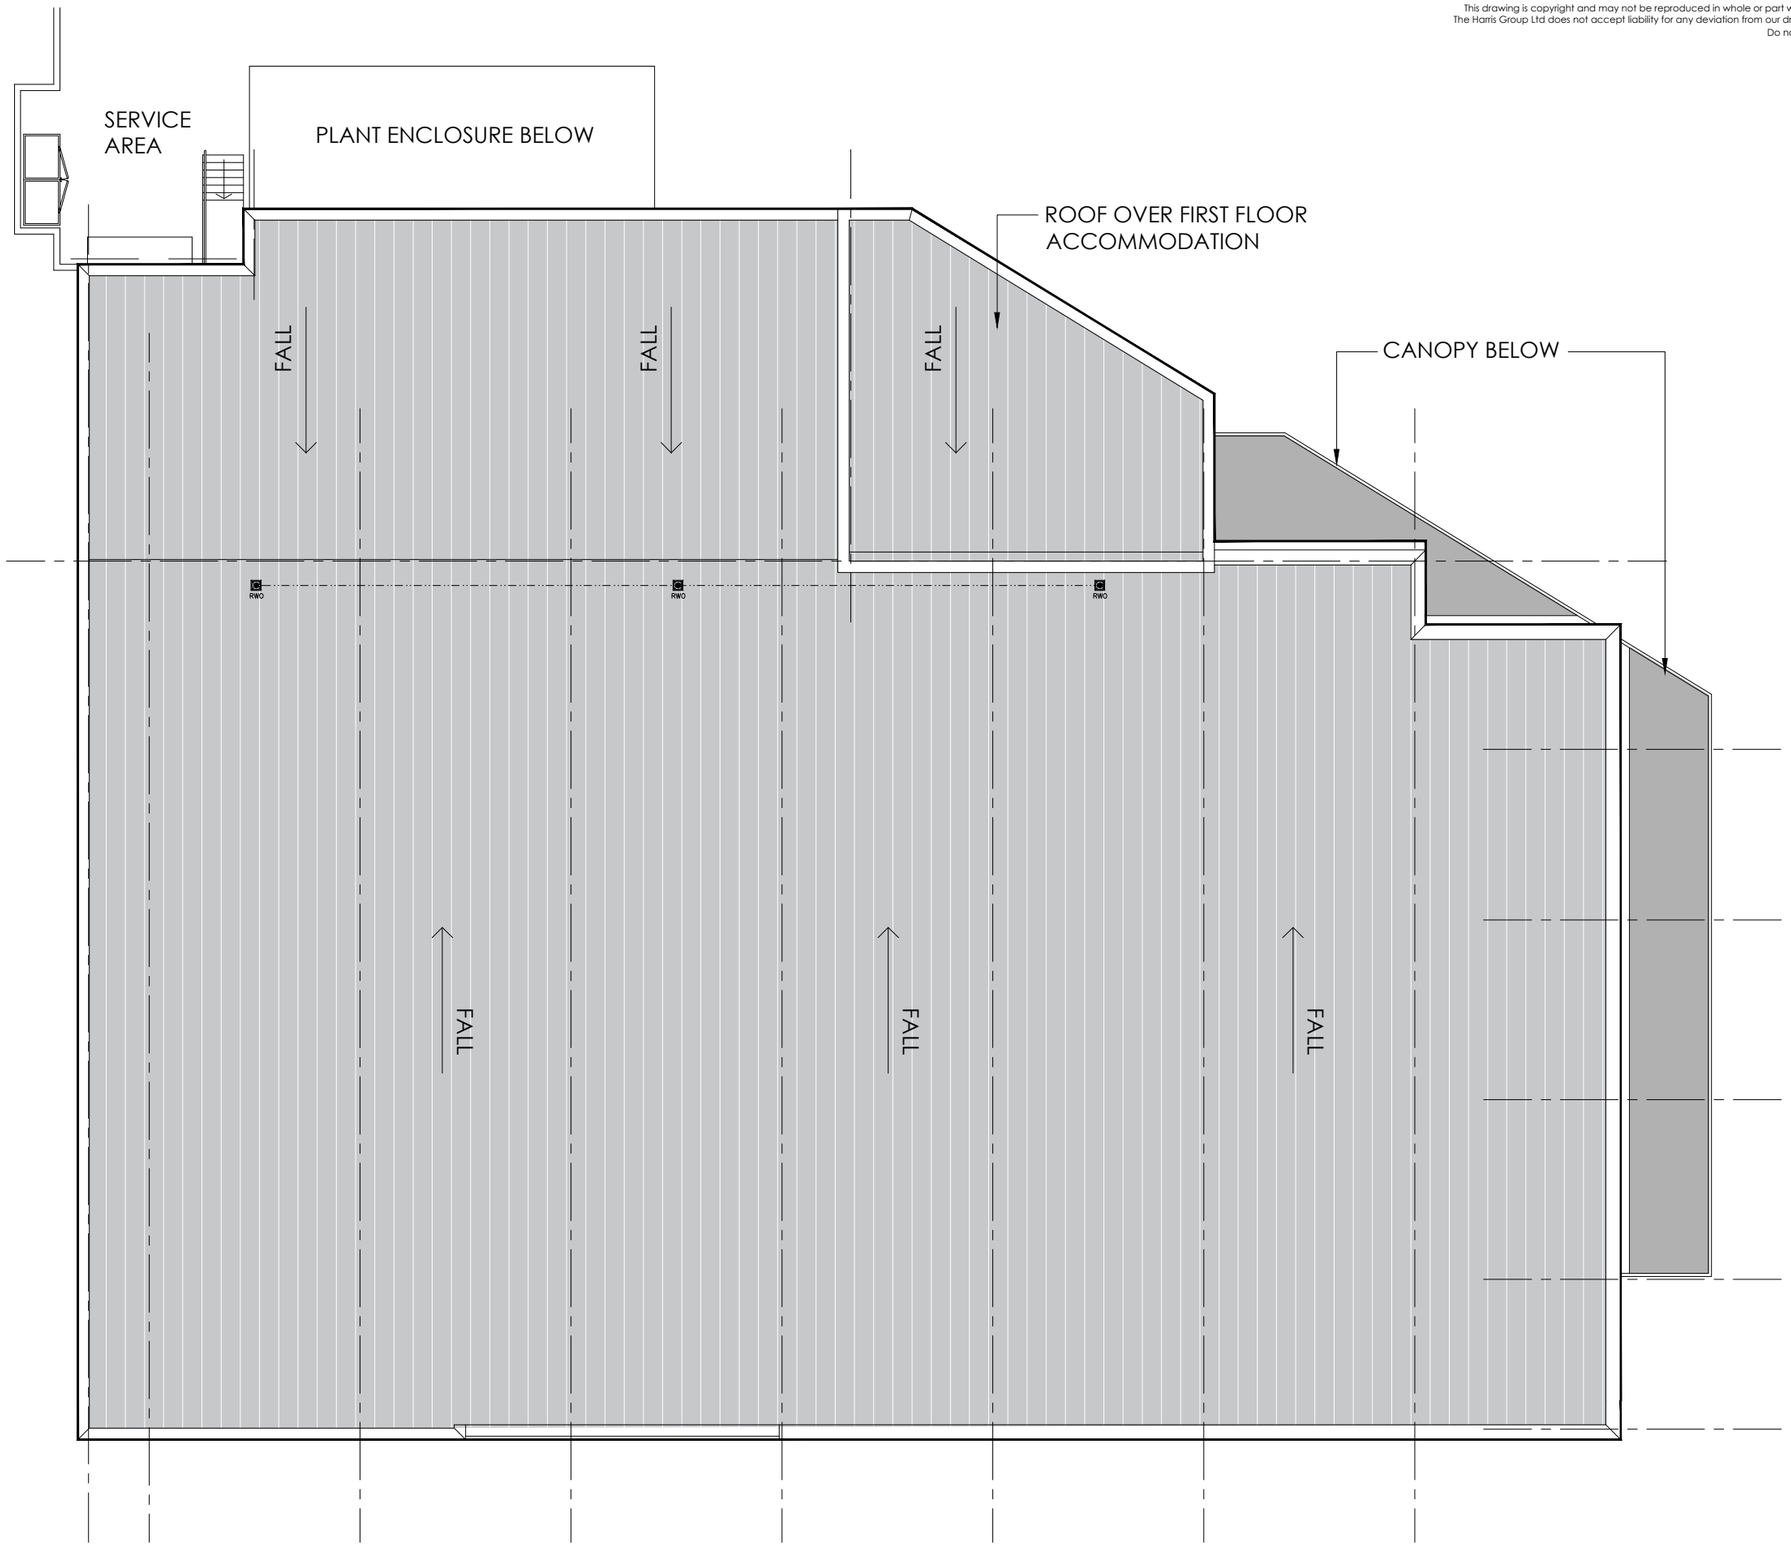


**PROPOSED ROOF PLAN**
SCALE 1:200 @ A3

0 2 4 6 8 10m
SCALE 1:200

| Rev | Date | Description | Rev By | Chk'd By |
|---|---|---|---|---|
| - | - | - | * | * |

| | | | | | |
|---|---|---|---|---|---|
| Project Title | PROPOSED FOODSTORE<br><br>VICTORIA AVENUE EAST<br>MANCHESTER<br>M9 7HW | | | | |
| Client | ALDI STORES LTD | | | | |
| Status | PLANNING | | | | |
| Scale | 1:200 | Drawing Size | A3 | | |
| Date | JAN 2022 | Drawn By | CM | Checked | LEEB |
| Drawing Title | PROPOSED GA ROOF PLAN | | | | |
| Job-Dwg No | 16223BOL-103 | Rev | - | | |

■ 2 St. Johns North, Wakefield, WF1 3QA t. 01924 291800
□ Carvers Warehouse, 77 Dale Street, Manchester, M1 2HG t. 0161 2388555
□ The Old Rectory, 79 High Street, Newport Pagnell, MK16 8AB t. 01908 211577
□ 101 London Road, Reading, RG1 5BY t. 0118 9507700
□ 10 Gees Court, St Christophers Place, London, W1U 1JJ t. 0207 4091215

THE HARRIS PARTNERSHIP
ARCHITECTS
www.harrispartnership.com

CAD file reference J:\Aldi\ALDI MIDDLETON REGION\16223 BOL - TOY BOX Victoria Ave\17.0 Drawings and Issue Sheets\100 Series - Planning