


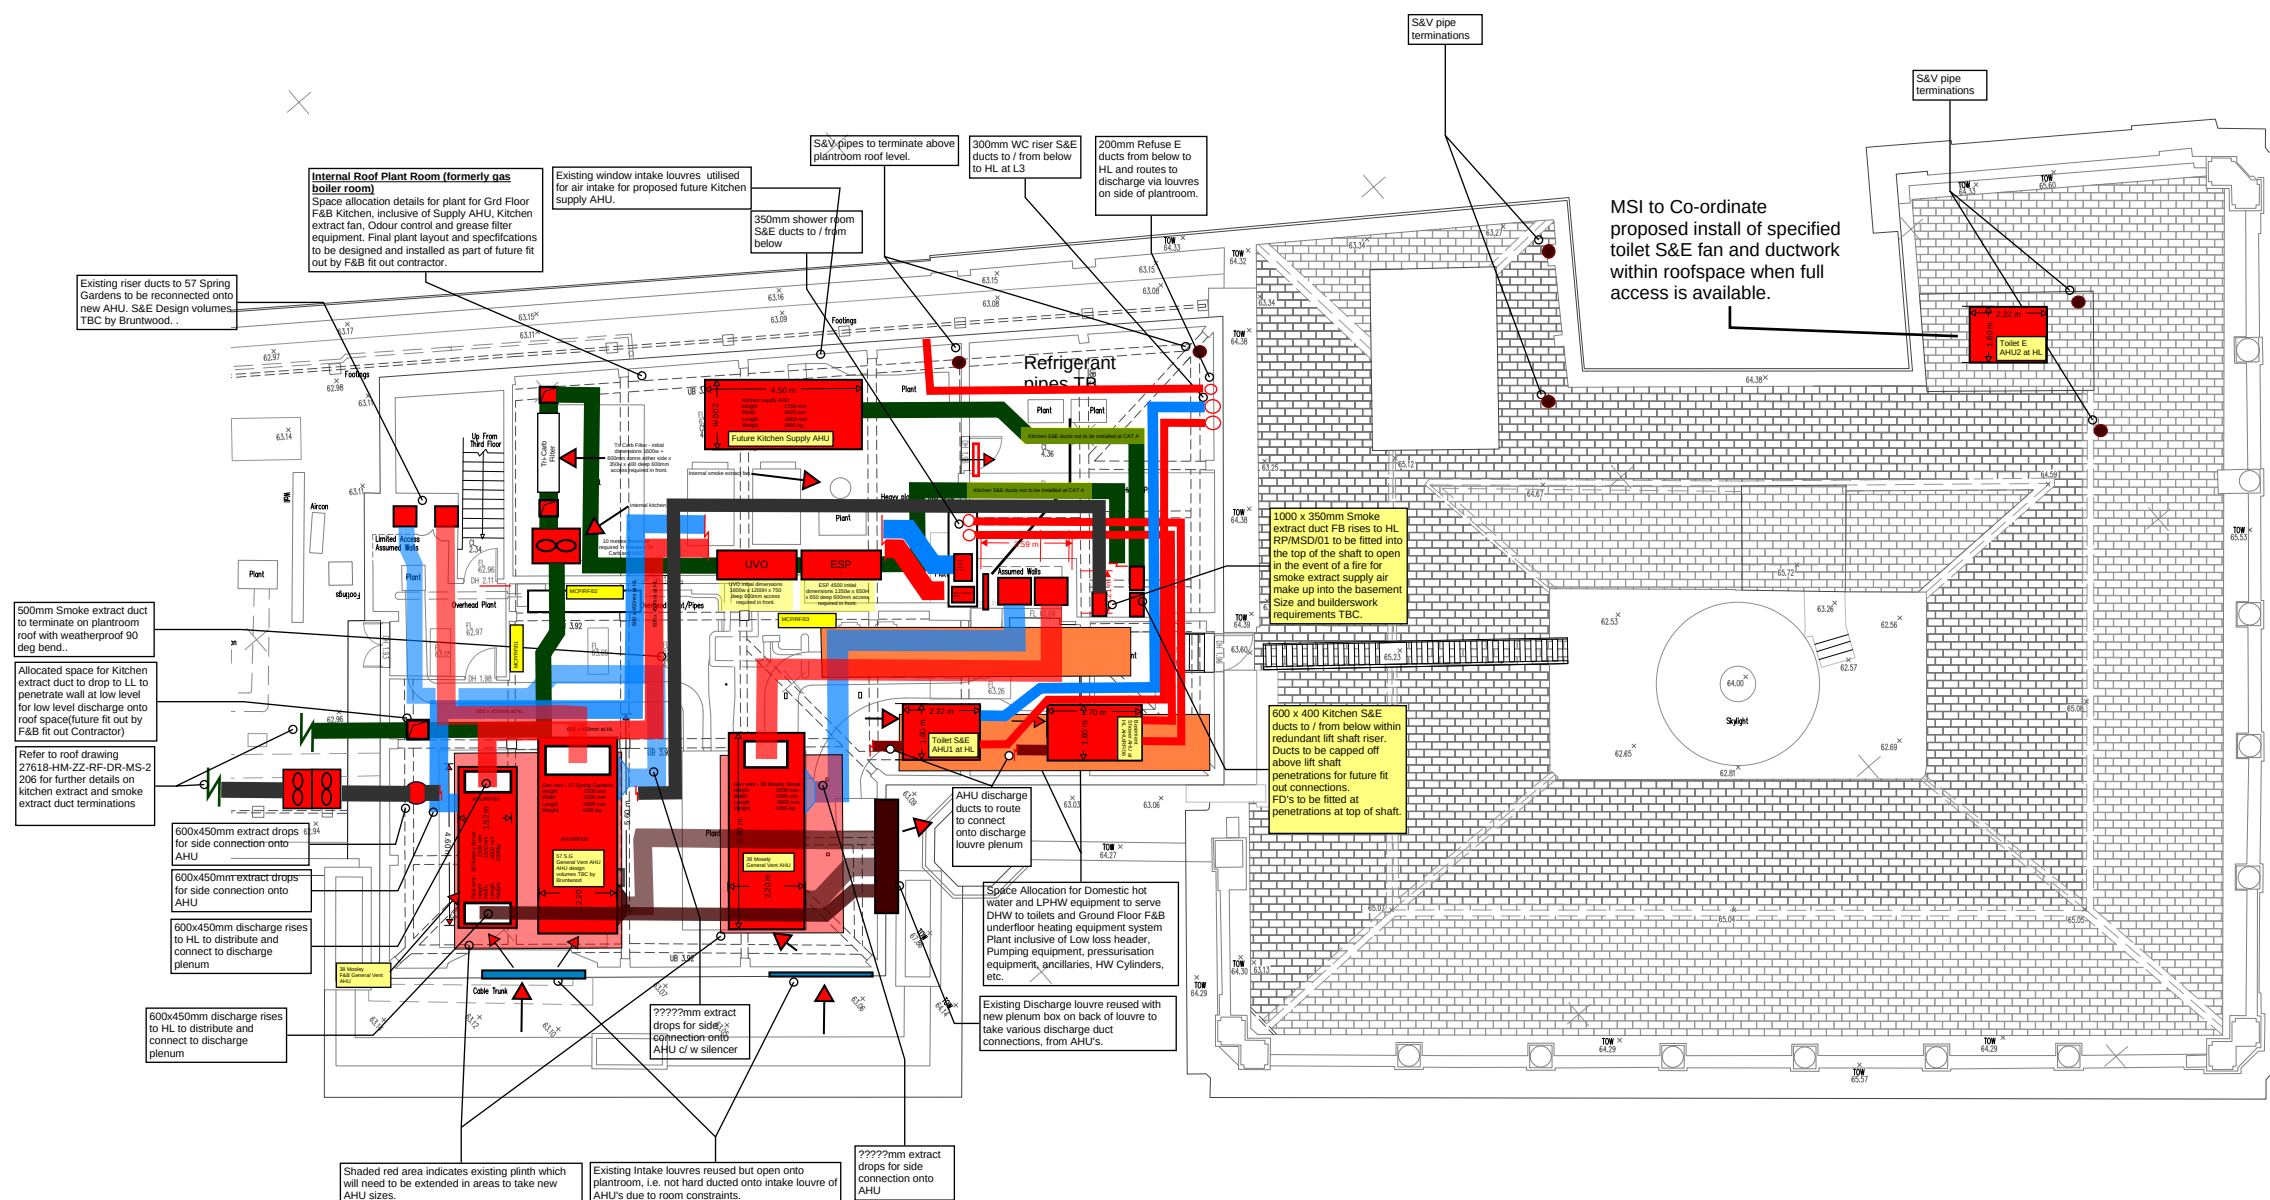

02	29/04/22	RIBA Stage 4 Issue	SH	MS
01	31/03/22	RIBA Stage 3 Issue	SH	MS
Rev	Date	Description	Drawn	Checked

H | M

hilsonmoran.com info@hilsonmoran.com

Client
Bruntwood

Project
38-42 Mosley Street
Grade 2* Listed Building Refurbishment

Drawing Title

Mechanical Services

Roof Level Internal Ventilation and

General Plant Layout

Scale	Sheet Size	Checked	Approved
NTS	A3	MS	MS

RIBA STAGE 4

Drawing No.	Rev.
27618-HM-ZZ-RF-DR-MS-2205	02