


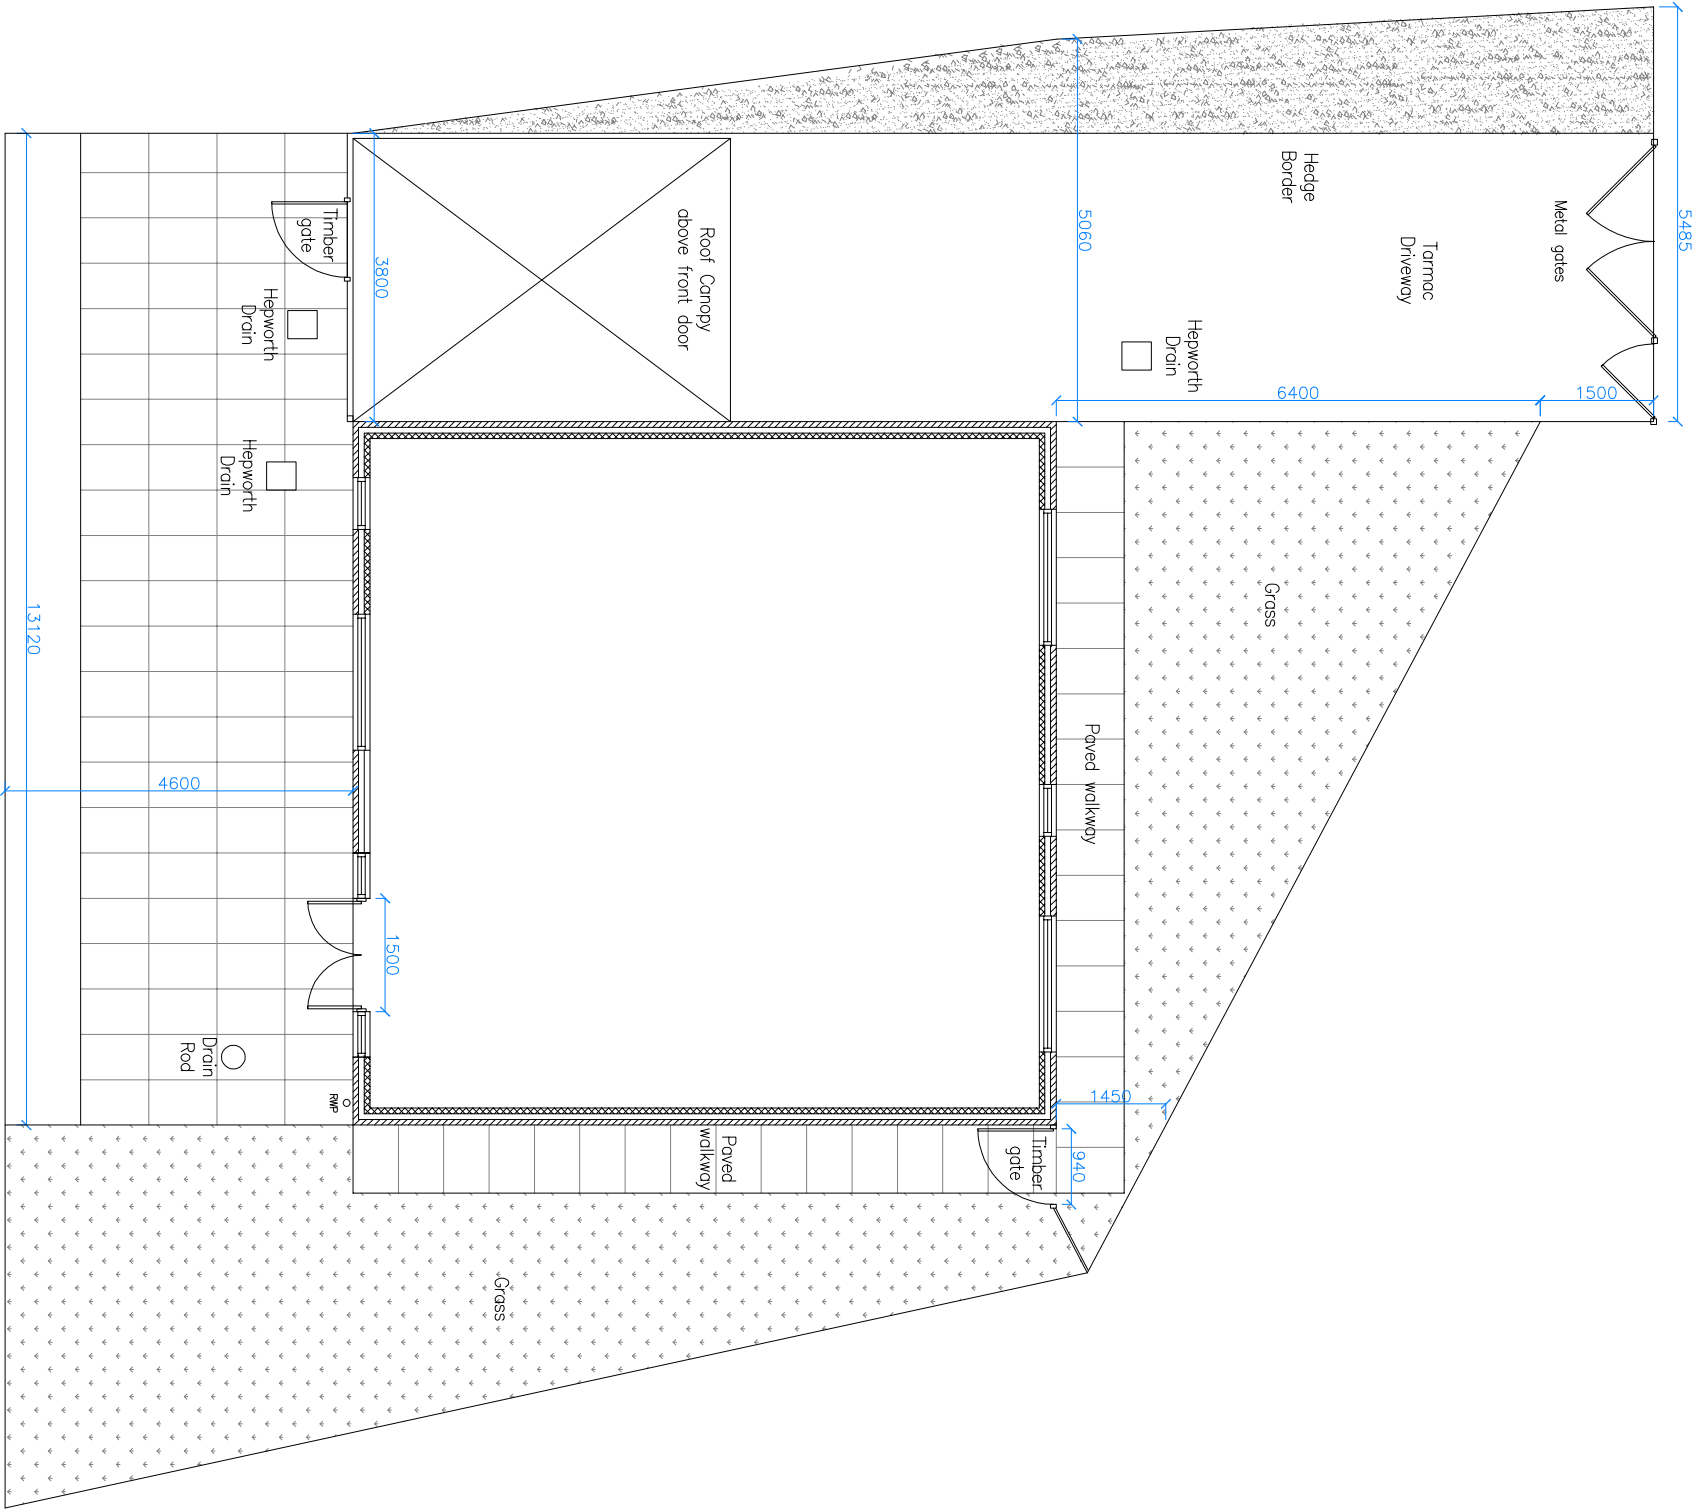

EXISTING BOUNDARY LAYOUT

REV	DESCRIPTION	DATE	BY	CHK

Project: 1a Wembley Road, Manchester

Drawing Title: Existing Boundary Layout

Drawing No.: 163-002

Scale @ A3	Revision:	Status:	Drawn By:	Date:
1:100	.		AU	22/04/22