


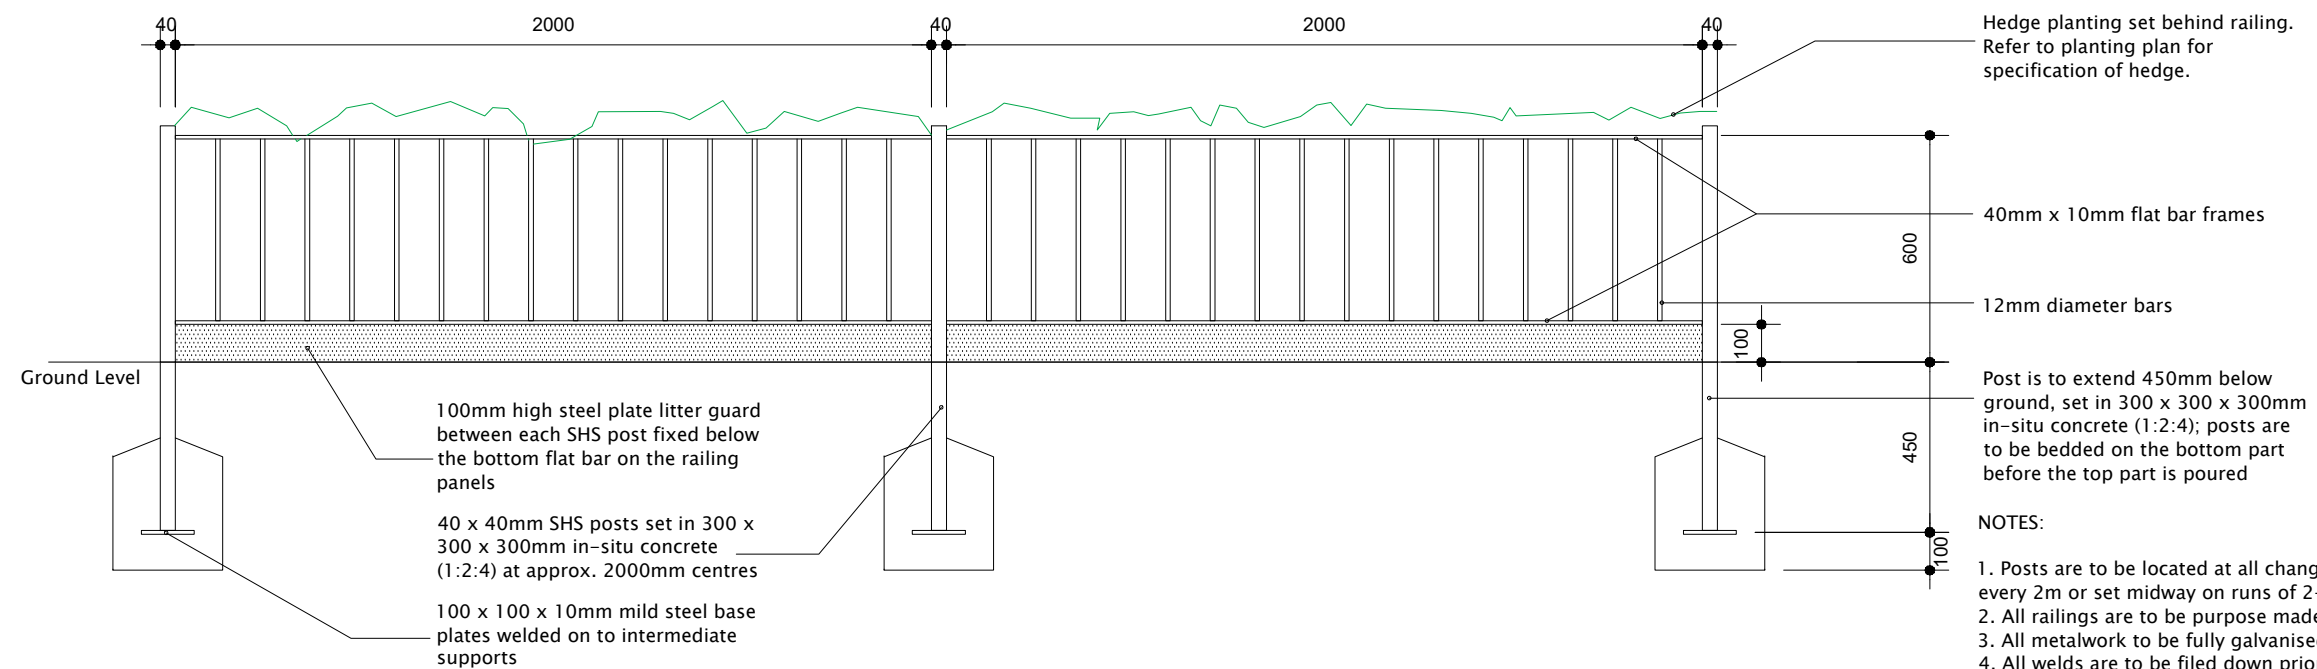

Rev.	Description	Drawn	Date
------	-------------	-------	------

miller homes

Miller Homes Limited - North West Region
103 Dalton Avenue
Birchwood Park
Warrington
WA3 6YF

Telephone 0870 336 4700
Fax 01925 228570
www.millerhomes.co.uk

Original Sheet Size A3 Do Not Scale From This Drawing

Project Title

Drawing Title
600mm high flat top metal railing with litter guard

Scale	Drawn By	Checked By	Authorised By
1:20	MH	MH	MH
	Date April 22	Date 21.04.22	Date 21.04.22
Job No.	Drawing No.	Revision	
	SD/FTRLG/01	-	